


EXISTING ELEVATION A

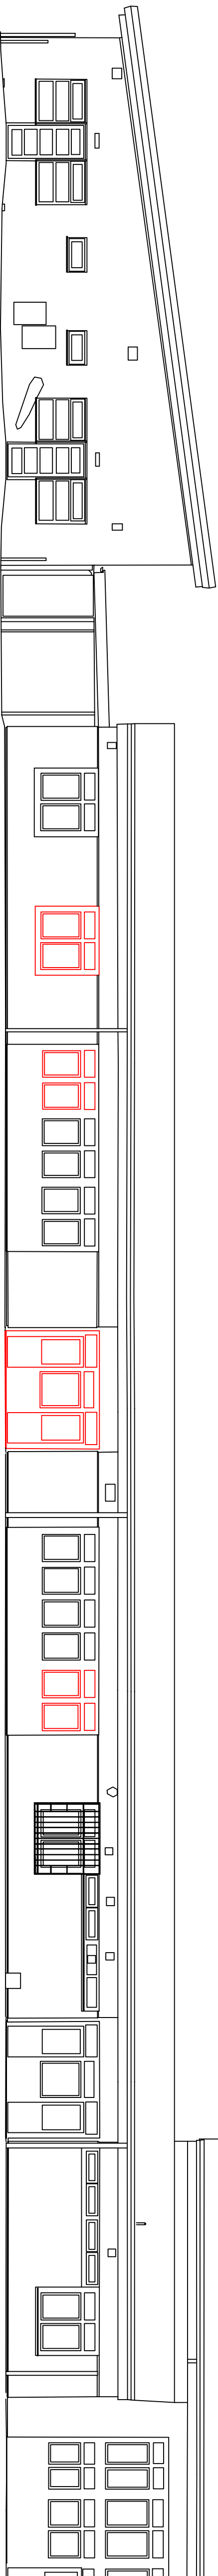

PROPOSED LOCATION OF DOOR 008



PROPOSED LOCATION OF DOOR 015




PROPOSED LOCATION OF DOOR 017




PROPOSED LOCATION OF DOOR 023



PROPOSED ELEVATION A

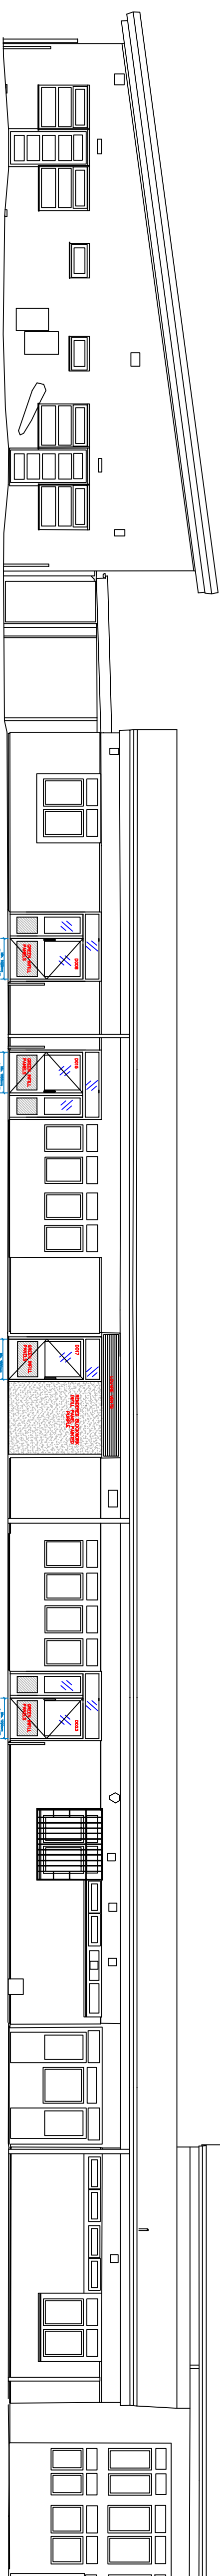

EXISTING ELEVATION B

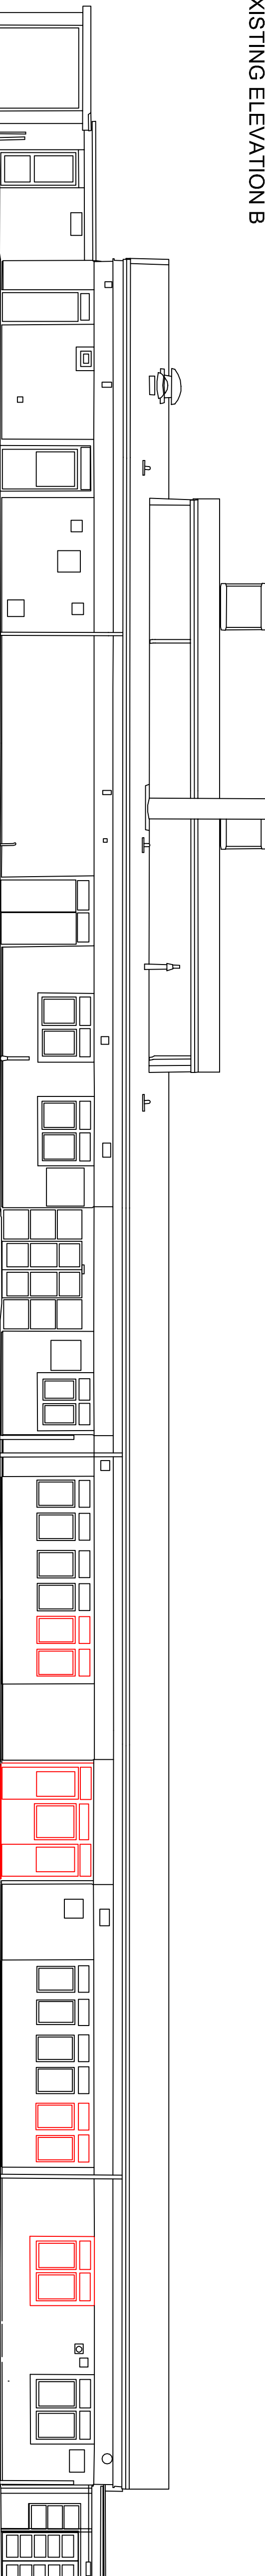

PROPOSED LOCATION OF DOOR 019



PROPOSED LOCATION OF DOOR 018




PROPOSED LOCATION OF DOOR 012



PROPOSED LOCATION OF DOOR 011



PROPOSED ELEVATION B

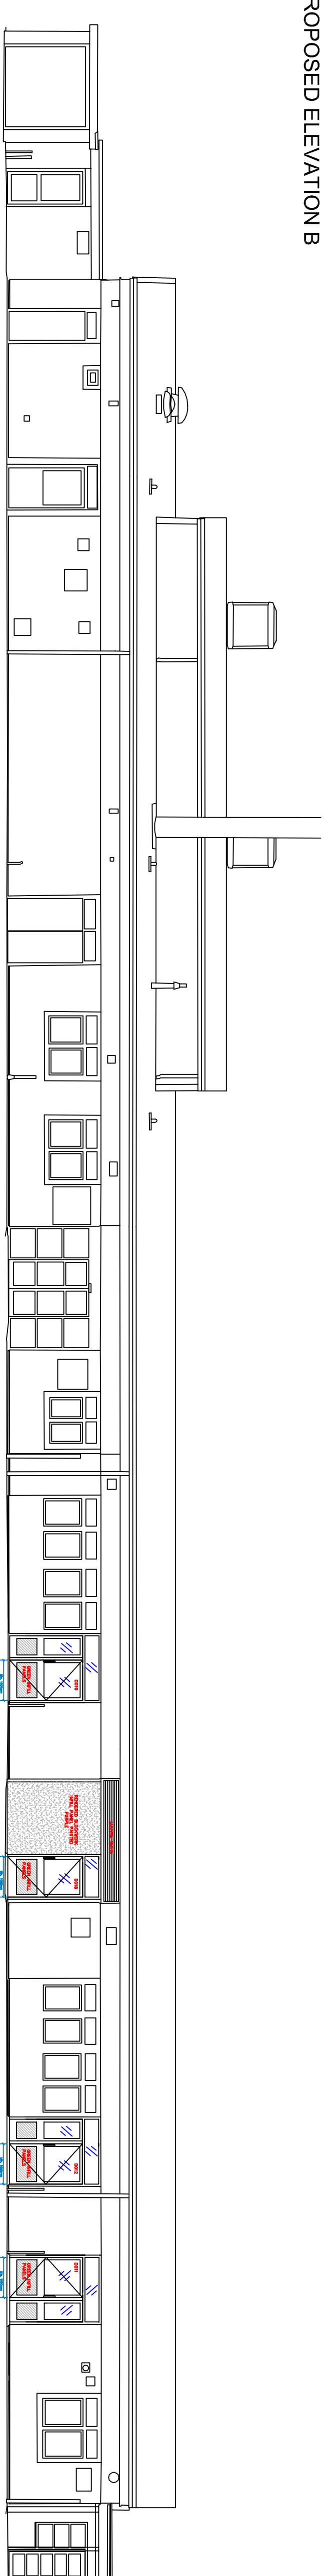

Do Not Scale

Use only written dimensions. All dimensions must be verified prior to the works being put into hand and any discrepancies reported to the originator.

Health And Safety Information

Details	Initials	Date
Asbestos Survey		
Structural Check/Lifting & Handling		
Site Survey		
Access and Egress/Site Compound		
Hazards Identified		

Location Plan
N.T.S
General Notes



FAITHFUL+GOULD
CONSTRUCTIVE EXPERTISE
3100 CENTURY WAY THORPE PARK LEEDS
Tel. +44(0)113 306 6600
Fax. +44(0)113 306 6601

Project: AET
MEADSTEAD PRIMARY
ACADEMY

Ref: 5159873

Drawing No: 5159873/T/014/A

Title: PROPOSED
EXTERNAL DOORS

Scale:	Drawn:	Checked:	Co-ord dkt:
1/20	PA	NB	
Original Sta:	Date:	Date:	Date:
A1	01.02.2018	21.02.18	
Status:	TENDER		