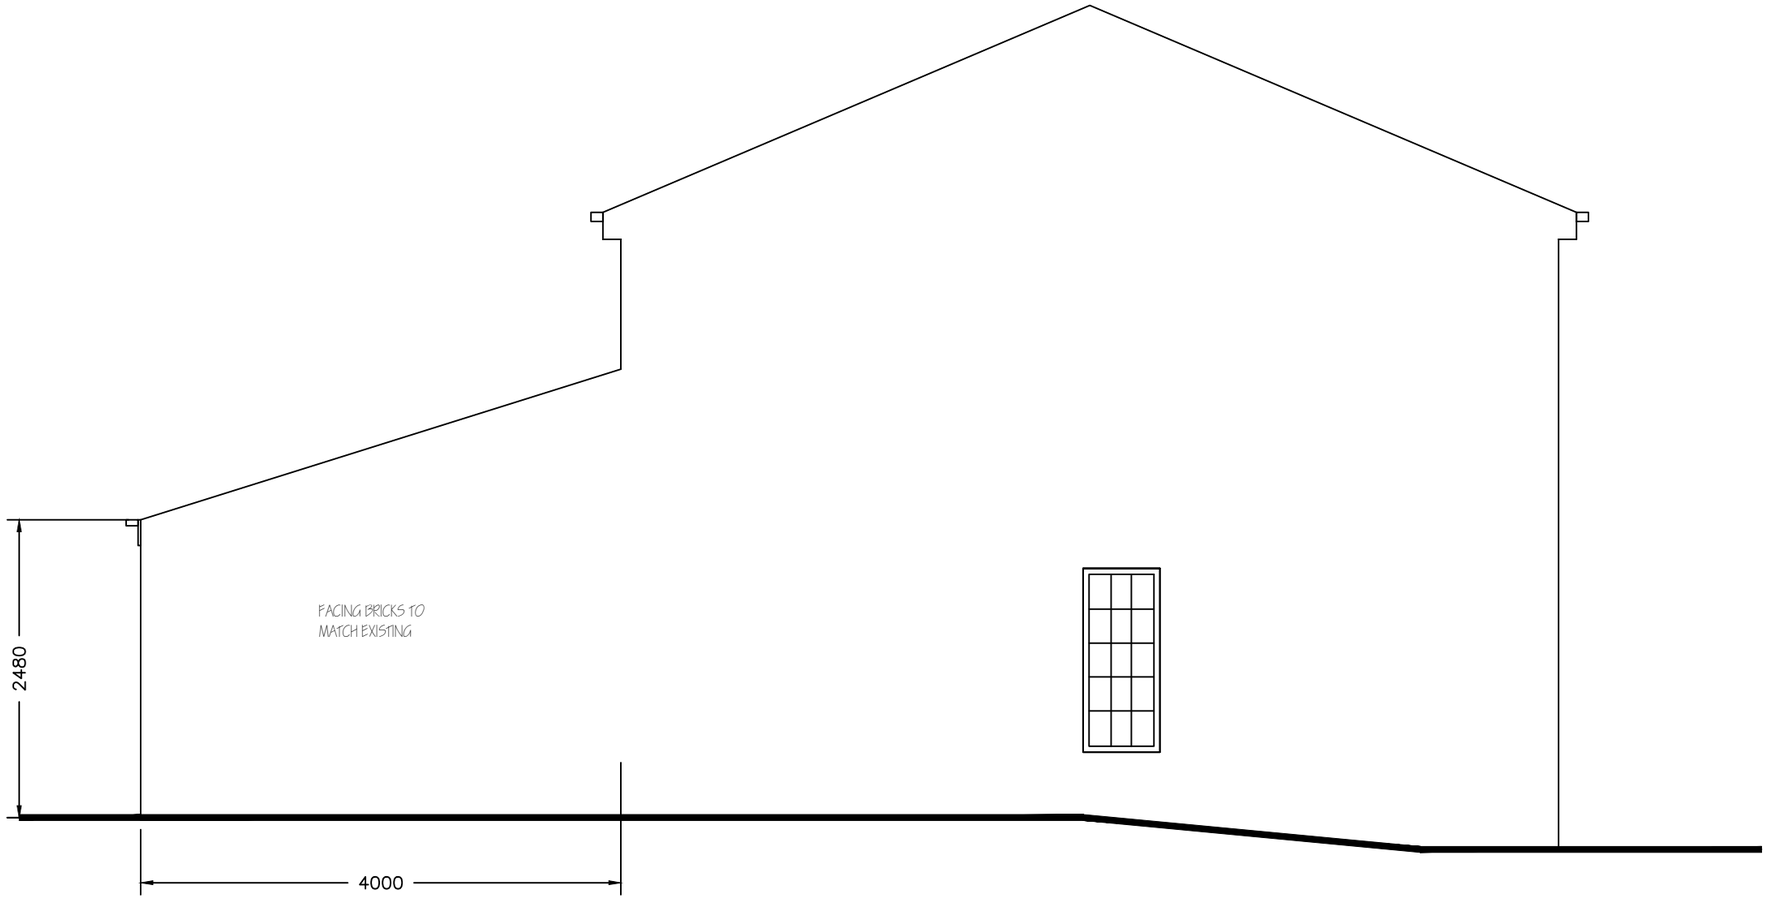

PROPOSED SIDE
ELEVATION 1:50

Revisions	A. Key dimensions added	06-03-17

This drawing is for planning permission only and is not a construction drawing.

Drawing Title	PROPOSED-SIDE-ELEVATION		
Job No. - Dwg No.	HG/2017/7	.	-
Client:	MRS H GOODYEAR 23 ROMAN ROAD DARTON BARNSLEY S75 5DG		
Scale.	1:50		