

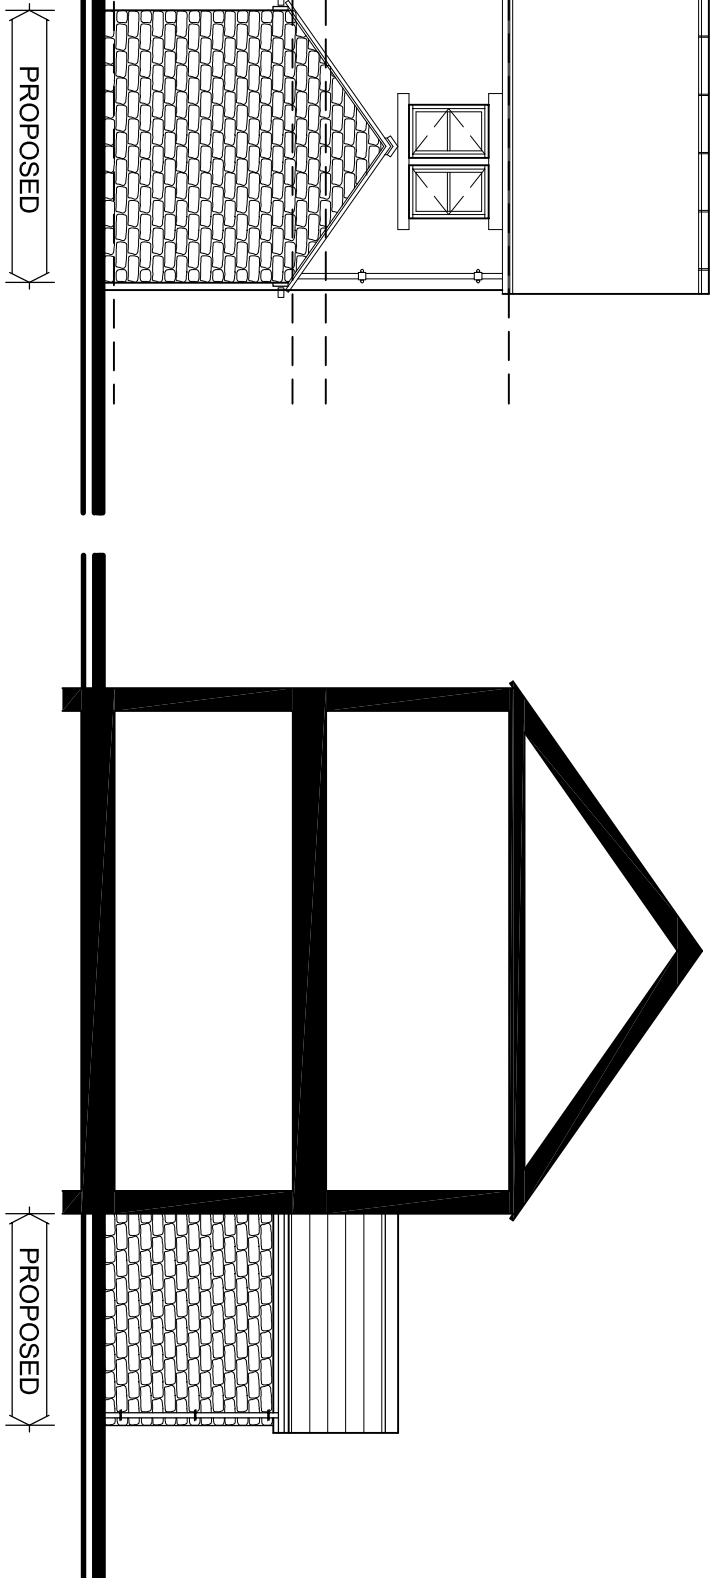
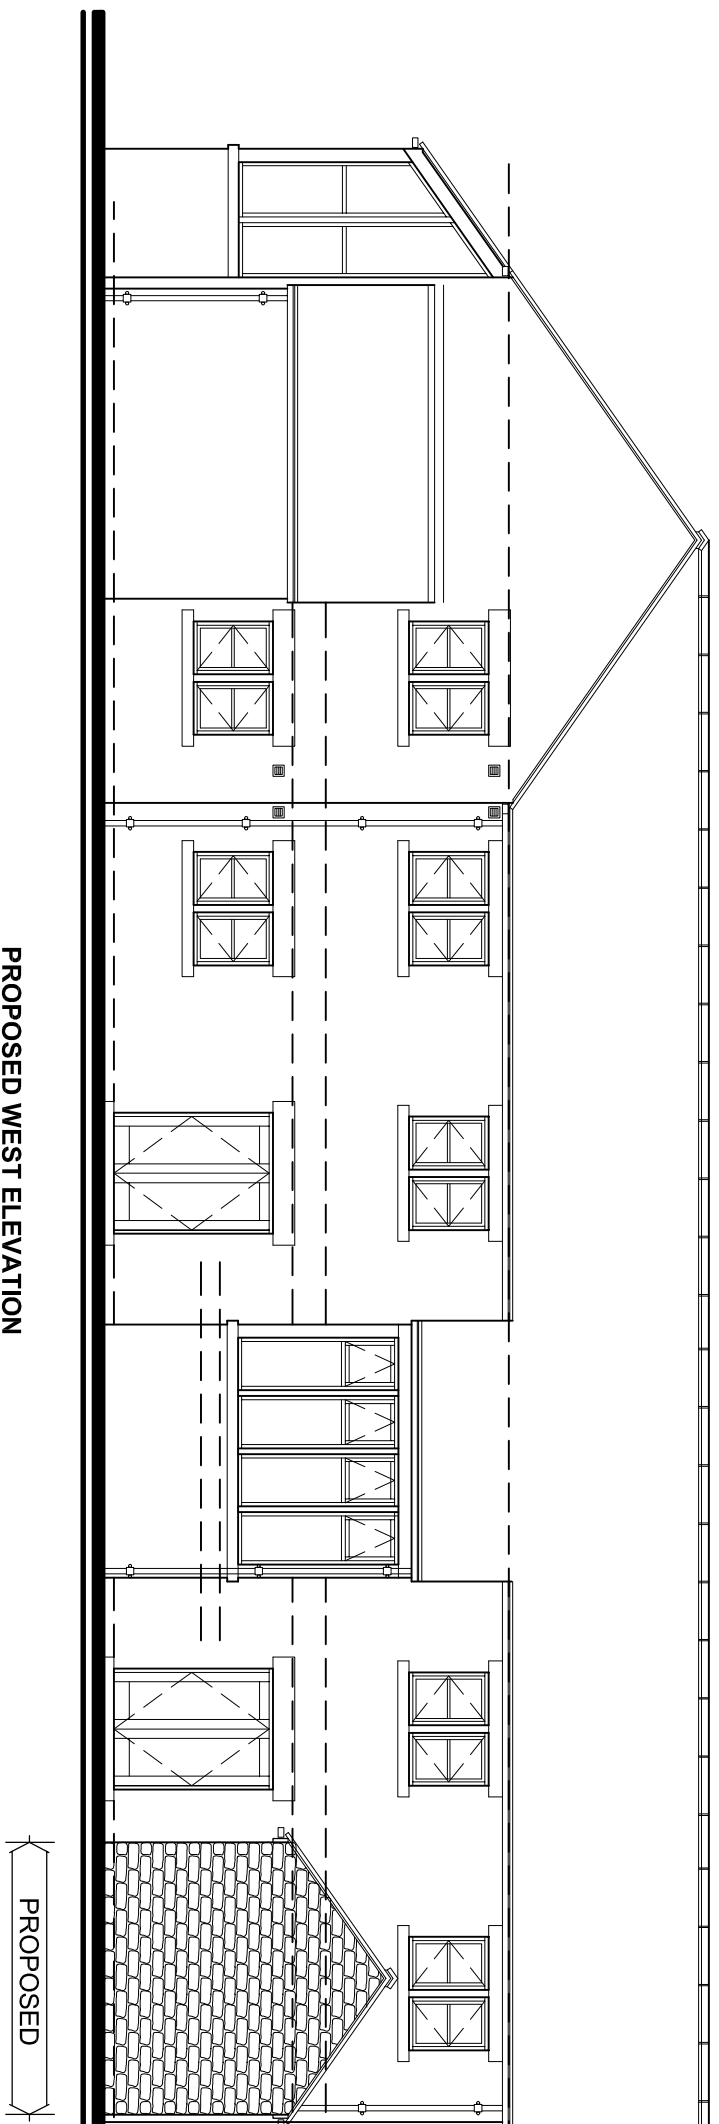
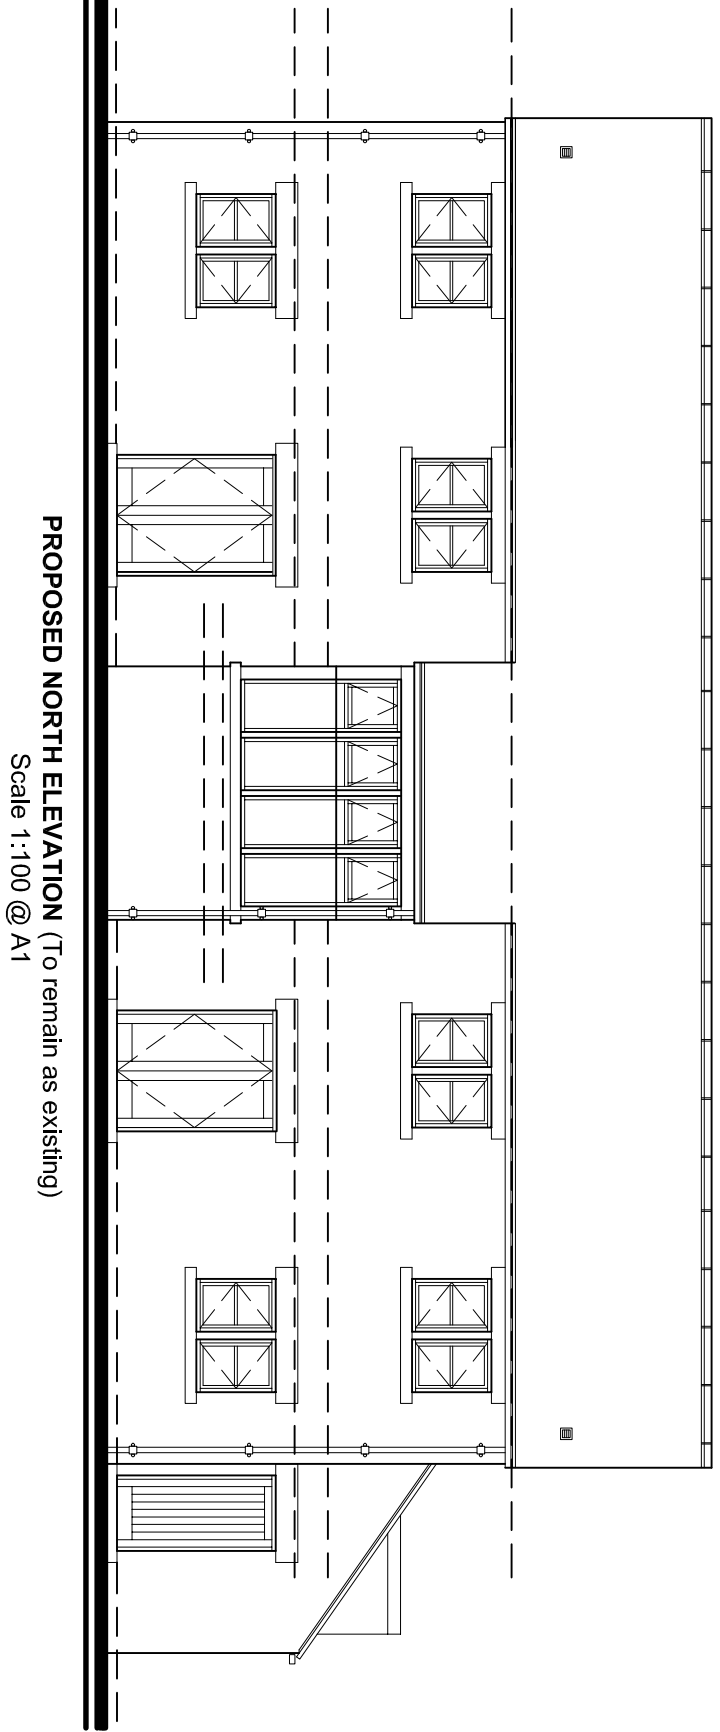
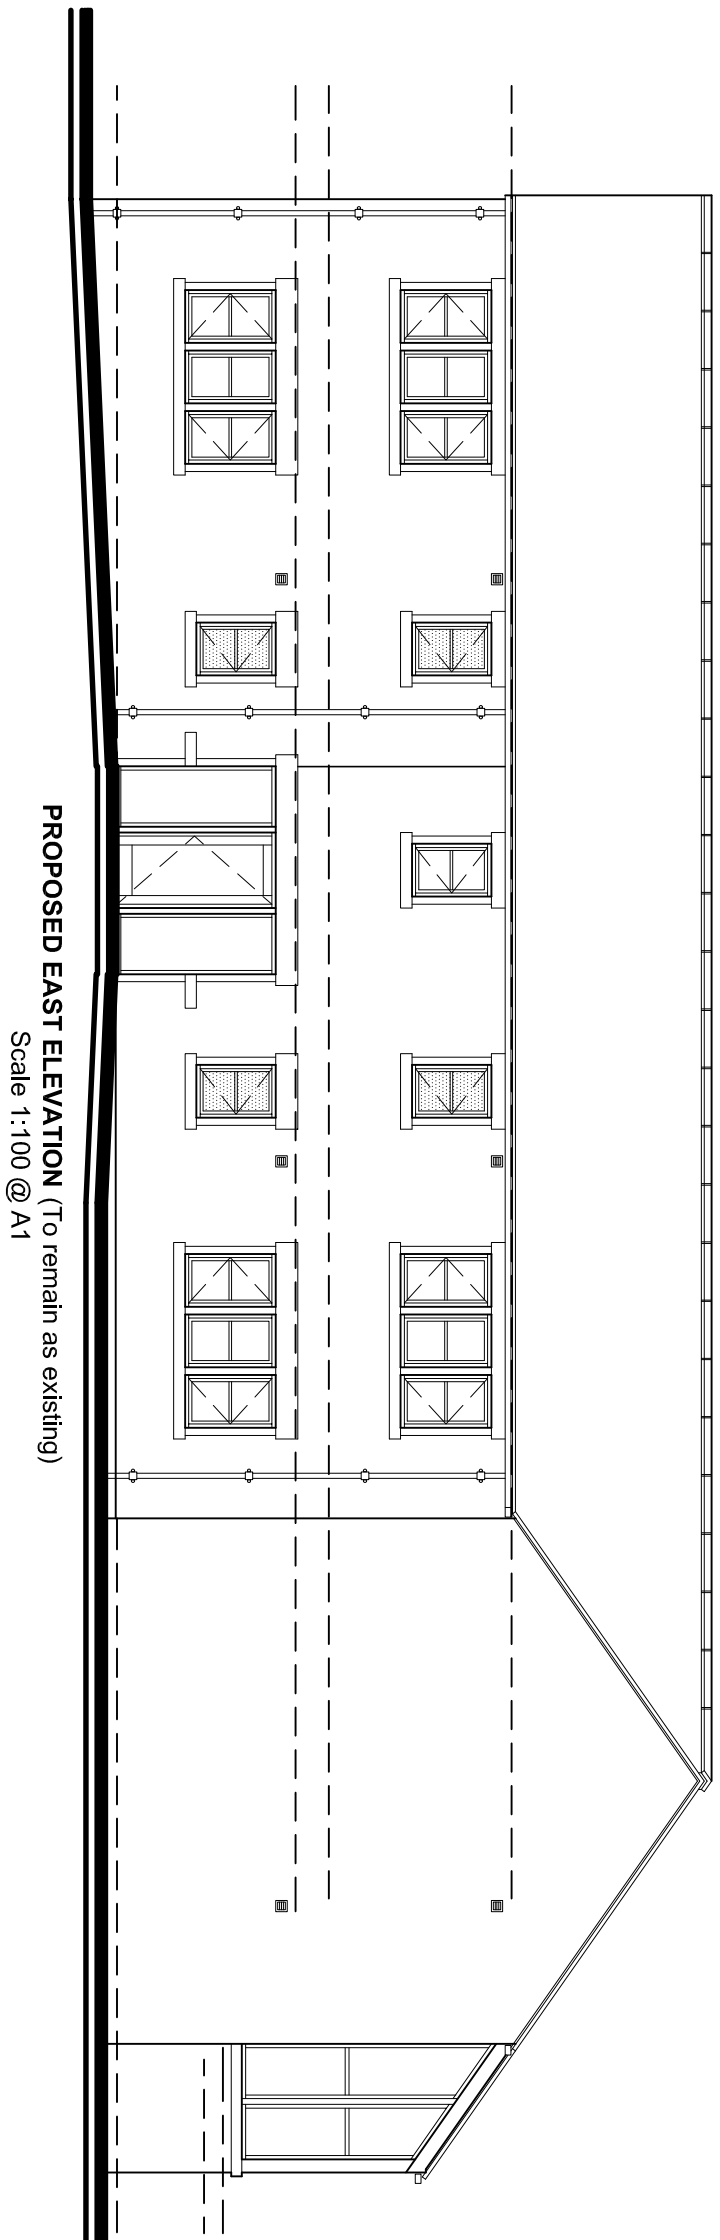
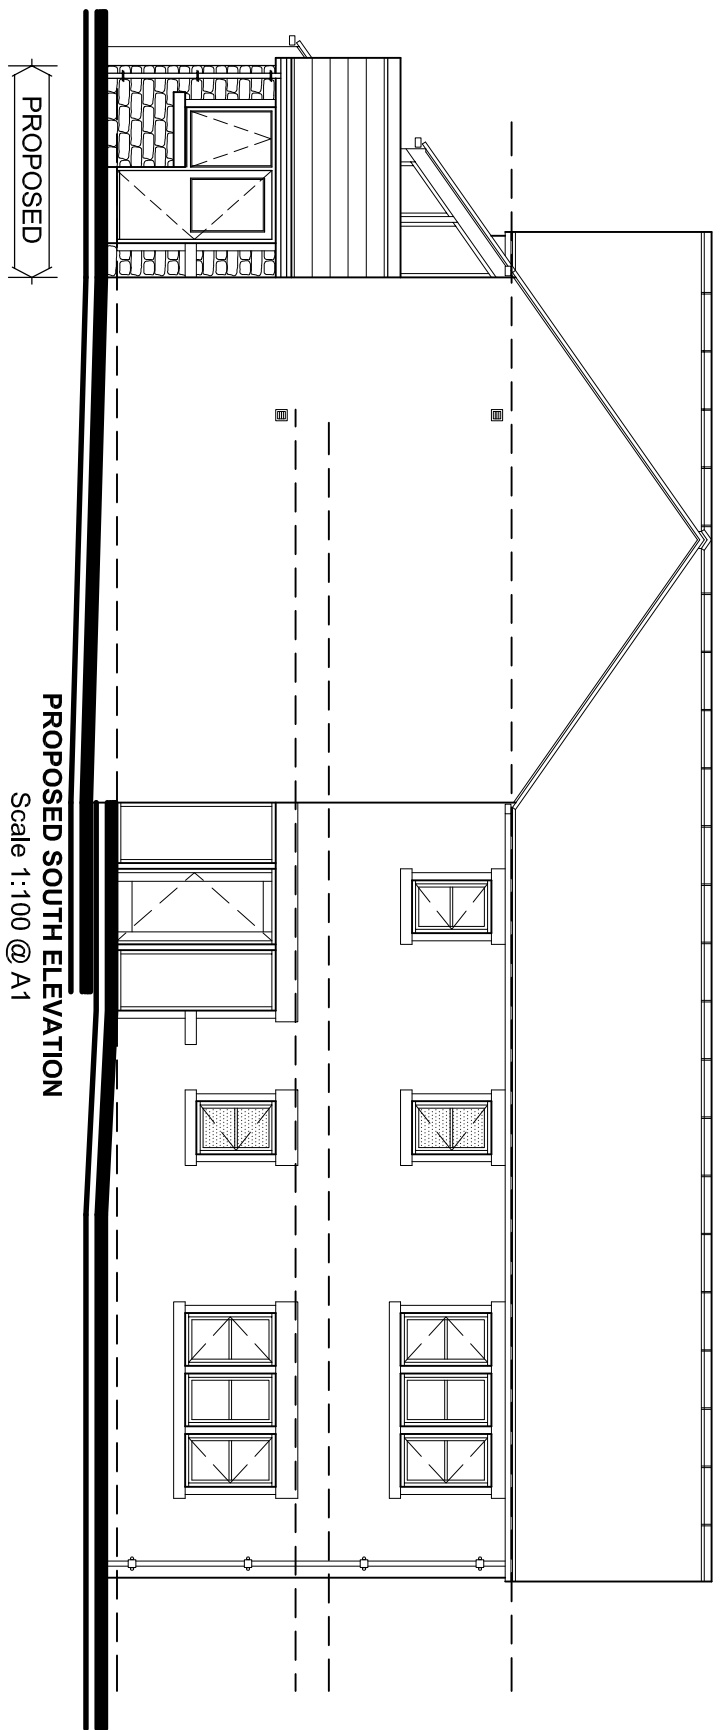


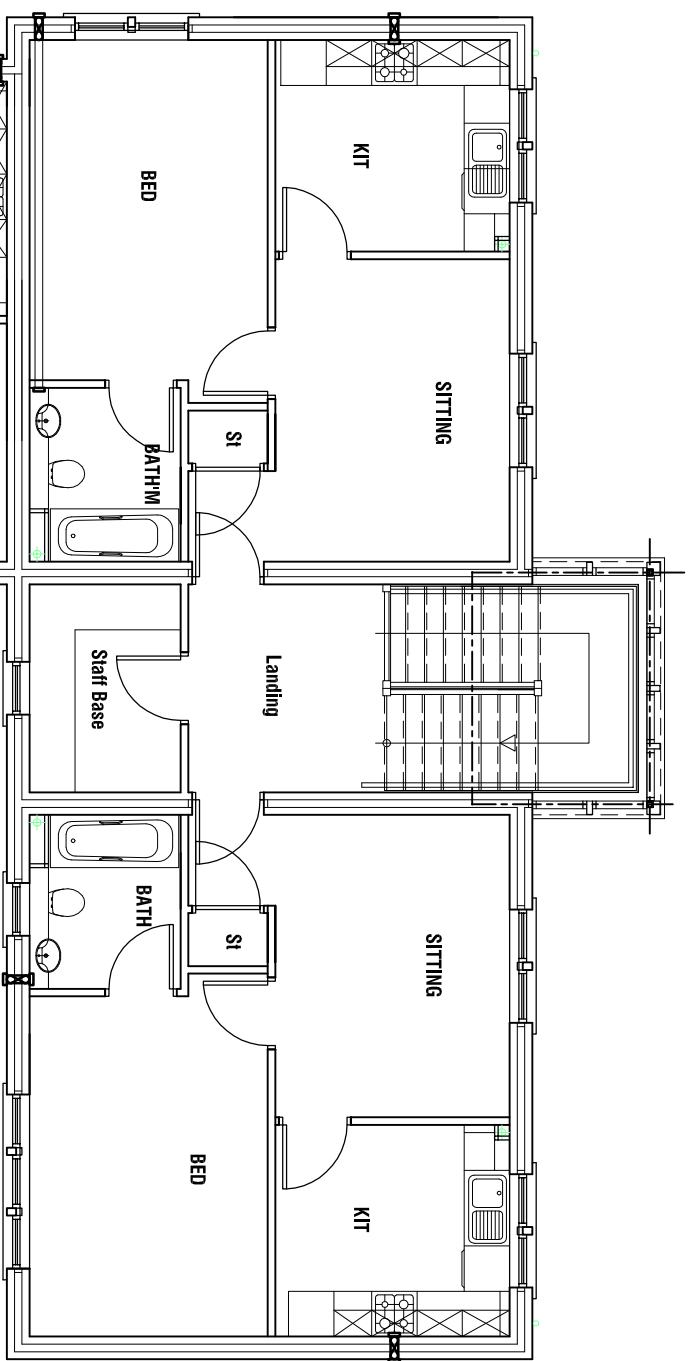

- MATERIALS**
- Walls: Coursed stonework to match existing
- Roof: Stone slate to match existing
- Rainwater goods: Black UPVC to match existing
- Doors & Windows: Painted timber to match existing
- Drainage: connect to existing SW drain (location to be determined on site)

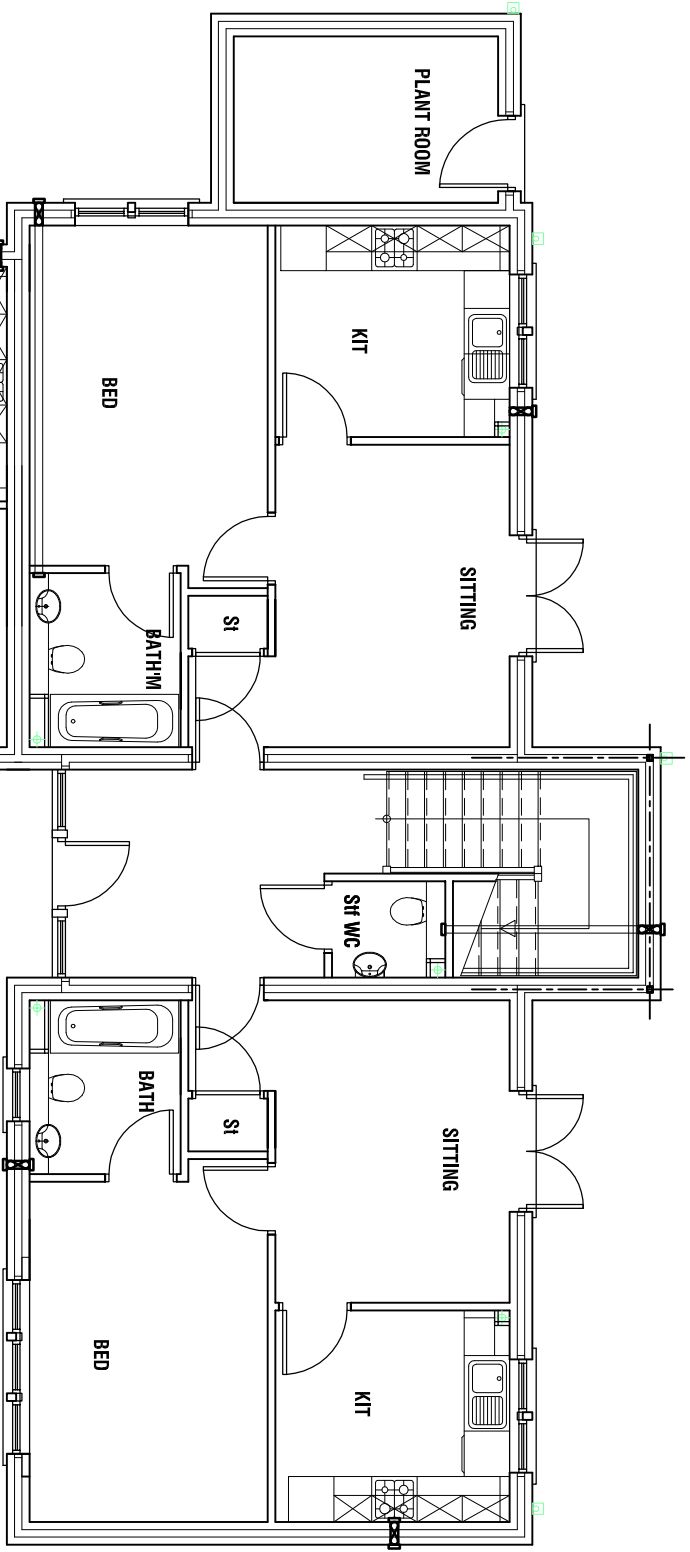

This drawing has been produced for PLANNING purposes only and should not be used for any other purpose. It is the responsibility of the client to ensure that the drawing is used for the correct purpose. The drawing may be subject to amendment without notice. Work undertaken prior to consent is done so at clients risk. Any surveyed information provided by the client should be guaranteed as accurate. Do NOT Scale from this drawing. If in doubt Ask.

This drawing and copyright is the property of building link design ltd and should not be used by any other third party without express consent from the company. Site boundaries taken from Ordnance Survey plan and are not to be used for legal purposes.

PLANNING STATUS



Project
PROPOSED STAFF STATIONS
LOW LAITHES VILLAGE
OLD FARM LANE
BARNSLEY, S73 8SU

drawing
PROPOSED LAYOUT & ELEVATIONS
TO WENTWORTH

date 07/13 **drawn** D.O. **checked** S.M.
scale as shown @ A1 **drawer** no **dwg** no **2337-06**

buildinglinkdesign

15 Thorne Road, Doncaster, DN1 2HG
Tel: 01402 324109 Fax: 01402 730166
Email: info@buildinglinkdesign.co.uk
www.buildinglinkdesign.co.uk

Building Link Design Limited
Company reg. 4377549

bld
ARCHITECTS