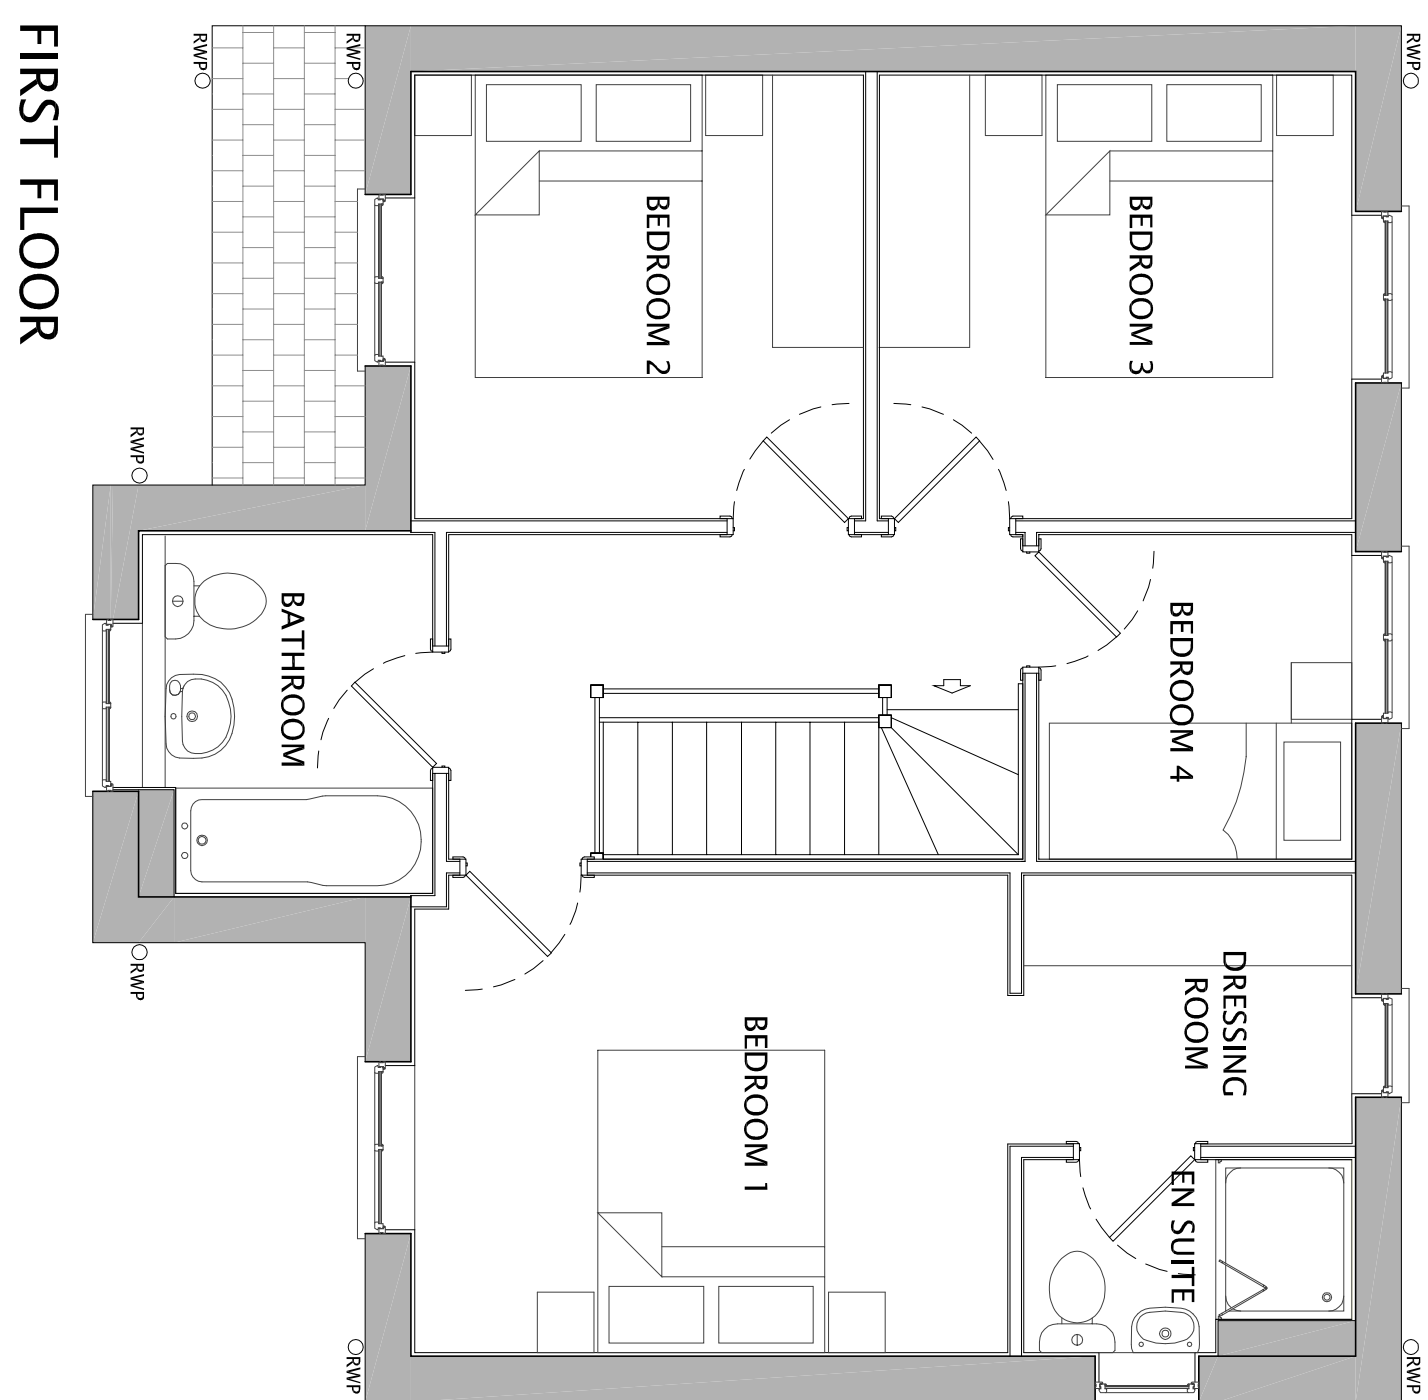
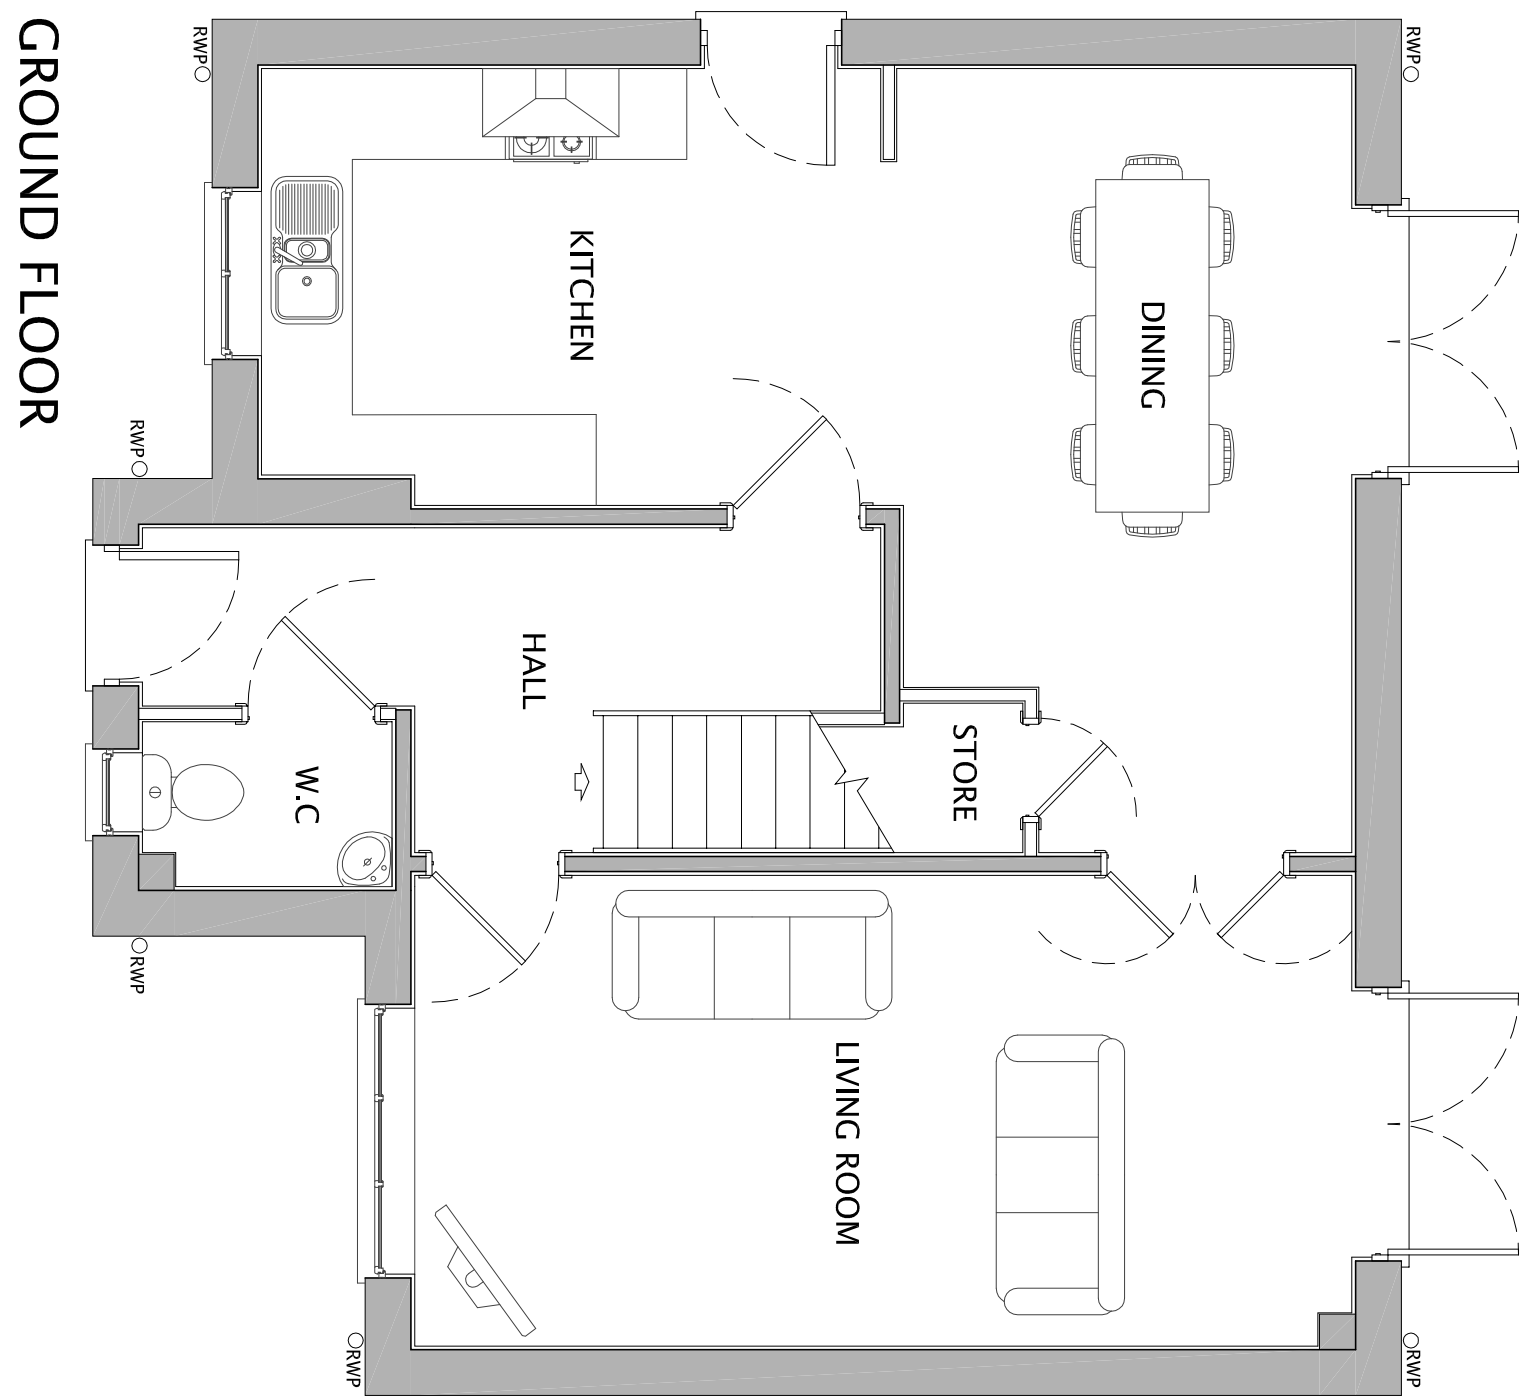
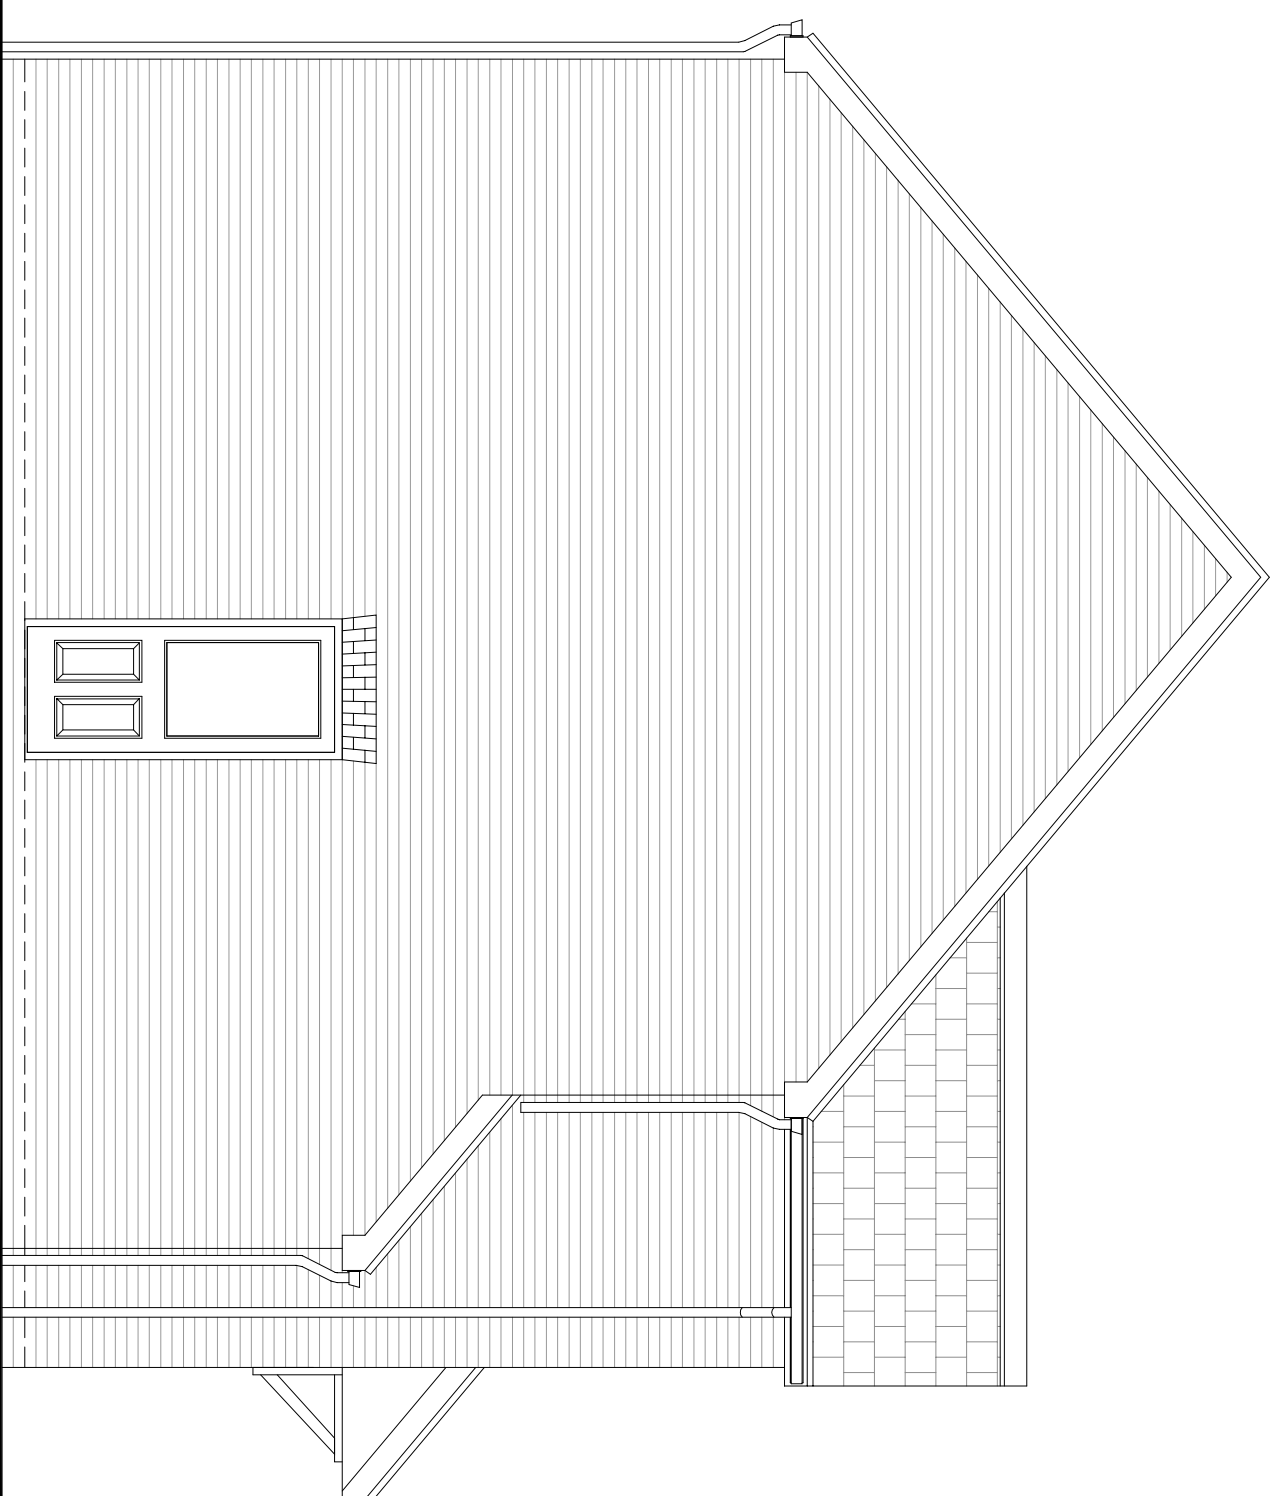
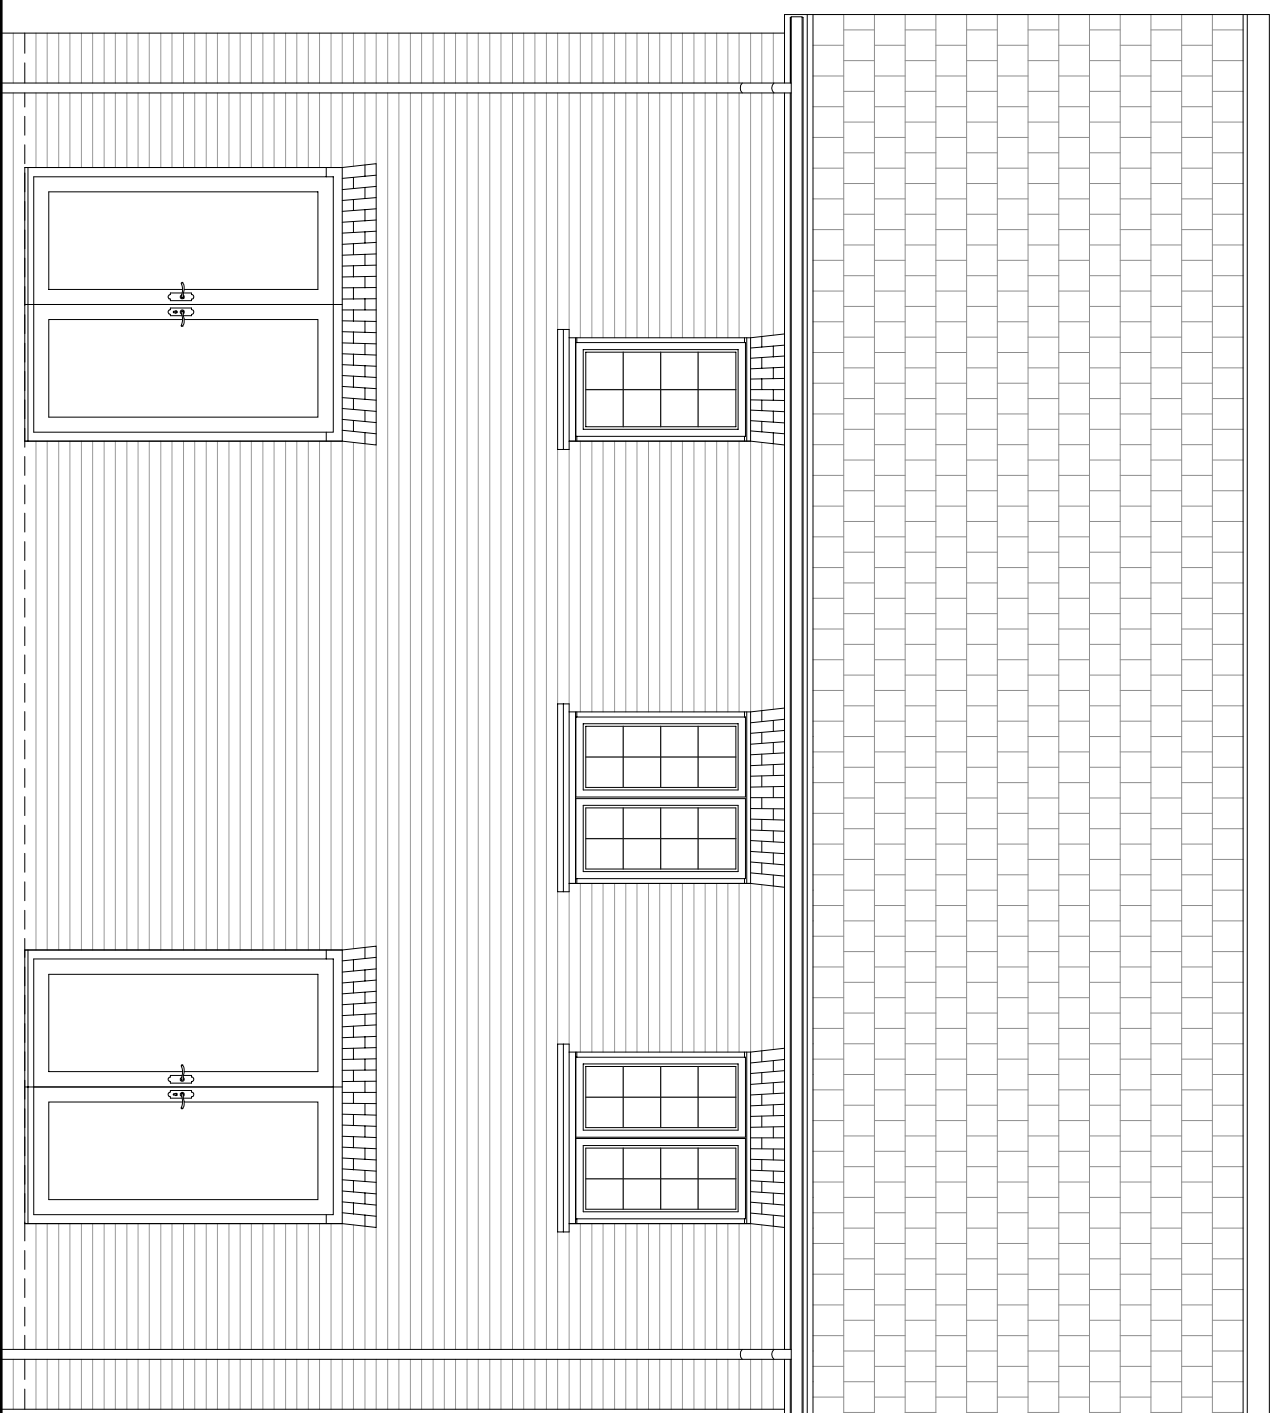
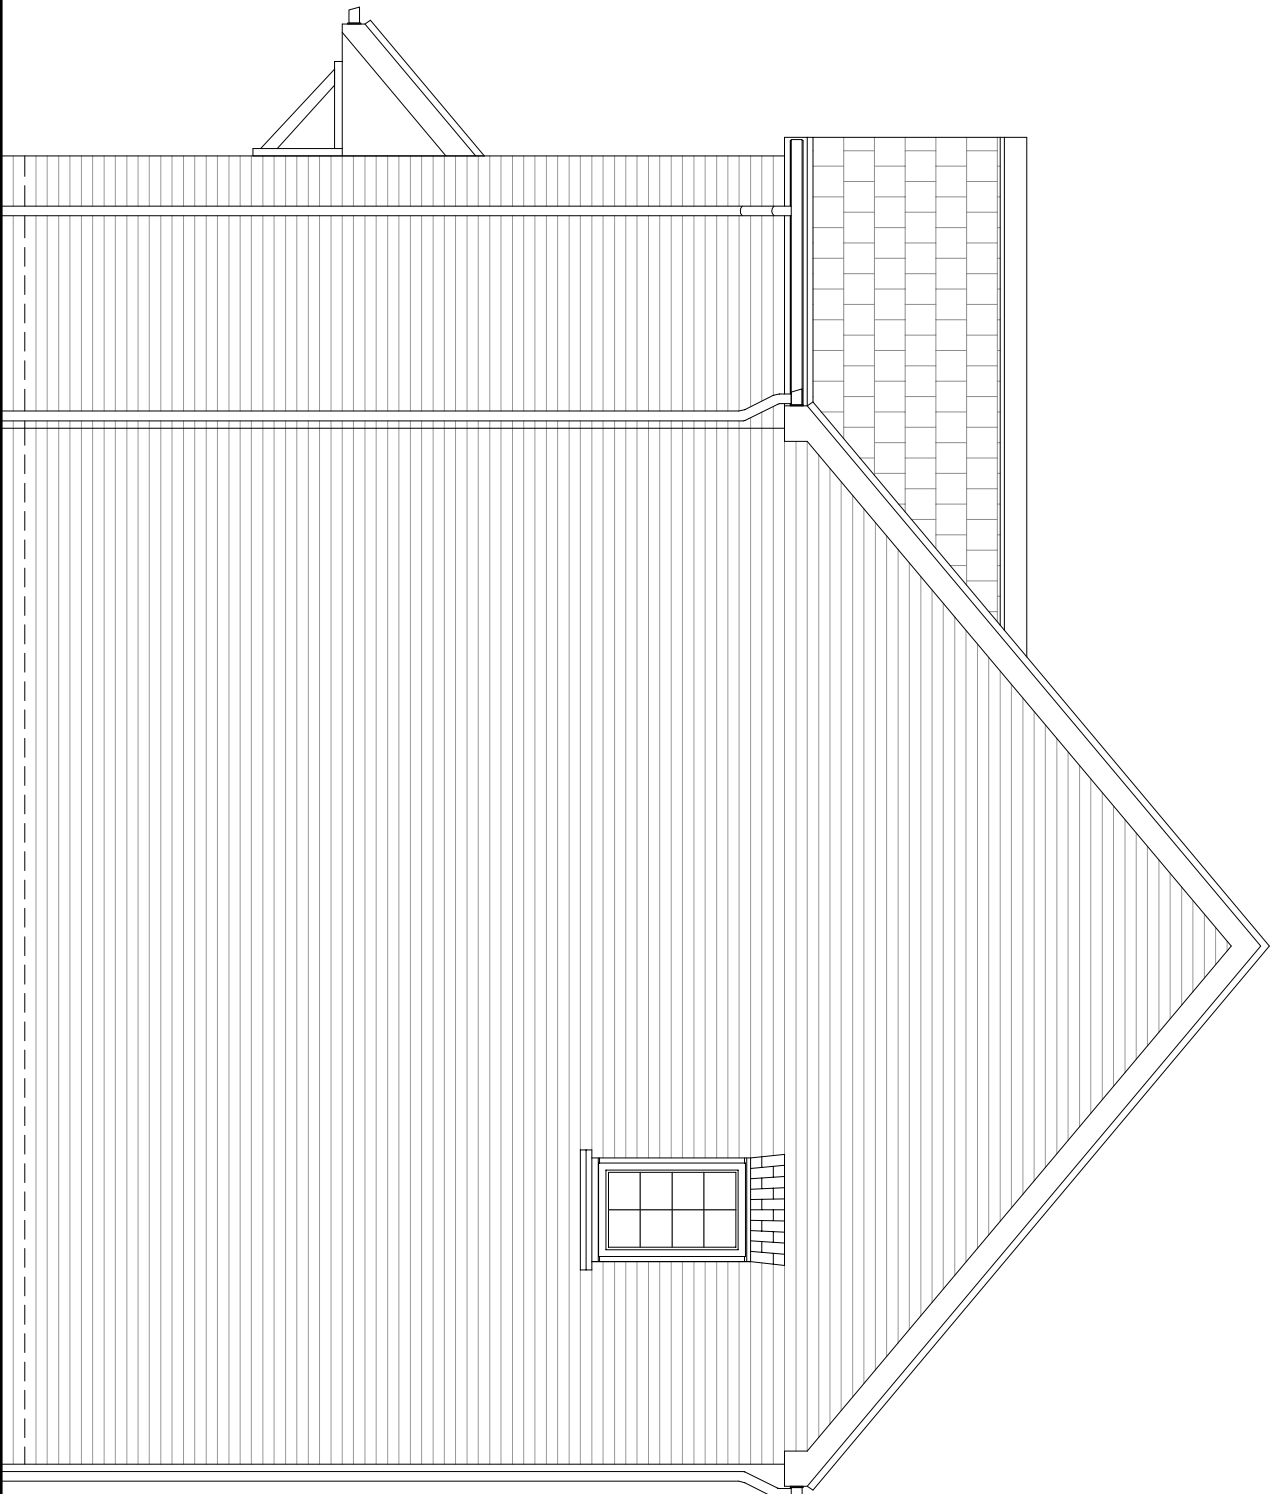
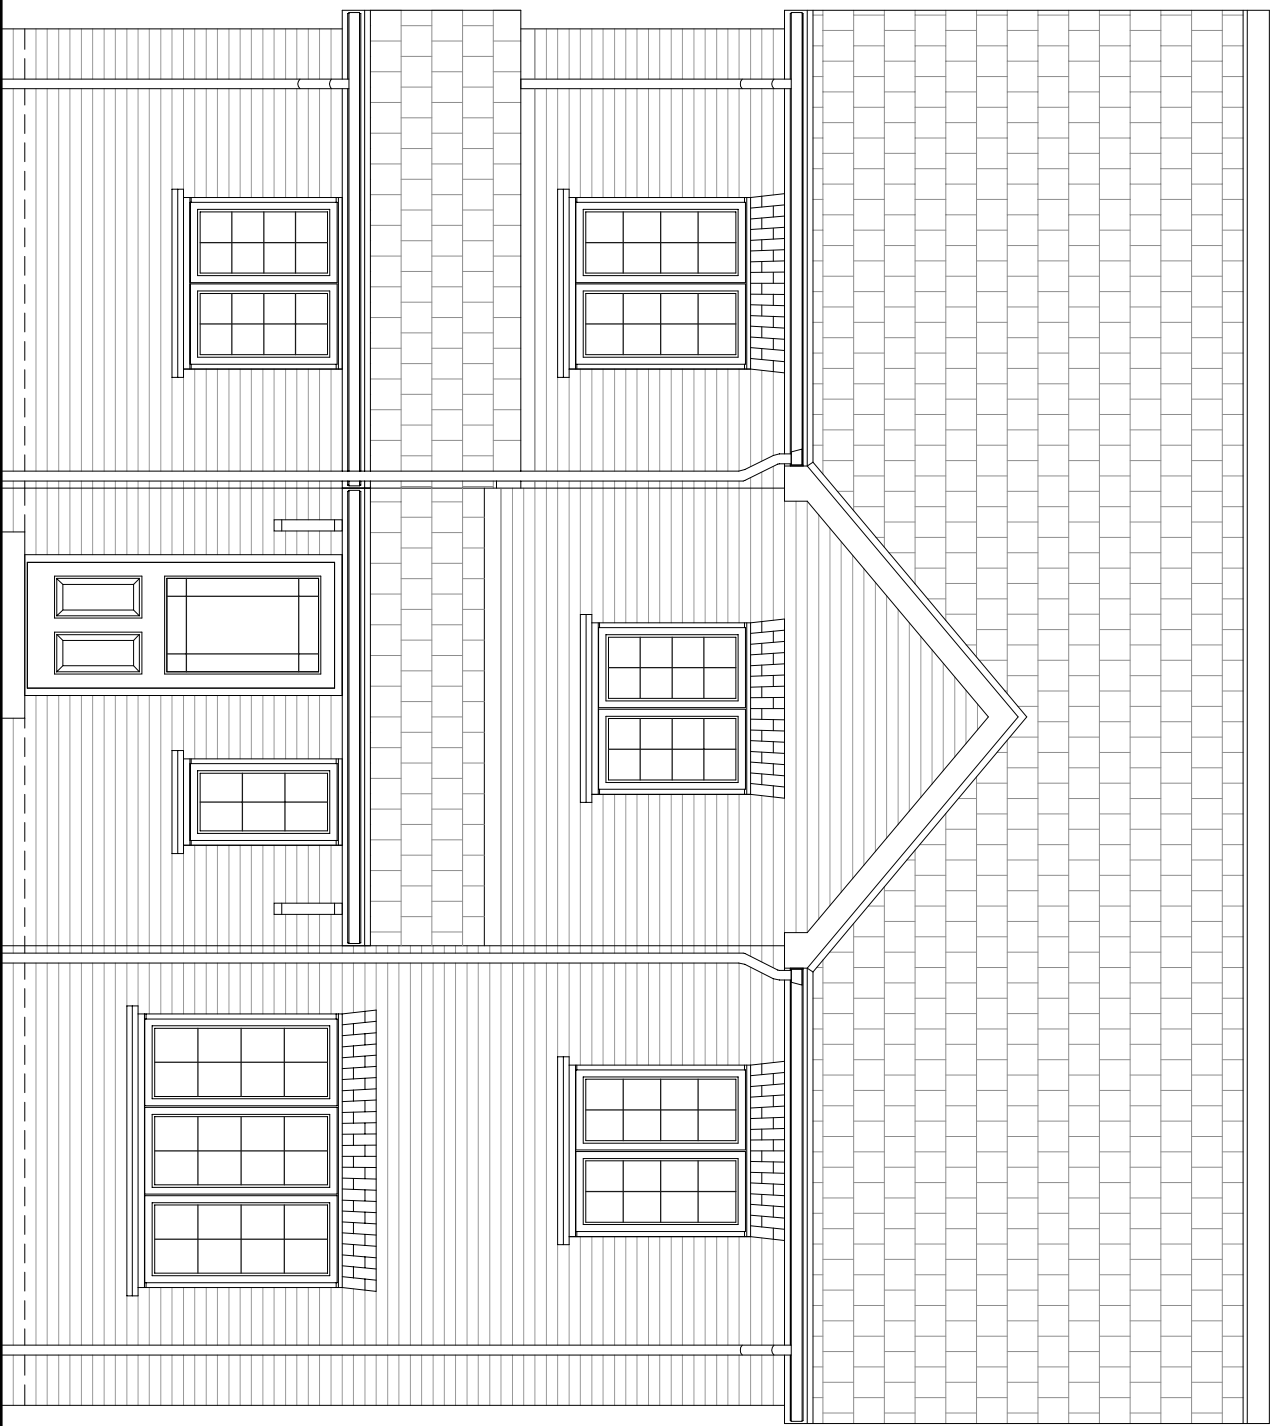


**CLIENT:**  
NETHERTON HOMES

DRAWING NUMBER  
P14:4905:20

PROJECT: SCALE @ A1

PROPOSED RESIDENTIAL DEVELOPMENT,  
WEST OF WAKEFIELD ROAD, MAPLEWELL

DRAWING: \_\_\_\_\_  
DRAWN: \_\_\_\_\_  
DATE: \_\_\_\_\_

**DATE:** \_\_\_\_\_

**CHECKED:** \_\_\_\_\_

**PLANNING DEPARTMENT**

**SALISBURY HOUSE TYPE (OP)**

|                   |          |        |
|-------------------|----------|--------|
| PLANNING DRAWINGS | CHECKED, | DATE   |
| BAN               |          | OCT 15 |

RAN OCT 15

## PLANNING DRAWINGS

14 MARINER COURT / CALDER PARK / WAKEFIELD / WF4 3F

01924 383322 / [www.jrpassoc.co.uk](http://www.jrpassoc.co.uk) / [info@jrpassoc.co.uk](mailto:info@jrpassoc.co.uk)

Do not scale this drawing - Only figured dimensions to be taken from this drawing. Drawings based on Ordnance Survey and/or existing record drawings - Design and drawing content subject to Site Survey, Structural Survey, Site Investigations, Planning and Statutory Requirements and Approvals

Authorised reproduction from Ordnance Survey Map with permission of the Controller of Her Majesty's Stationery Office. Crown Copyright reserved