


Existing South Elevation


Existing West Elevation

Existing North Elevation


Existing East Elevation

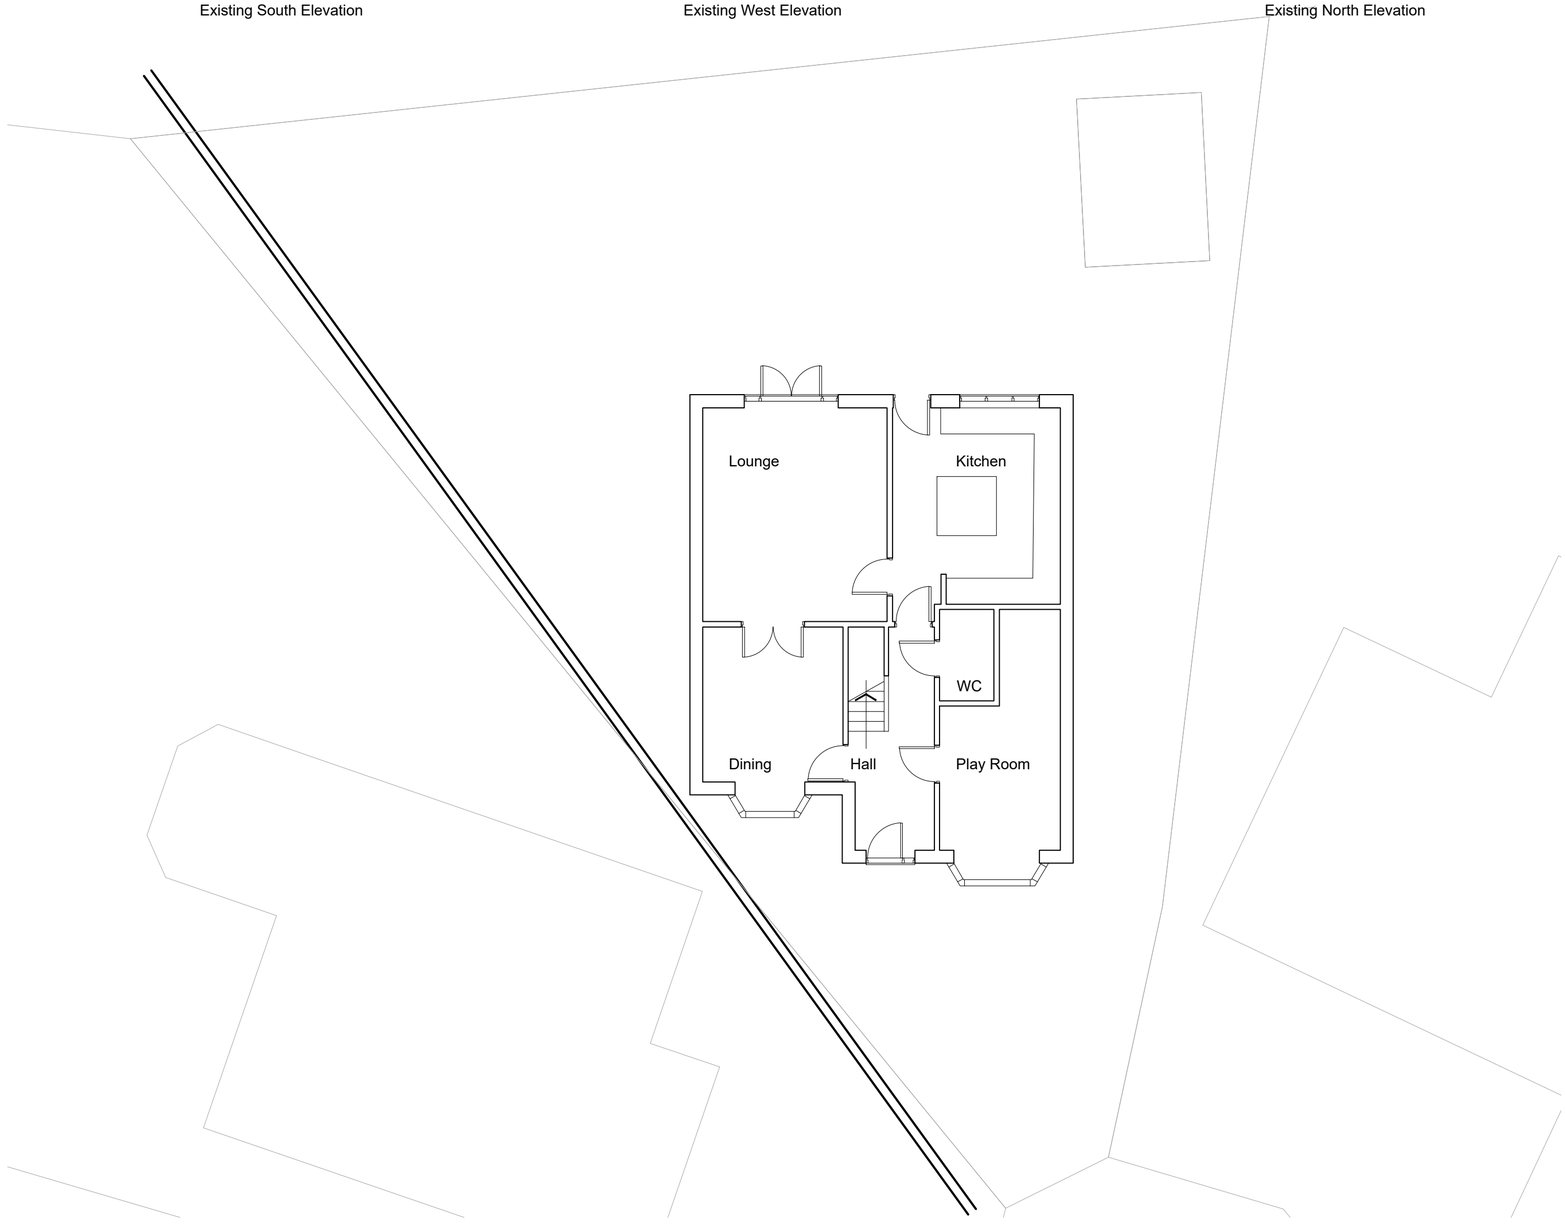

Existing Ground Floor and Site Plan 1:100

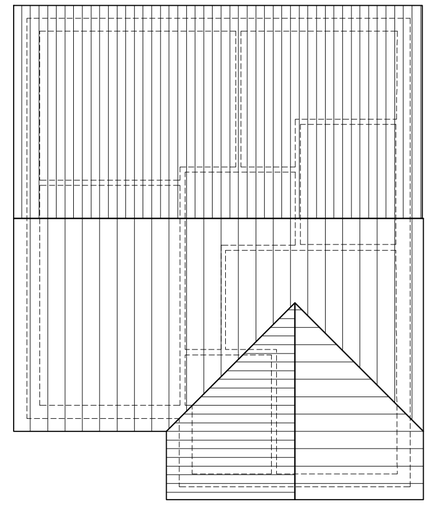

Proposed Roof Plan

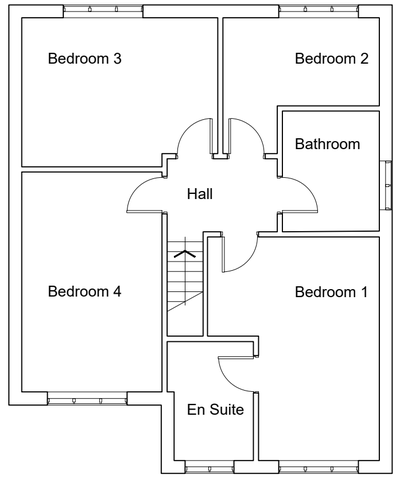

Proposed First Floor Plan

12 St. MICHAELS CLOSE, S63 9AW

13/07/2022 E01b - Existing General Arrangements. 1:100 @ A2