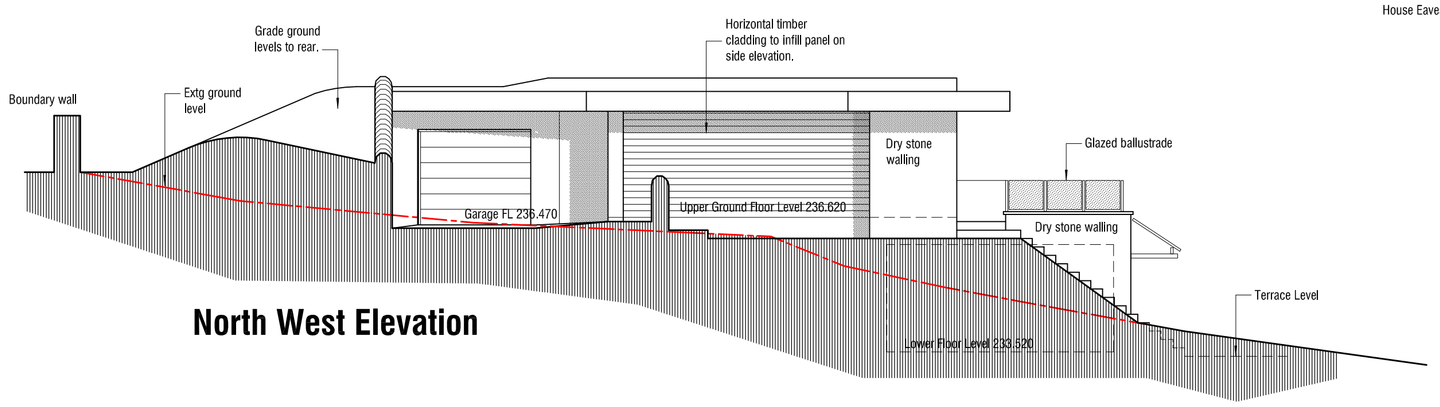

North West Elevation

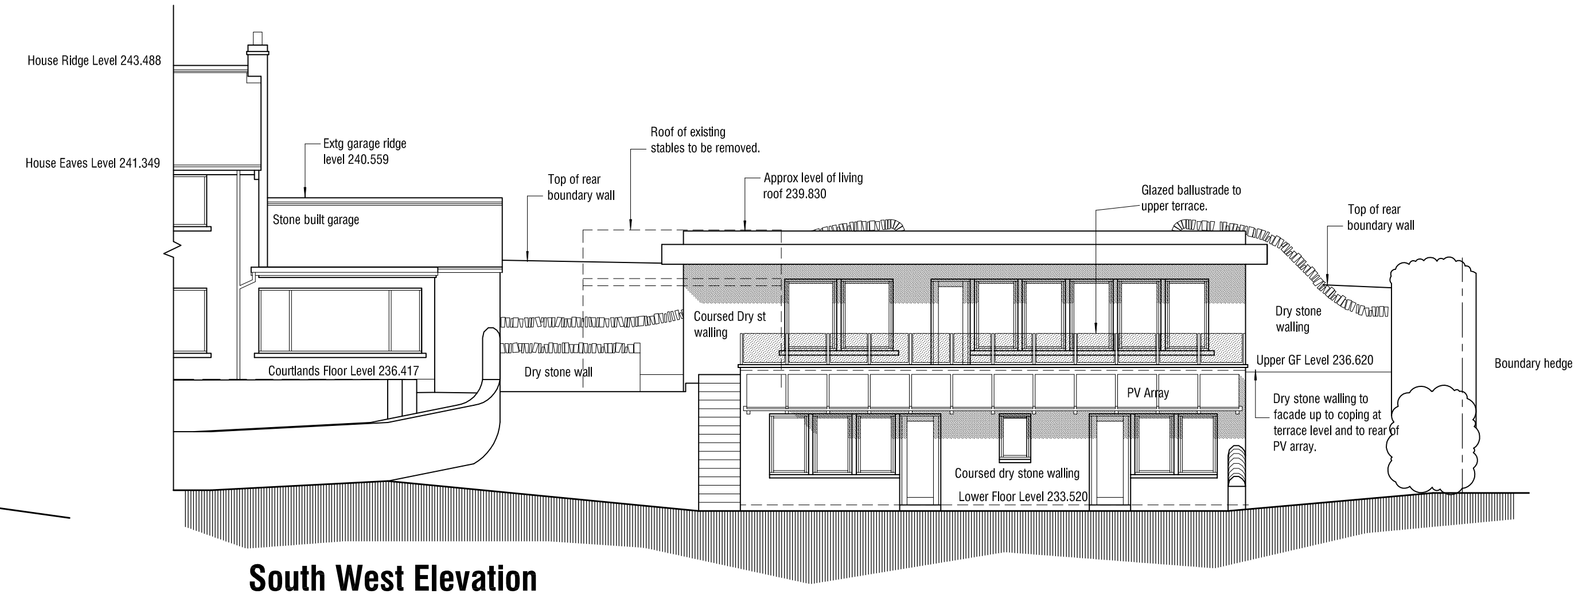

South West Elevation

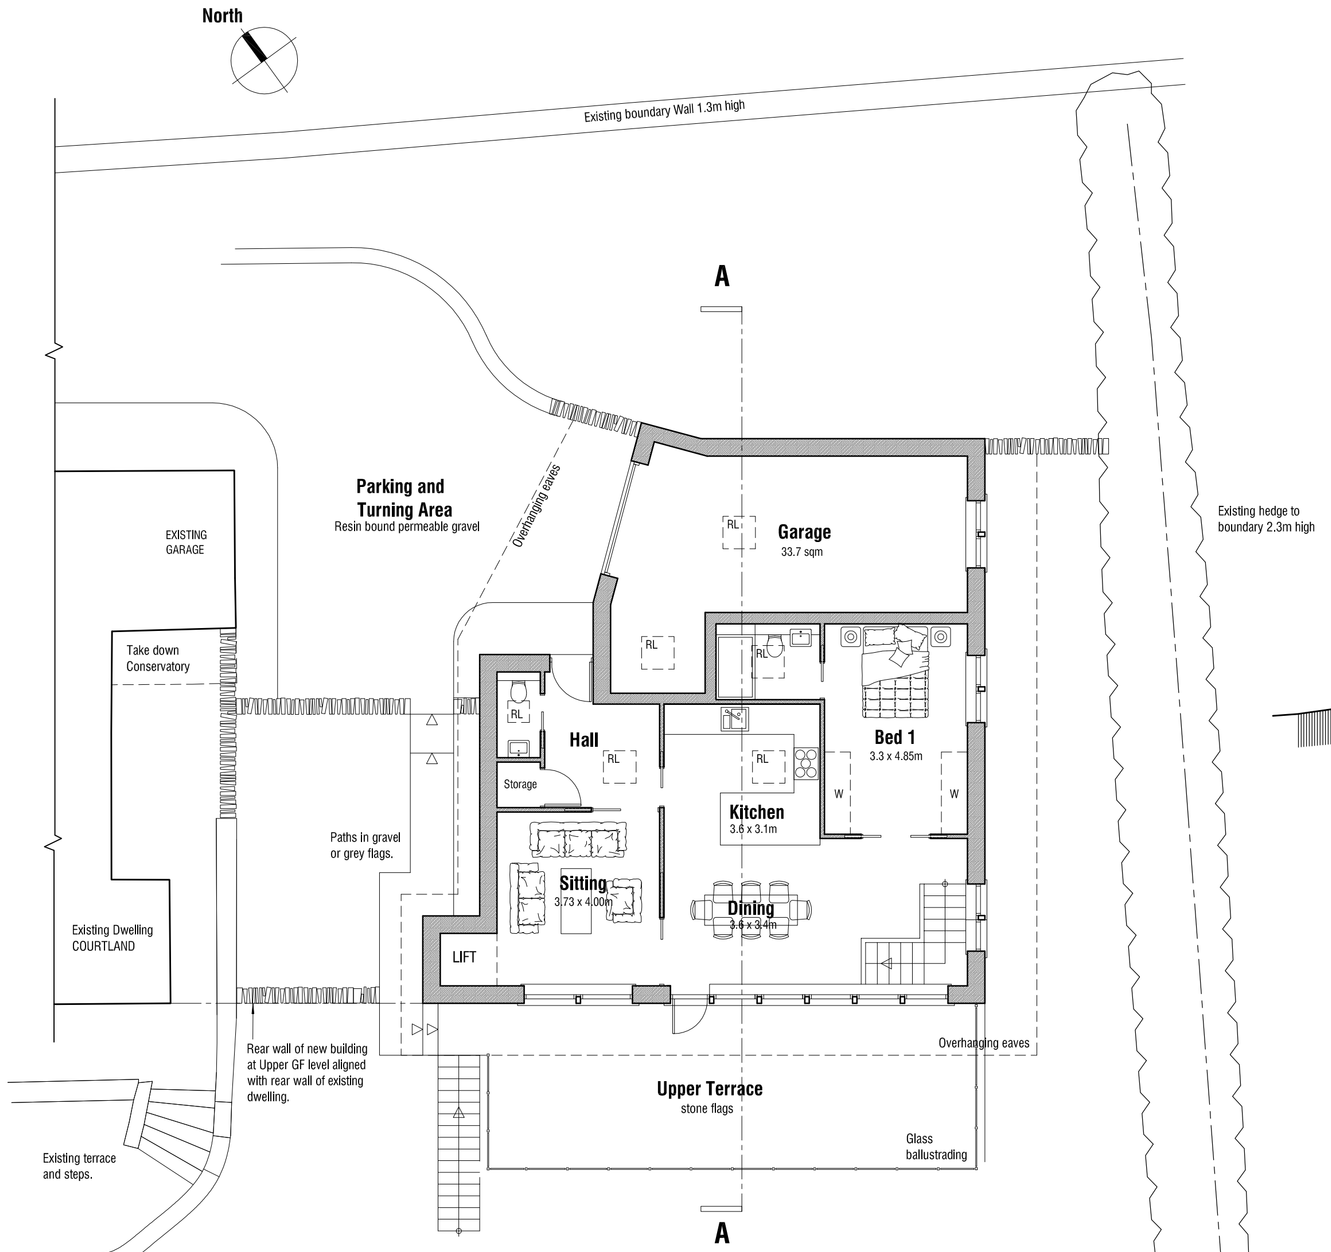

GROUND FLOOR PLAN

Gross Int Floor Area 84.4sqm

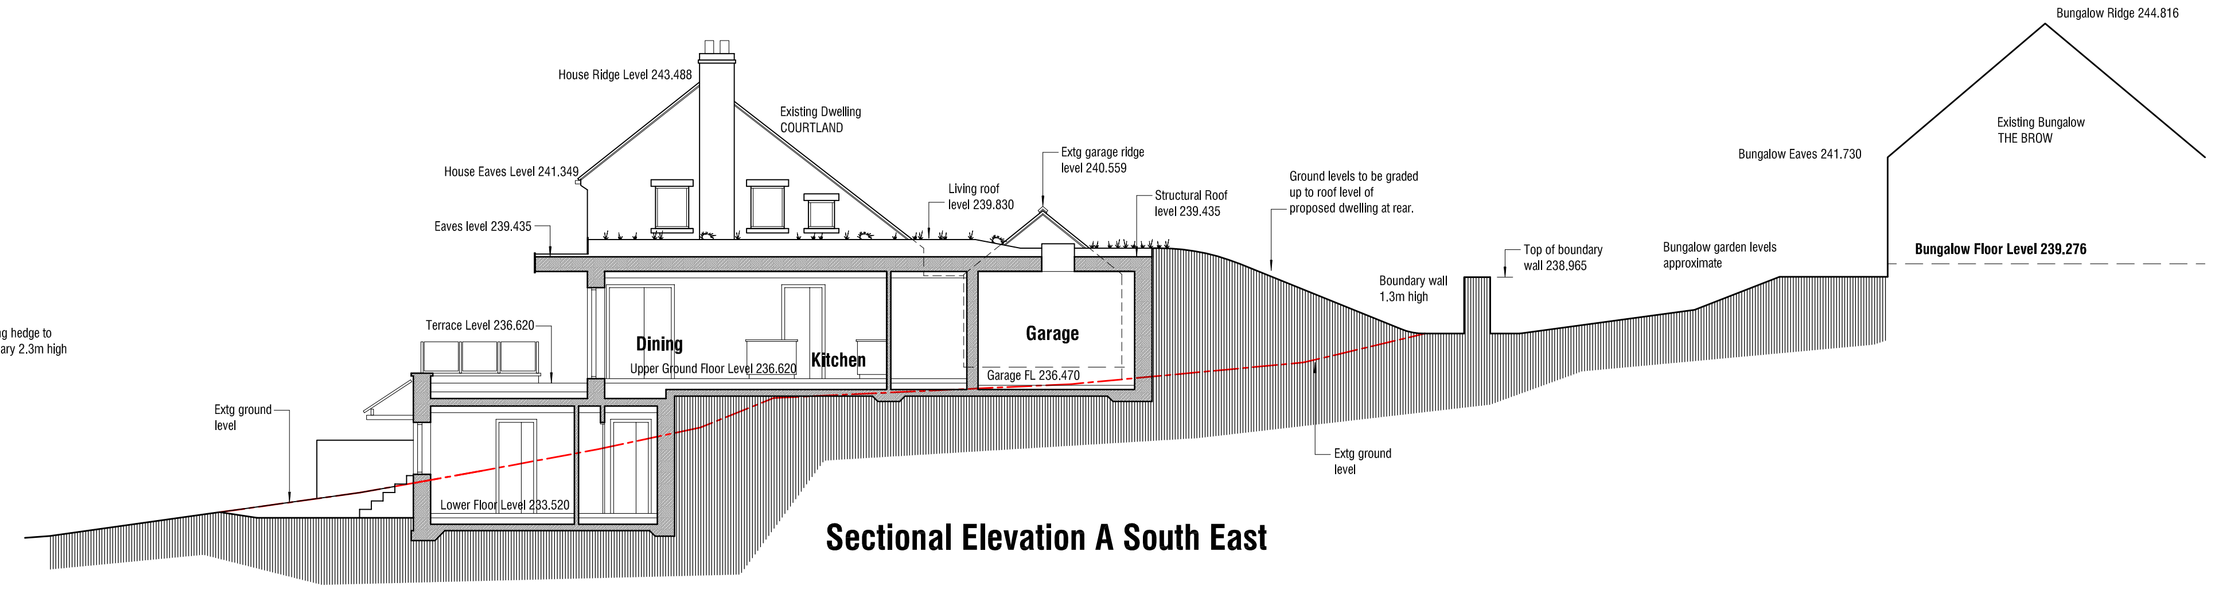

Sectional Elevation A South East

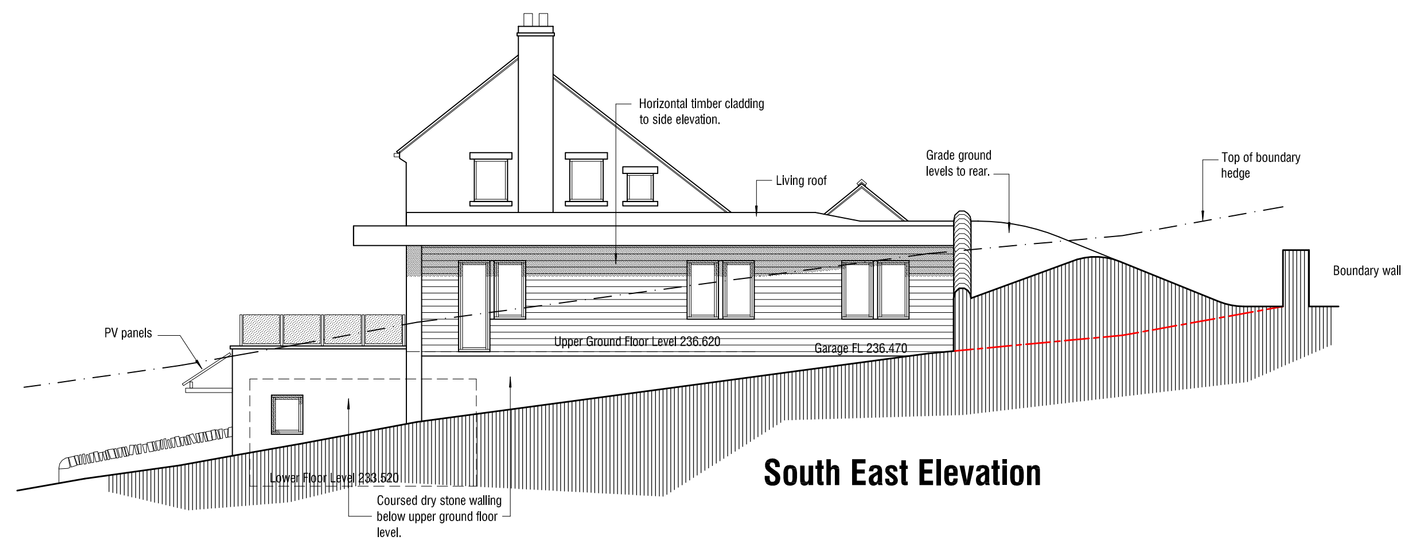

South East Elevation

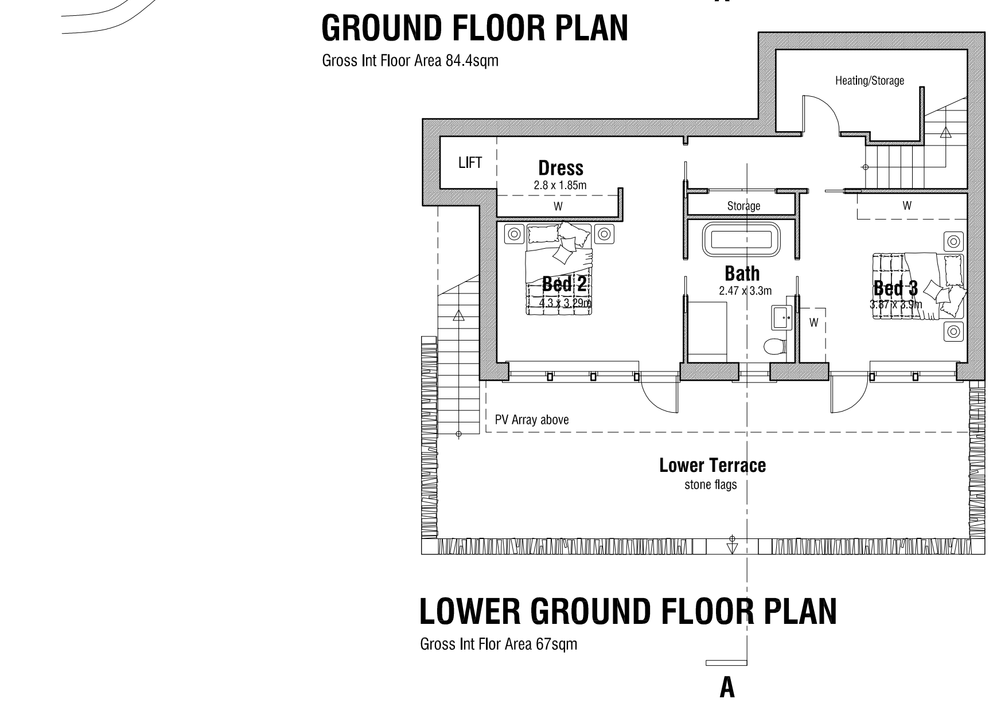

LOWER GROUND FLOOR PLAN

Gross Int Flor Area 67sqm

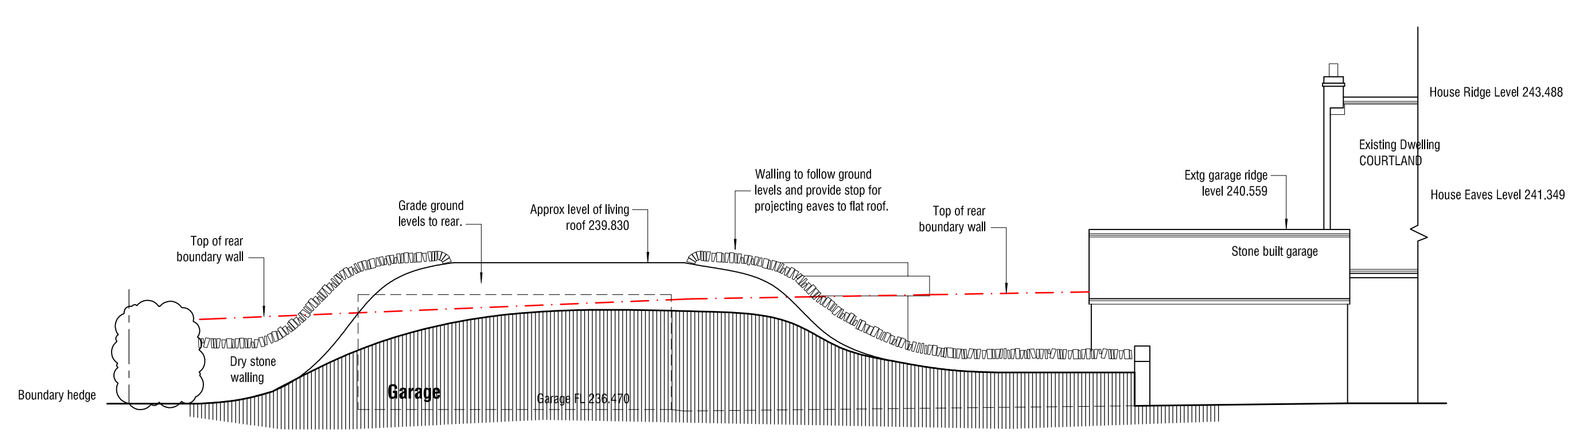

South West Elevation

Rev B 26.01.2017 - Add roof level to Sectional Elevation A
Rev A 12.12.2016 - Amendments to design.

PROPOSED DWELLING
ADJ TO COURTLAND
SHEFFIELD ROAD
THURGOLAND

DESIGN PROPOSALS

PLANS & ELEVATIONS

mboothdesign
architectural design and building consultants
Fairfield House
Bernsdal Close Barnsley
S70 2FL
T: 01226 286256
M: 07881898300
E: mboothdesign@btconnect.com

Scale	1:100 @ A1	Drawn	MJB
Date	NOV 2016	Ref.	16.29
Dwg No.	P2	Rev.	B

0cm 2cm 4cm 6cm

Copyright mboothdesign. All dimensions in millimeters unless otherwise stated. Dimensions for setting out in existing buildings are to be checked and verified on site, to be checked on site