


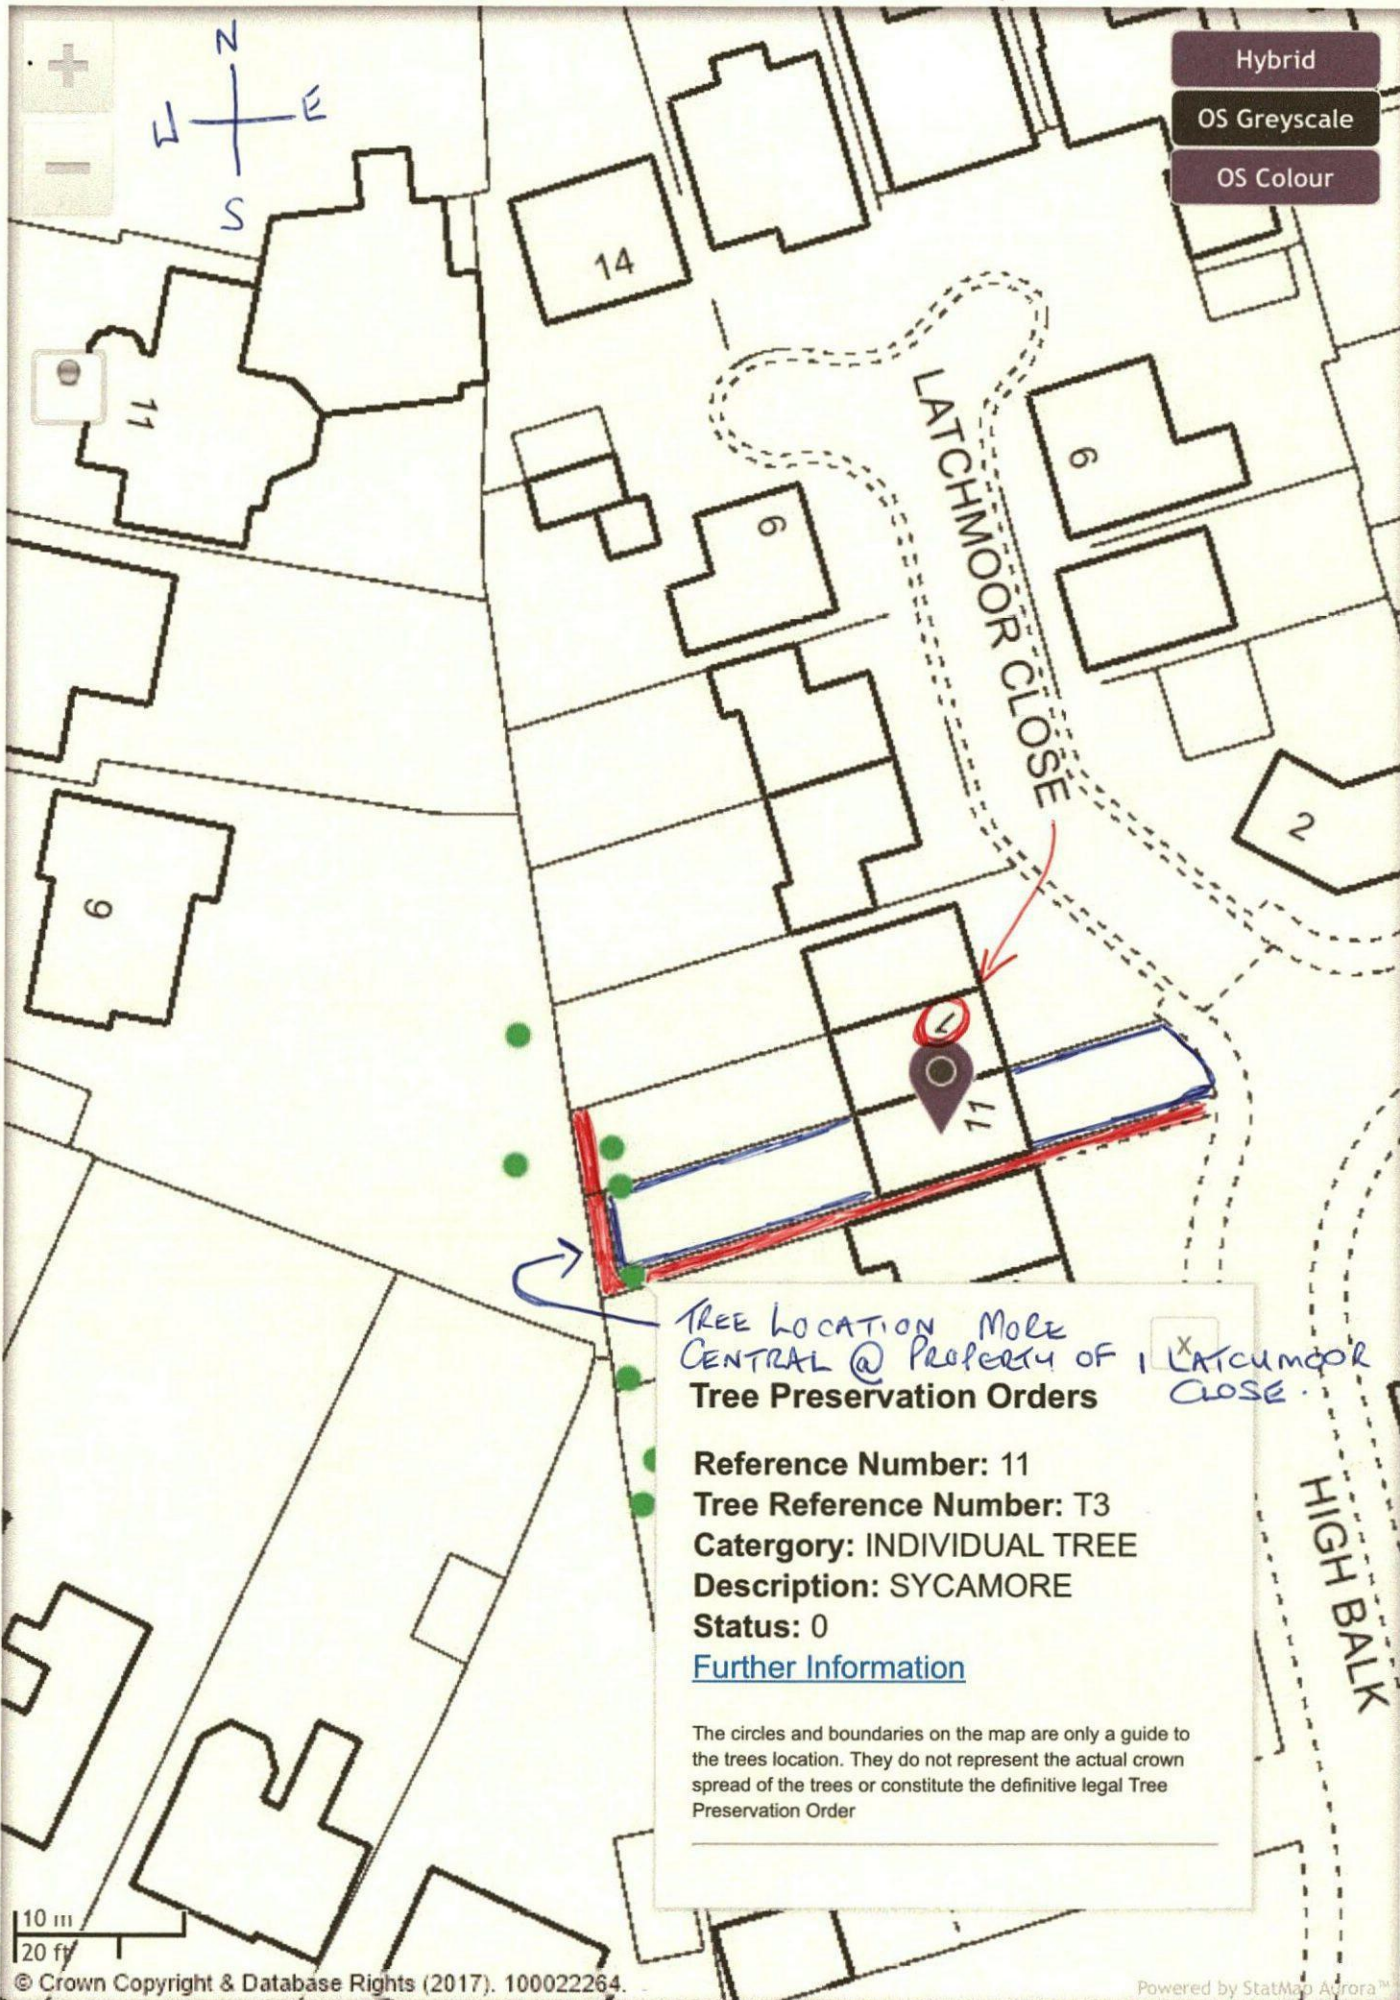

- Hybrid
- OS Greyscale
- OS Colour



TREE LOCATION MORE CENTRAL @ PROPERTY OF 11 LATCHMOOR CLOSE.

Tree Preservation Orders

Reference Number: 11
Tree Reference Number: T3
Category: INDIVIDUAL TREE
Description: SYCAMORE
Status: 0

[Further Information](#)

The circles and boundaries on the map are only a guide to the trees location. They do not represent the actual crown spread of the trees or constitute the definitive legal Tree Preservation Order



Location: 11 HIGH BALK, BARNSLEY, S75 1ER

