


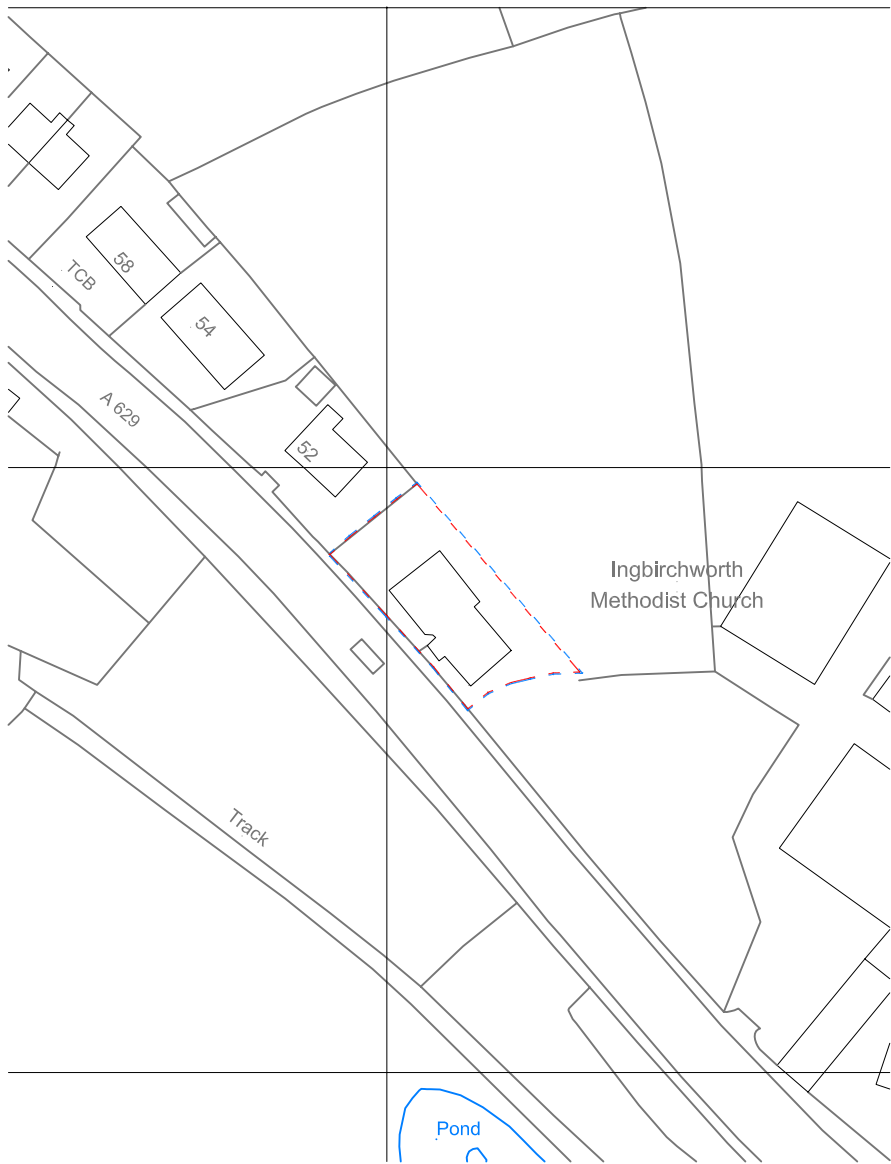

Revision	Description	By	Date
----------	-------------	----	------

CAD Info: G:\ACAD\ARCH

Essence Architecture Ltd.

Client

Project
Ingbirchworth Chapel
Change of Use

Drawing Title
Location Plan

A3	Scale 1:1250	Status Planning
Drawn AVR	Checked	Date 25/11/13
Project No. 2013-06	Drawing No. Loc 01	Revision

Head Office: Upper Bagden House
Bagden Lane
Clayton West
Huddersfield
HD8 9LQ
Tel: 01484 865000
Fax: 01484 865071
Email: info@essencearchitecture.com
Web Site: www.essencearchitecture.com