iDprojects

PLANS
AS PROPOSED

PROPOSED BARN CONVERSION TO RESIDENTIAL UNIT
NOOK BARN, HOYLANDSWAINE, BARNSLEY, S36 7JA
MR & MRS T E WOOD
DWG No. 282–A04 rev––
SCALE 1:100@A3 OCTOBER 2015

REV	DATE	ITEM	AUTH

NOTES;

NATURAL COURSED STONE & POINTING TO MATCH, TO LA APPROVAL
RE–USE EXISTING STONE HEADS & CILLS WHERE POSSIBLE
HERITAGE TYPE ROOFLIGHTS WITH CENTRE BAR
GREYS ARTSTONE ARTIFICIAL STONE SLATES TO 2–STOREY EXTENSION, REUSE EXISTING NATURAL BLUE SLATES TO SINGLE STOREY ROOF
BLACK PROFILED COLOURED GUTTERS ON BRACKETS WITH BLACK uPVS RWPs & WASTE PIPES
DARK COLOURED uPVC WINDOW FRAMES & DOORS SET IN STONE SURROUNDS WITH 75mm RECESS
BLACK METAL FLUE PIPE & FLASHINGS TO WOOD BURNING STOVE
RWPs TO SOAKAWAYS TO LA APPROVAL
FOUL DRAINAGE TO EXISTING MAINS SEWER

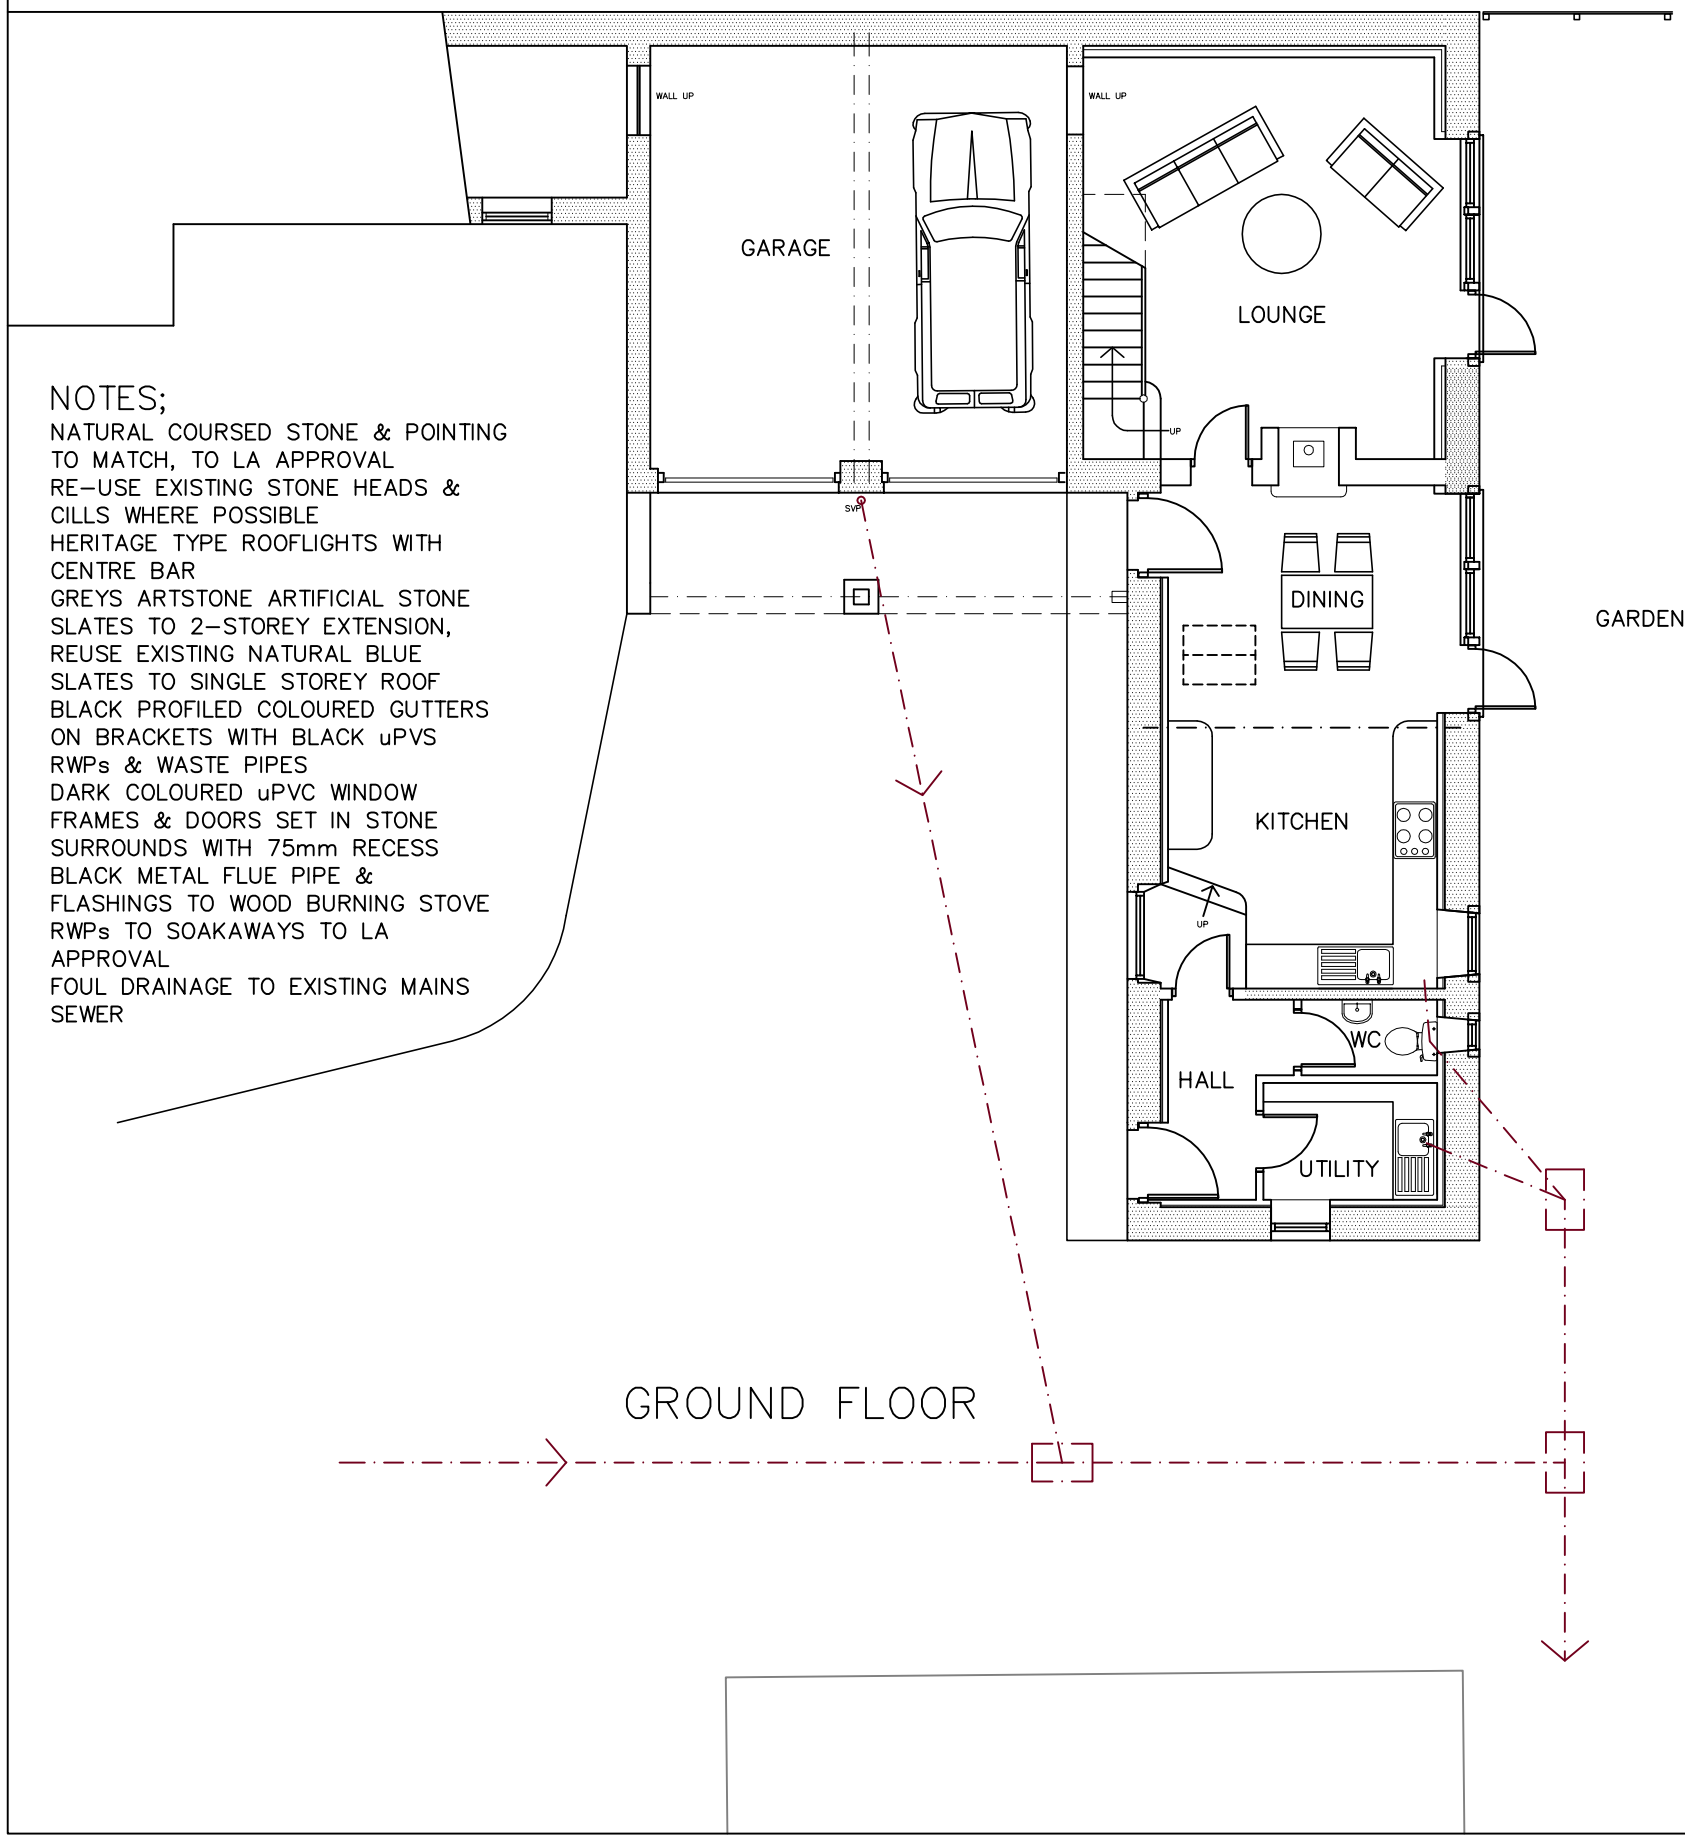

GROUND FLOOR

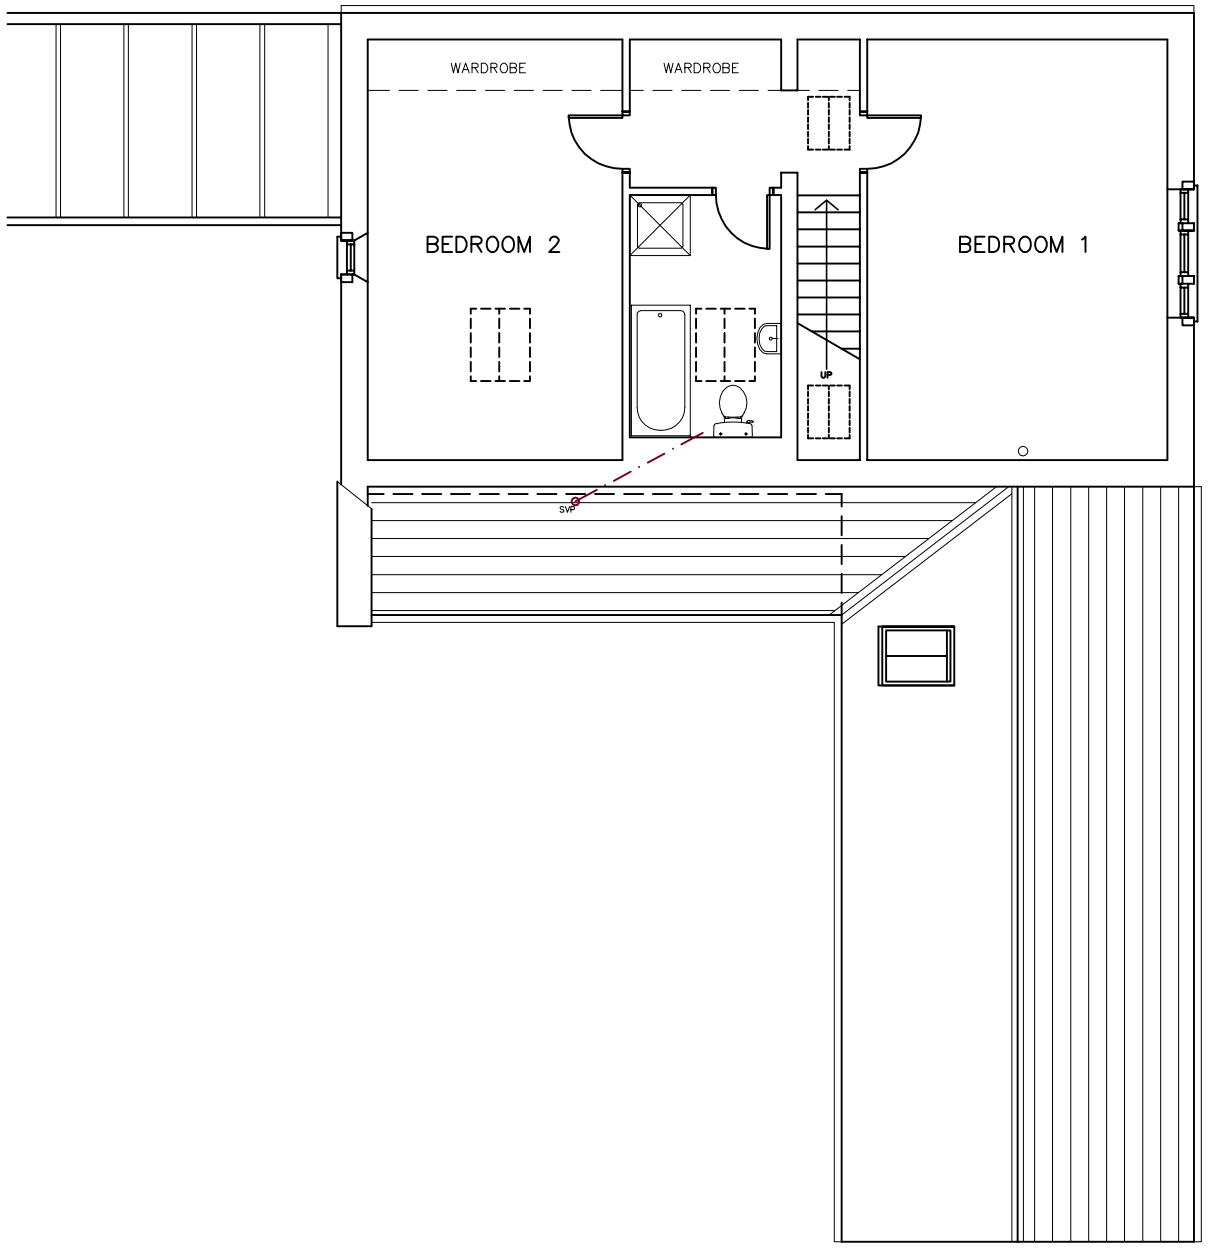

ROOF/FIRST FLOOR