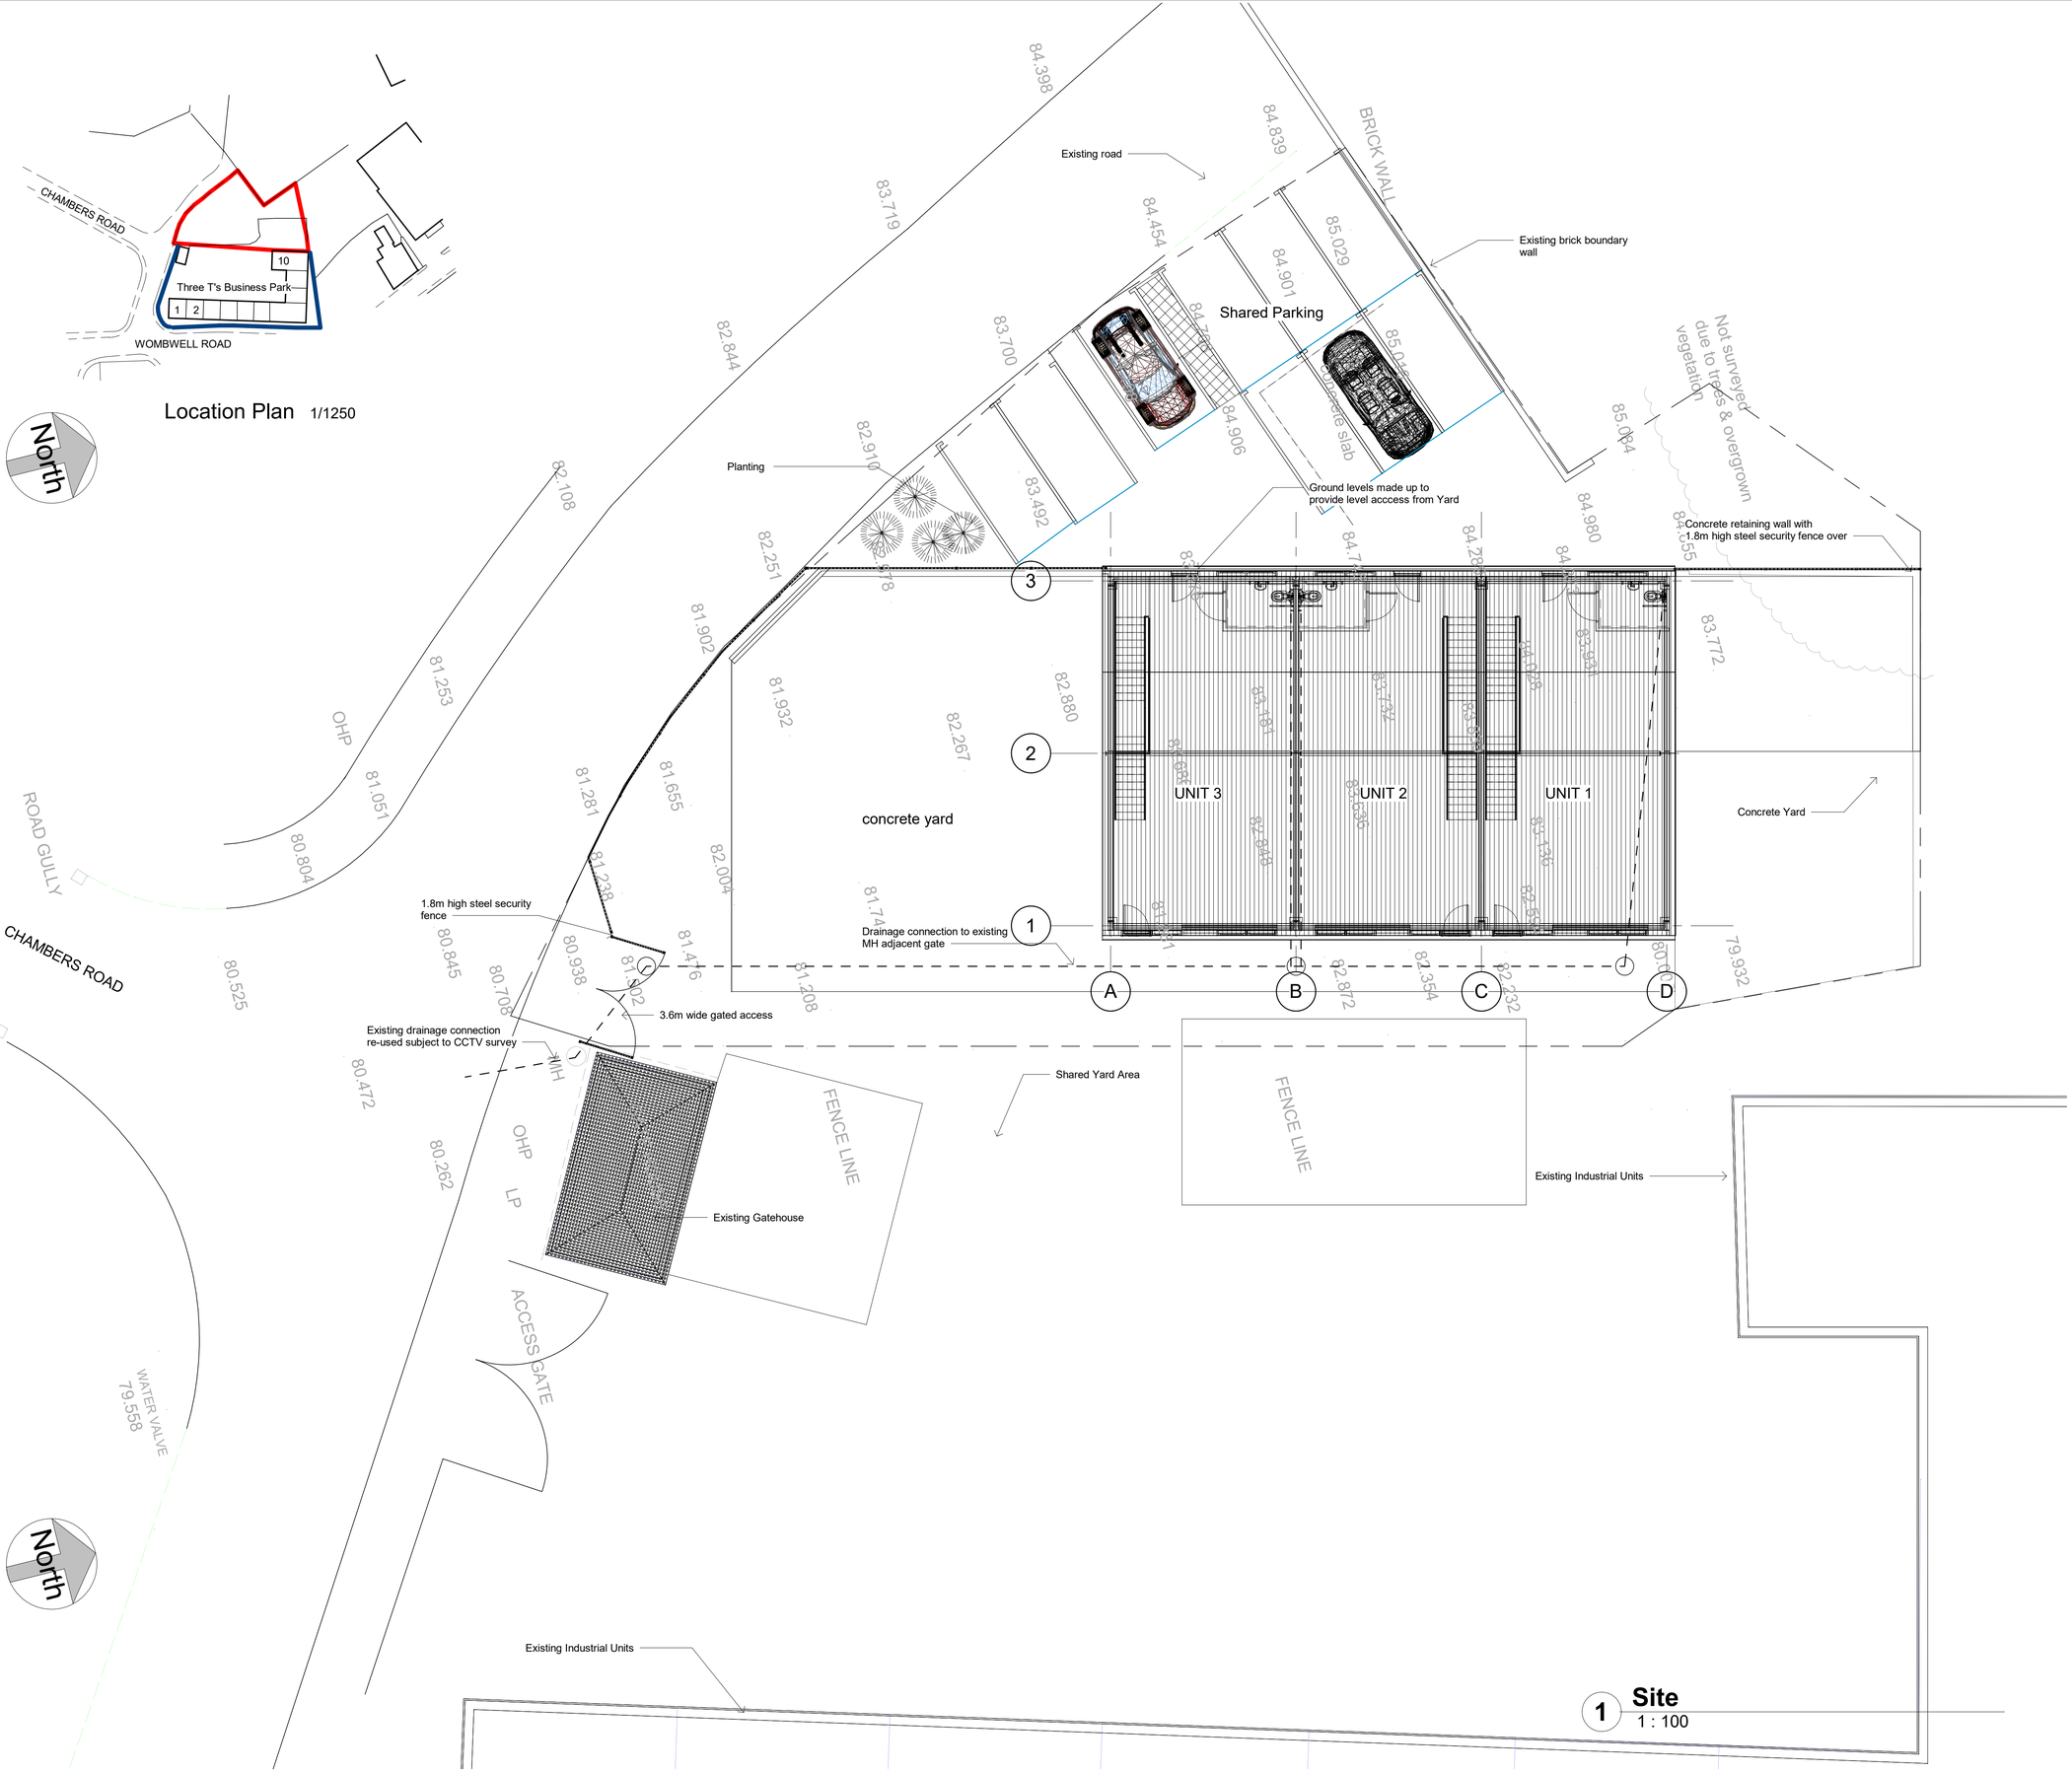

1 **Site**
1 : 100

windle cook architects
927 Chesterfield Road. Sheffield S8 0SS
tel: 0114 23599910 e mail: windlecook@gmx.com

Rev	Description	Date

Hadfield Developments
Land to rear of 3Ts Business Park.
Wombwell Road/ Chambers Road.
Platts Common,
Barnsley S74 9DG

Site Plan

Project number	18-185
Date	Issue Date
Drawn by	MC
Checked by	Checker
A103	
Scale	1 : 100

25/06/2020 16:49:13