
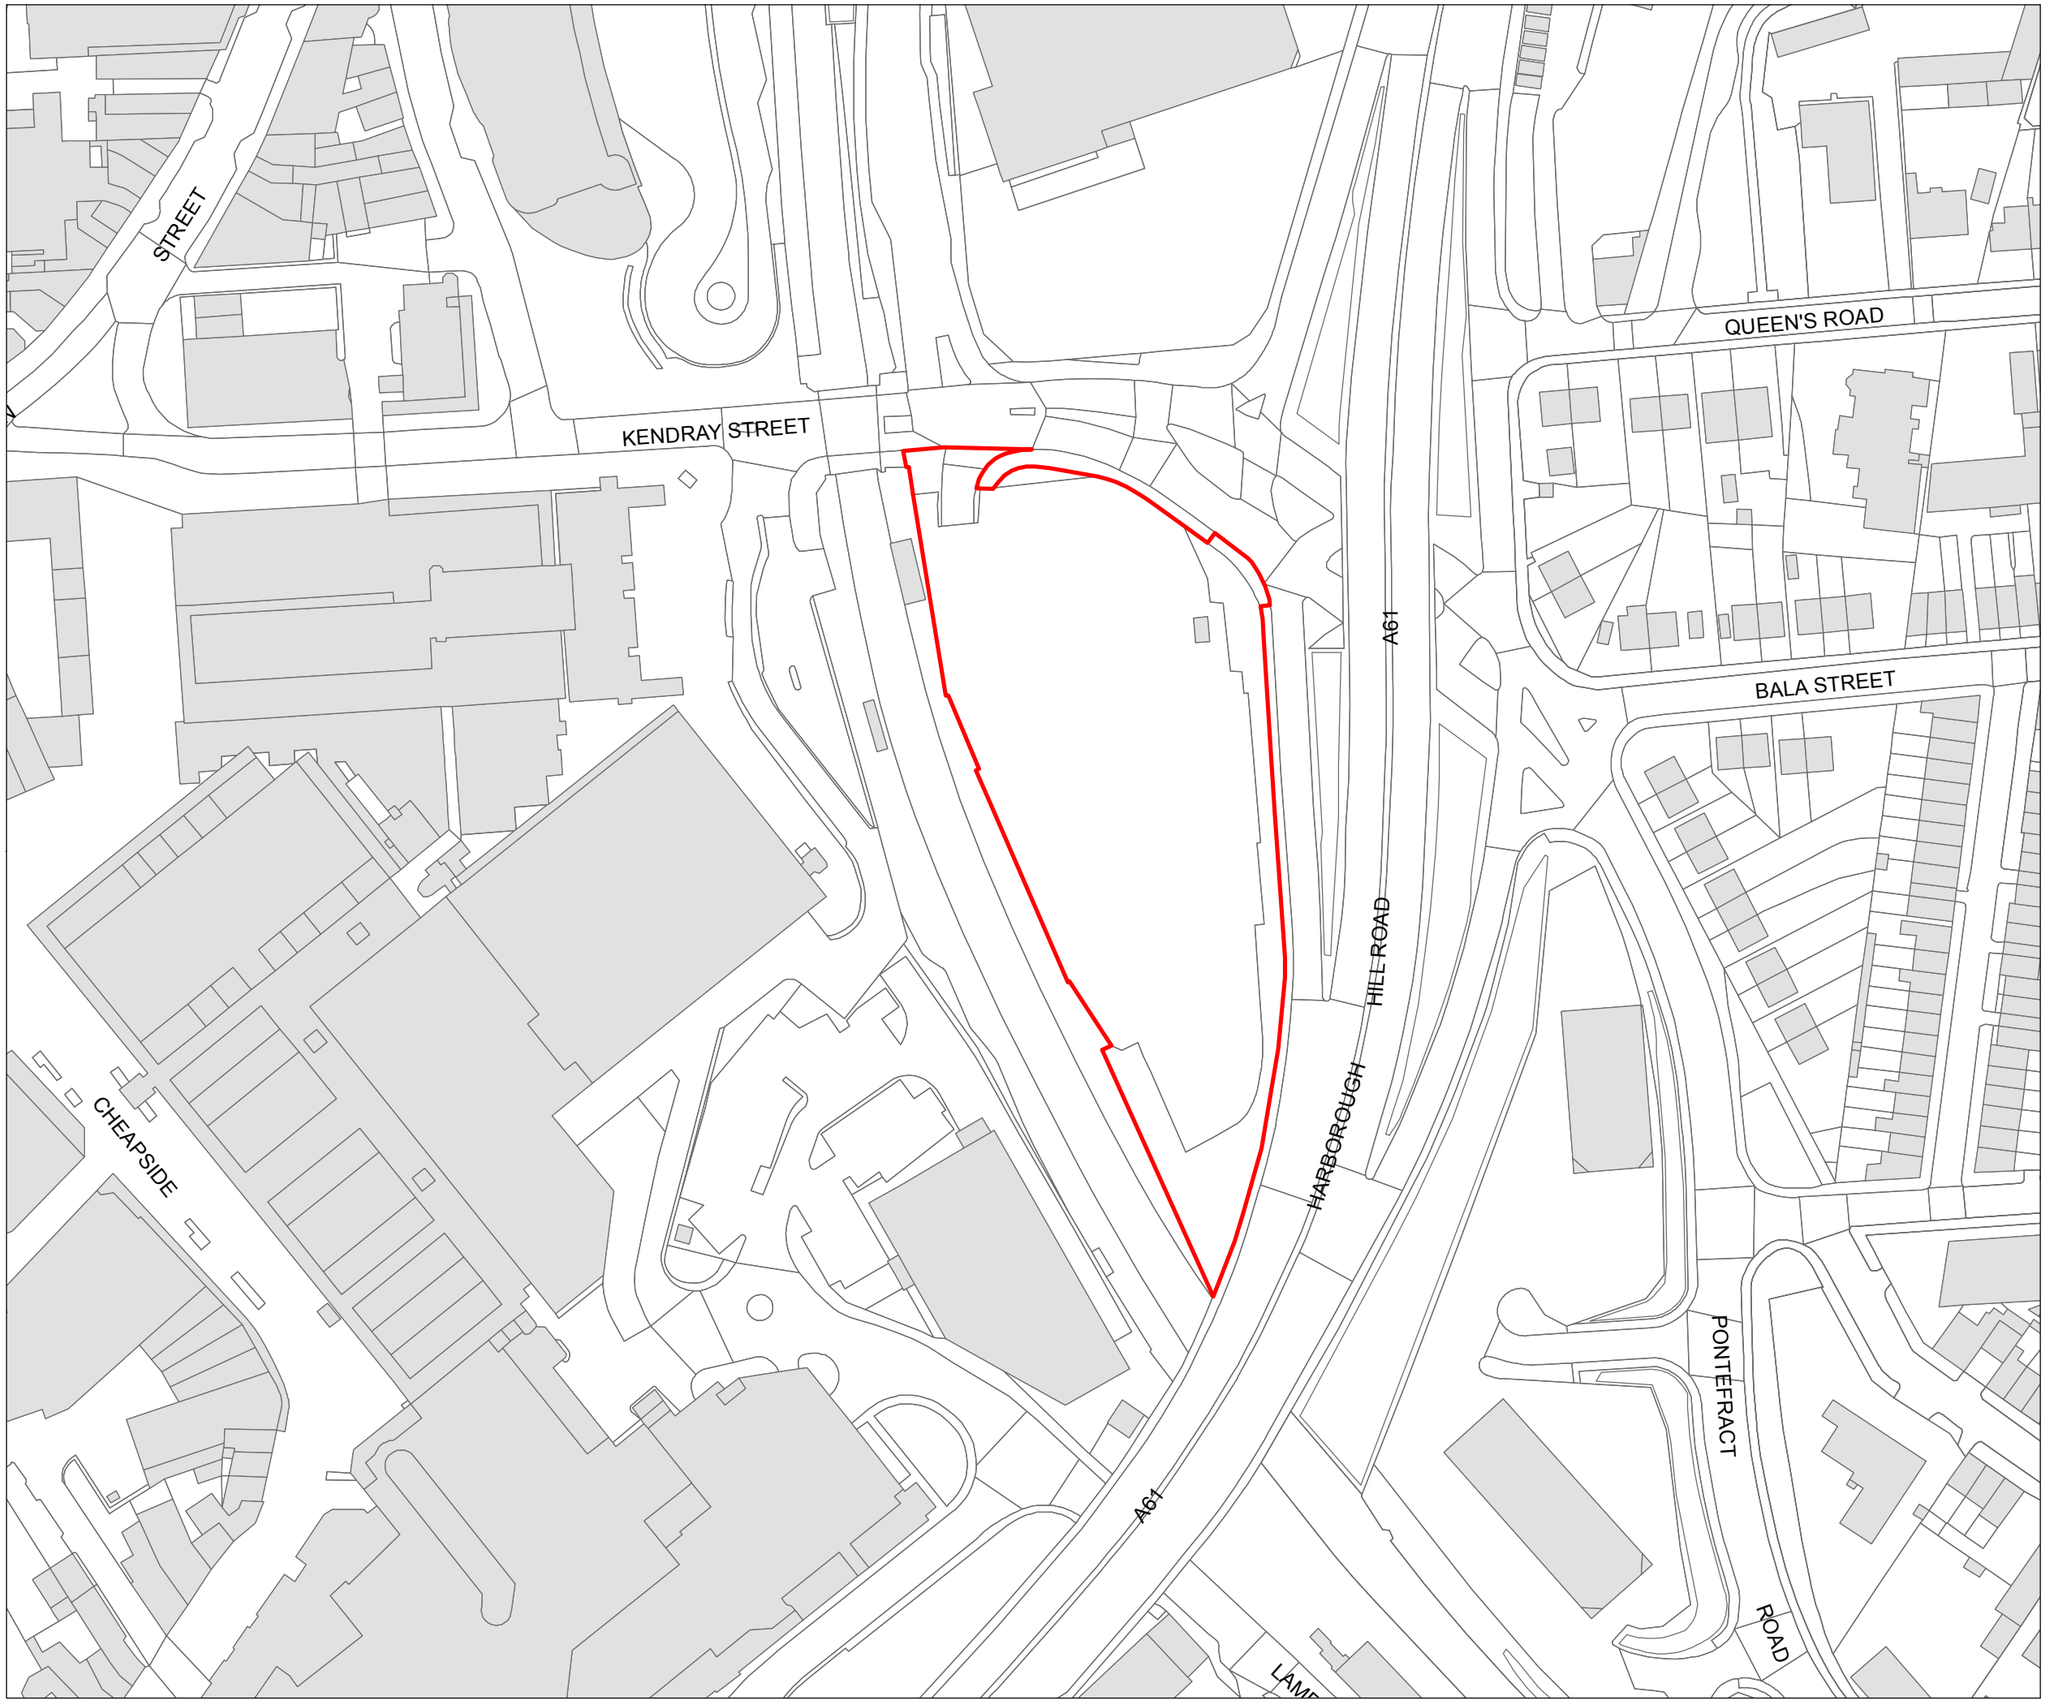


- This drawing is copyright
- Do not scale dimensions from this drawing
- This drawing is to be read in conjuction with all other relevant drawings
- All discrepancies on this drawing are to be reported to the architect
- Do not modify any element of this drawing
- Use drawing only for purpose(s) issued

Key Plan

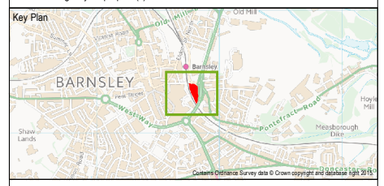

Legend

Application Boundary

This map is reproduced from Ordnance Survey material with the permission of Ordnance Survey on behalf of the Controller of Her Majesty's Stationery Office © Crown copyright. Unauthorised reproduction infringes Crown copyright and may lead to prosecution or civil proceedings. LIG0358 2015.

0 5 10 20 30 40 50 Metres

0mm 60mm

Rev	Date	Revision Note	Dn	Rv

Client / Contractor

IBI Intelligence Buildings Infrastructure
www.ibigroup.com

Project
BARNSLEY CEAG CAR PARK LANDSCAPING

Drawing Title
APPLICATION BOUNDARY

Job Number	Drawing Originated Date	PAS 1192 Status Code
6740	30/10/14	-
Scale@A3	Purpose	
1:1250	PLANNING	

Drawing Number	Revision
6740_SP(90)008	-