
~ BACK LANE ~

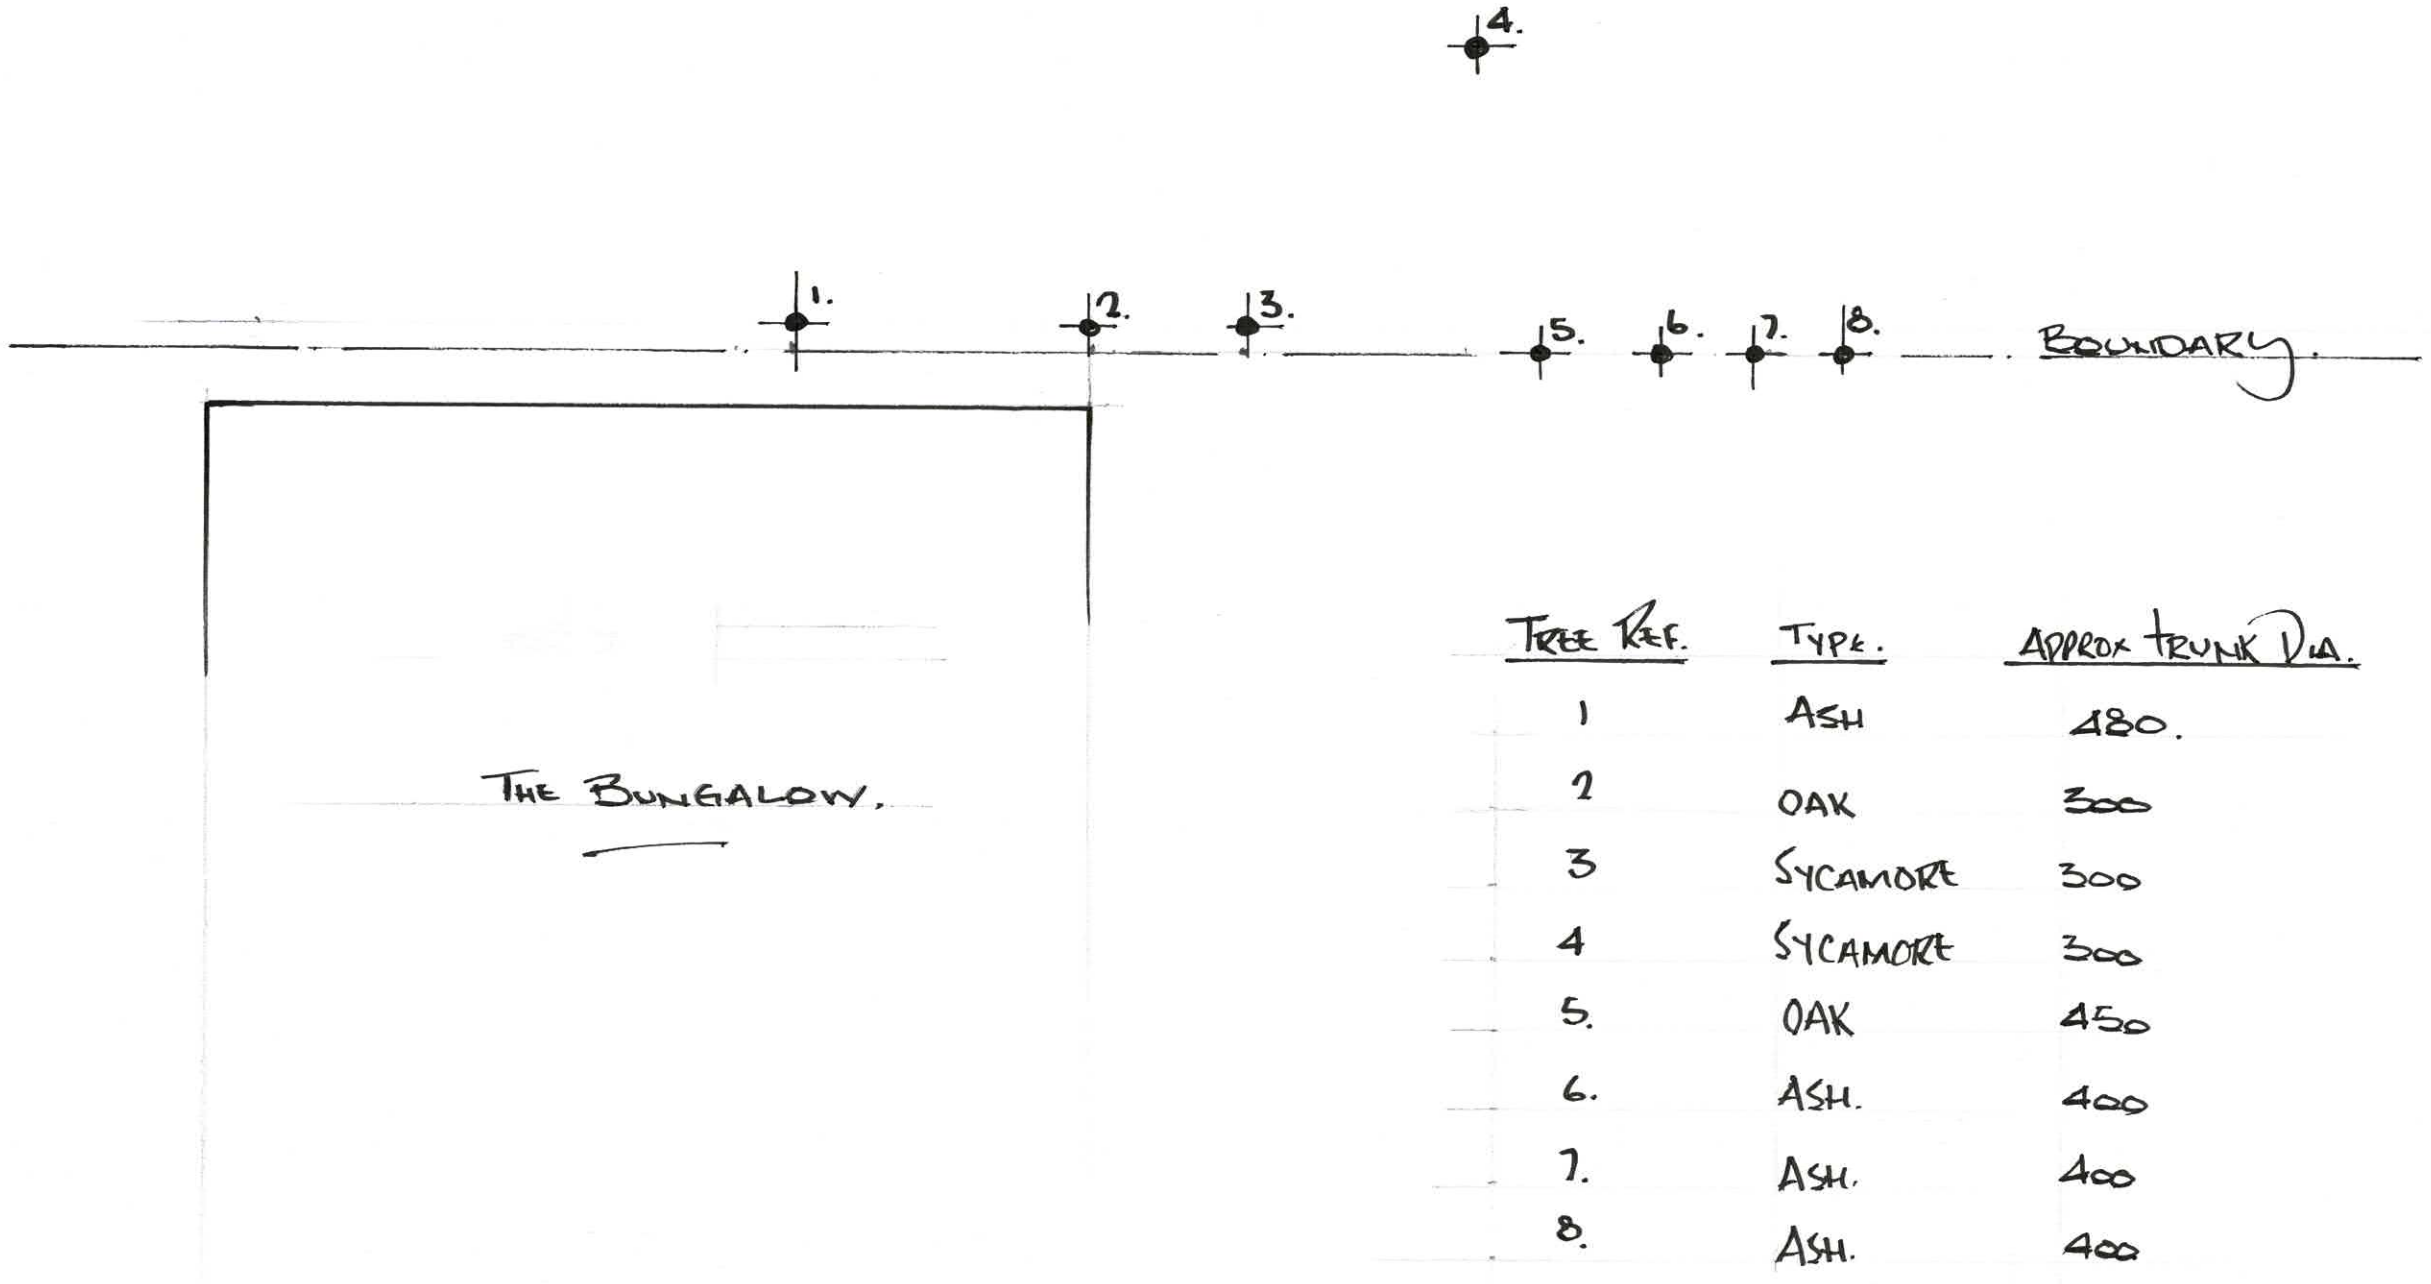

TREE REF.	TYPE.	APPROX TRUNK DIA.
1	ASH	480.
2	OAK	300
3	SYCAMORE	300
4	SYCAMORE	300
5.	OAK	450
6.	ASH.	400
7.	ASH.	400
8.	ASH.	400

SCALE 1:100.

TREE PRUNING LOCATION