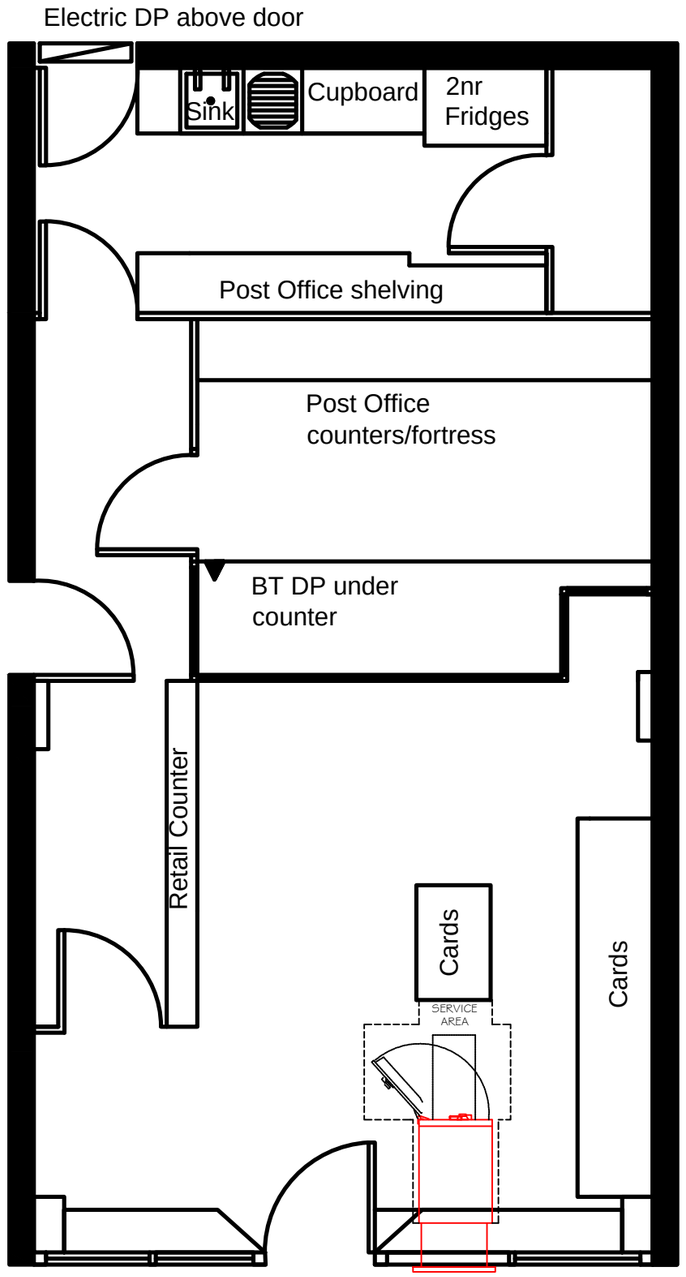


Option A:
Proposed
external ATM

Proposed
(External
ATM
Position)

0 1 2 3 4 5m

Scale 1:50

GRIMETHORPE-5213401
PROPOSED PLAN @1:50

NOTES:

Rev	Date	Description	Drawn	Check	Approv

Client
BANK of IRELAND

Bank of Ireland

PROJECT:
OFFSITE ATM
INSTALLATIONS

Site	Client
32 High Street, Grimethorpe Barnsley, S72 7LP	Bank of Ireland

www.bankofireland.com

ARCADIS Design & Consultancy for natural and built assets

Registered office:
Arcadis House
34 York Way
London
N1 9AB

Coordinating office:
500 Avebury Boulevard
Milton Keynes
Buckinghamshire
MK9 2BE
Tel: 44 (0)1908 547960

www.arcadis.com

TITLE:

GRIMETHORPE POST OFFICE
PROPOSED PLAN

Designed		Signed	Date
Drawn	PST	Signed	Date
Checked		Signed	Date
Approved		Signed	Date
Scale:	1:50	Datum:	
Original Size:	A3	Grid:	
Suitability Code:		Project Number:	34895101

Suitability Description:
FOR APPROVAL

Drawing Number:	Revision:
FAD no.5213401	

100mm on Original

Print Date: 1/16/2018 8:37:31 AM

B:\UK_1004463_BOI ATM installation (July 2016)\Basic\ianuarie 2018\grimethrome\Grimethorpe-5213401.dwg

© Copyright reserved