


SUB-STATION PLAN - SCALE 1:200

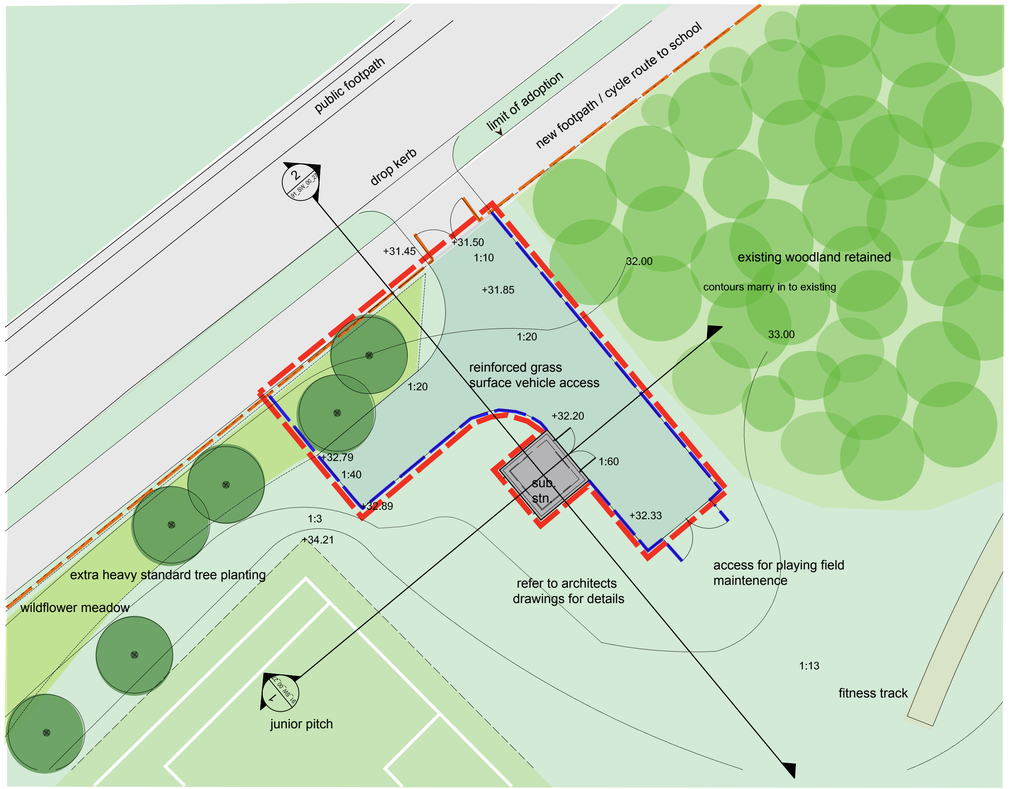


SUB-STATION TOPO SURVEY PLAN SCALE 1:200

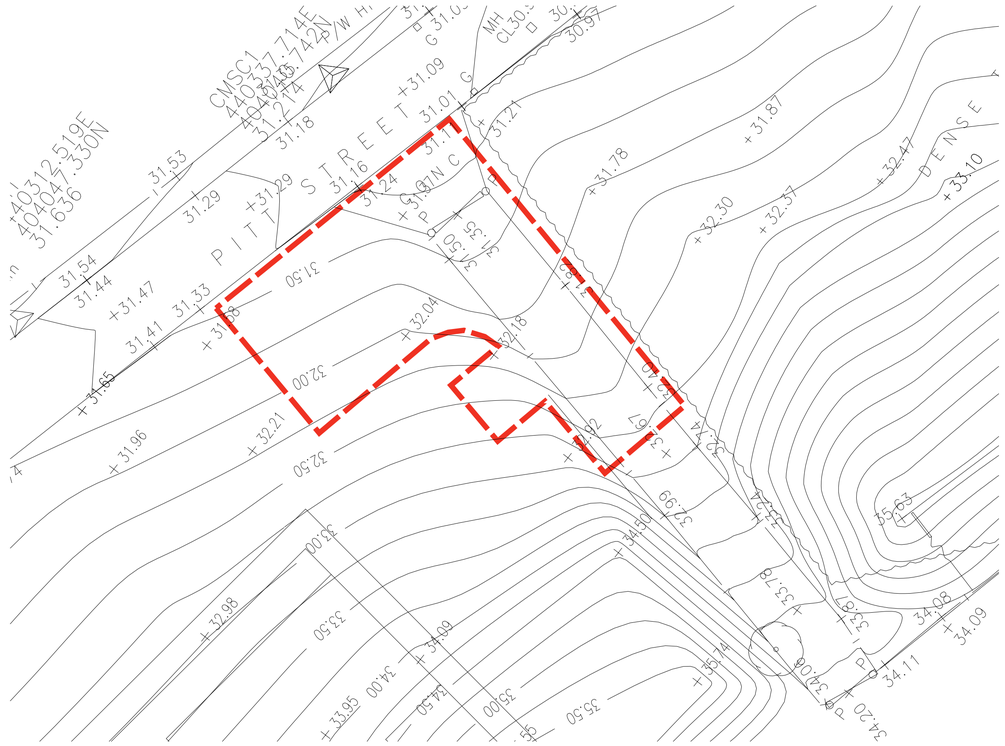

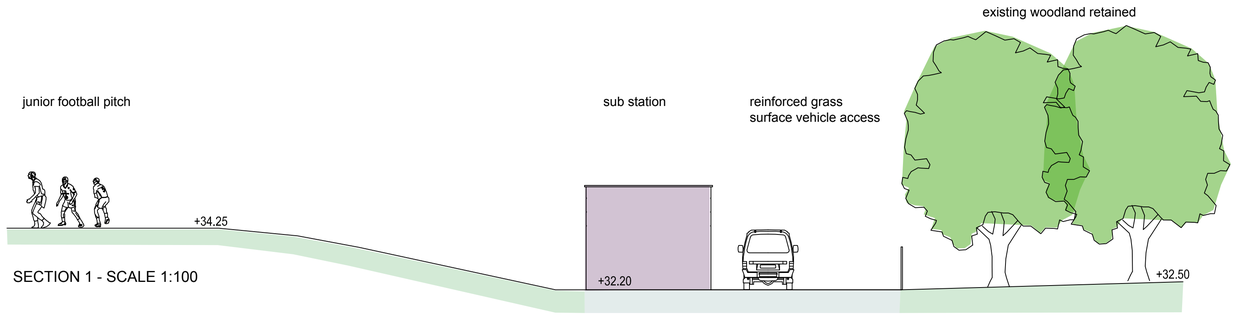

SECTION 1 - SCALE 1:100

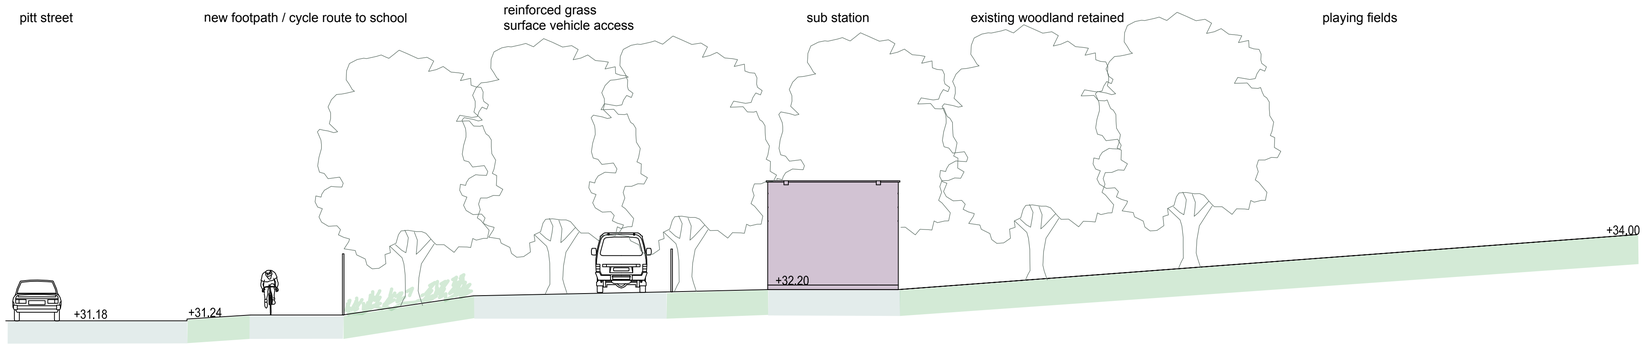

SECTION 2 - SCALE 1:100

GENERAL NOTES:
1. DO NOT SCALE FROM THIS DRAWING, DIMENSIONS GOVERN
2. ALL DIMENSIONS ARE IN MILLIMETRES UNLESS NOTED OTHERWISE.
3. ALL DIMENSIONS SHALL BE VERIFIED ON SITE BEFORE PROCEEDING WITH THE WORK
4. PLINCKE SHALL BE NOTIFIED IN WRITING OF ANY DISCREPANCIES
5. PLINCKE ACCEPT NO LIABILITY FOR ANY EXPENSE LOSS OR DAMAGE OF WHATSOEVER NATURE AND HOWEVER ARISING FROM ANY VARIATION MADE TO THIS DRAWING OR IN THE EXECUTION OF THE WORK TO WHICH IT RELATES WHICH HAS NOT BEEN REFERRED TO THEM AND PRIOR APPROVAL OBTAINED

SAFETY, HEALTH & ENVIRONMENTAL INFORMATION:

IN ADDITION TO THE HAZARDS / RISKS NORMALLY ASSOCIATED WITH THE TYPES OF WORK DETAILED ON THIS DRAWING, NOTE THE FOLLOWING:


ITEM NO.	RISK REGISTER DETAILS

DRAWING NOTES:

KEY

- RED LINE BOUNDARY
- 2.0M HIGH WELDMESH SECURE LINE FENCING
- 1.4 M HIGH TIMBER PALLISADE FENCING

REVISION	DESCRIPTION	DRAWN	CHECKED	DATE

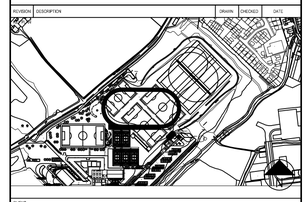

CLIENT

plincke.

LEAMINGTON t: 01926 886 477 e: midlands@plincke.co.uk
MANCHESTER t: 0161 237 9223 e: north@plincke.co.uk
LONDON t: 020 7739 3330 e: london@plincke.co.uk

PROJECT TITLE
BARNSLEY BSF

DRAWING TITLE
ST WOMBWELL ALC
SUB-STATION

SCALE @ A1
As Shown

DATE
29/03/11

PROJECT NUMBER	DRAWING No.	REVISION
N10-09-02	BP4L_WOM_PLI_DR_91_SW_00_27	P01