


## Elevations

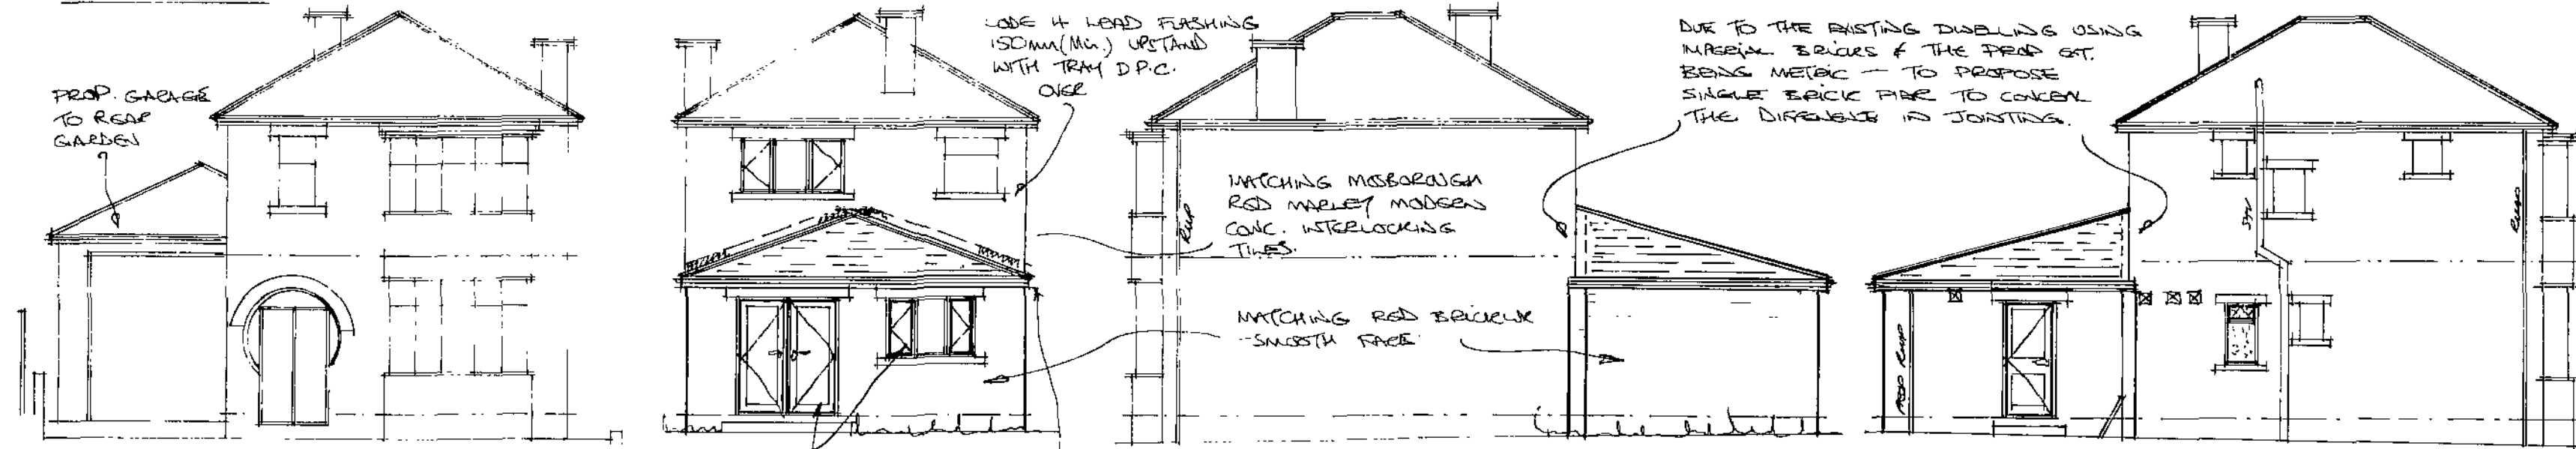

## Front Layouts


PROP. 1585MM WIDE x 1050MM HIGH - C.B. 90 1950MM OVER WITH MATCHING STONE HEAD & CILL.

\* EXISTING DRAIN RUN REAR DET. SURFACES \* ALTERNATIVE TO: REPAIRS \* SHOWN IN VIEWS \*


WHITE P.V.C. WINDOWS & DOORS

BLACK P.V.C. R.O. GABLE

PAIR FRENCH LIDS - CHECK STAIL WIDTH AS RE-USED FROM ORIGINAL REMOVED CONSERVATORY REAR 1810MM WIDE - C.B. 90 2400MM JER.

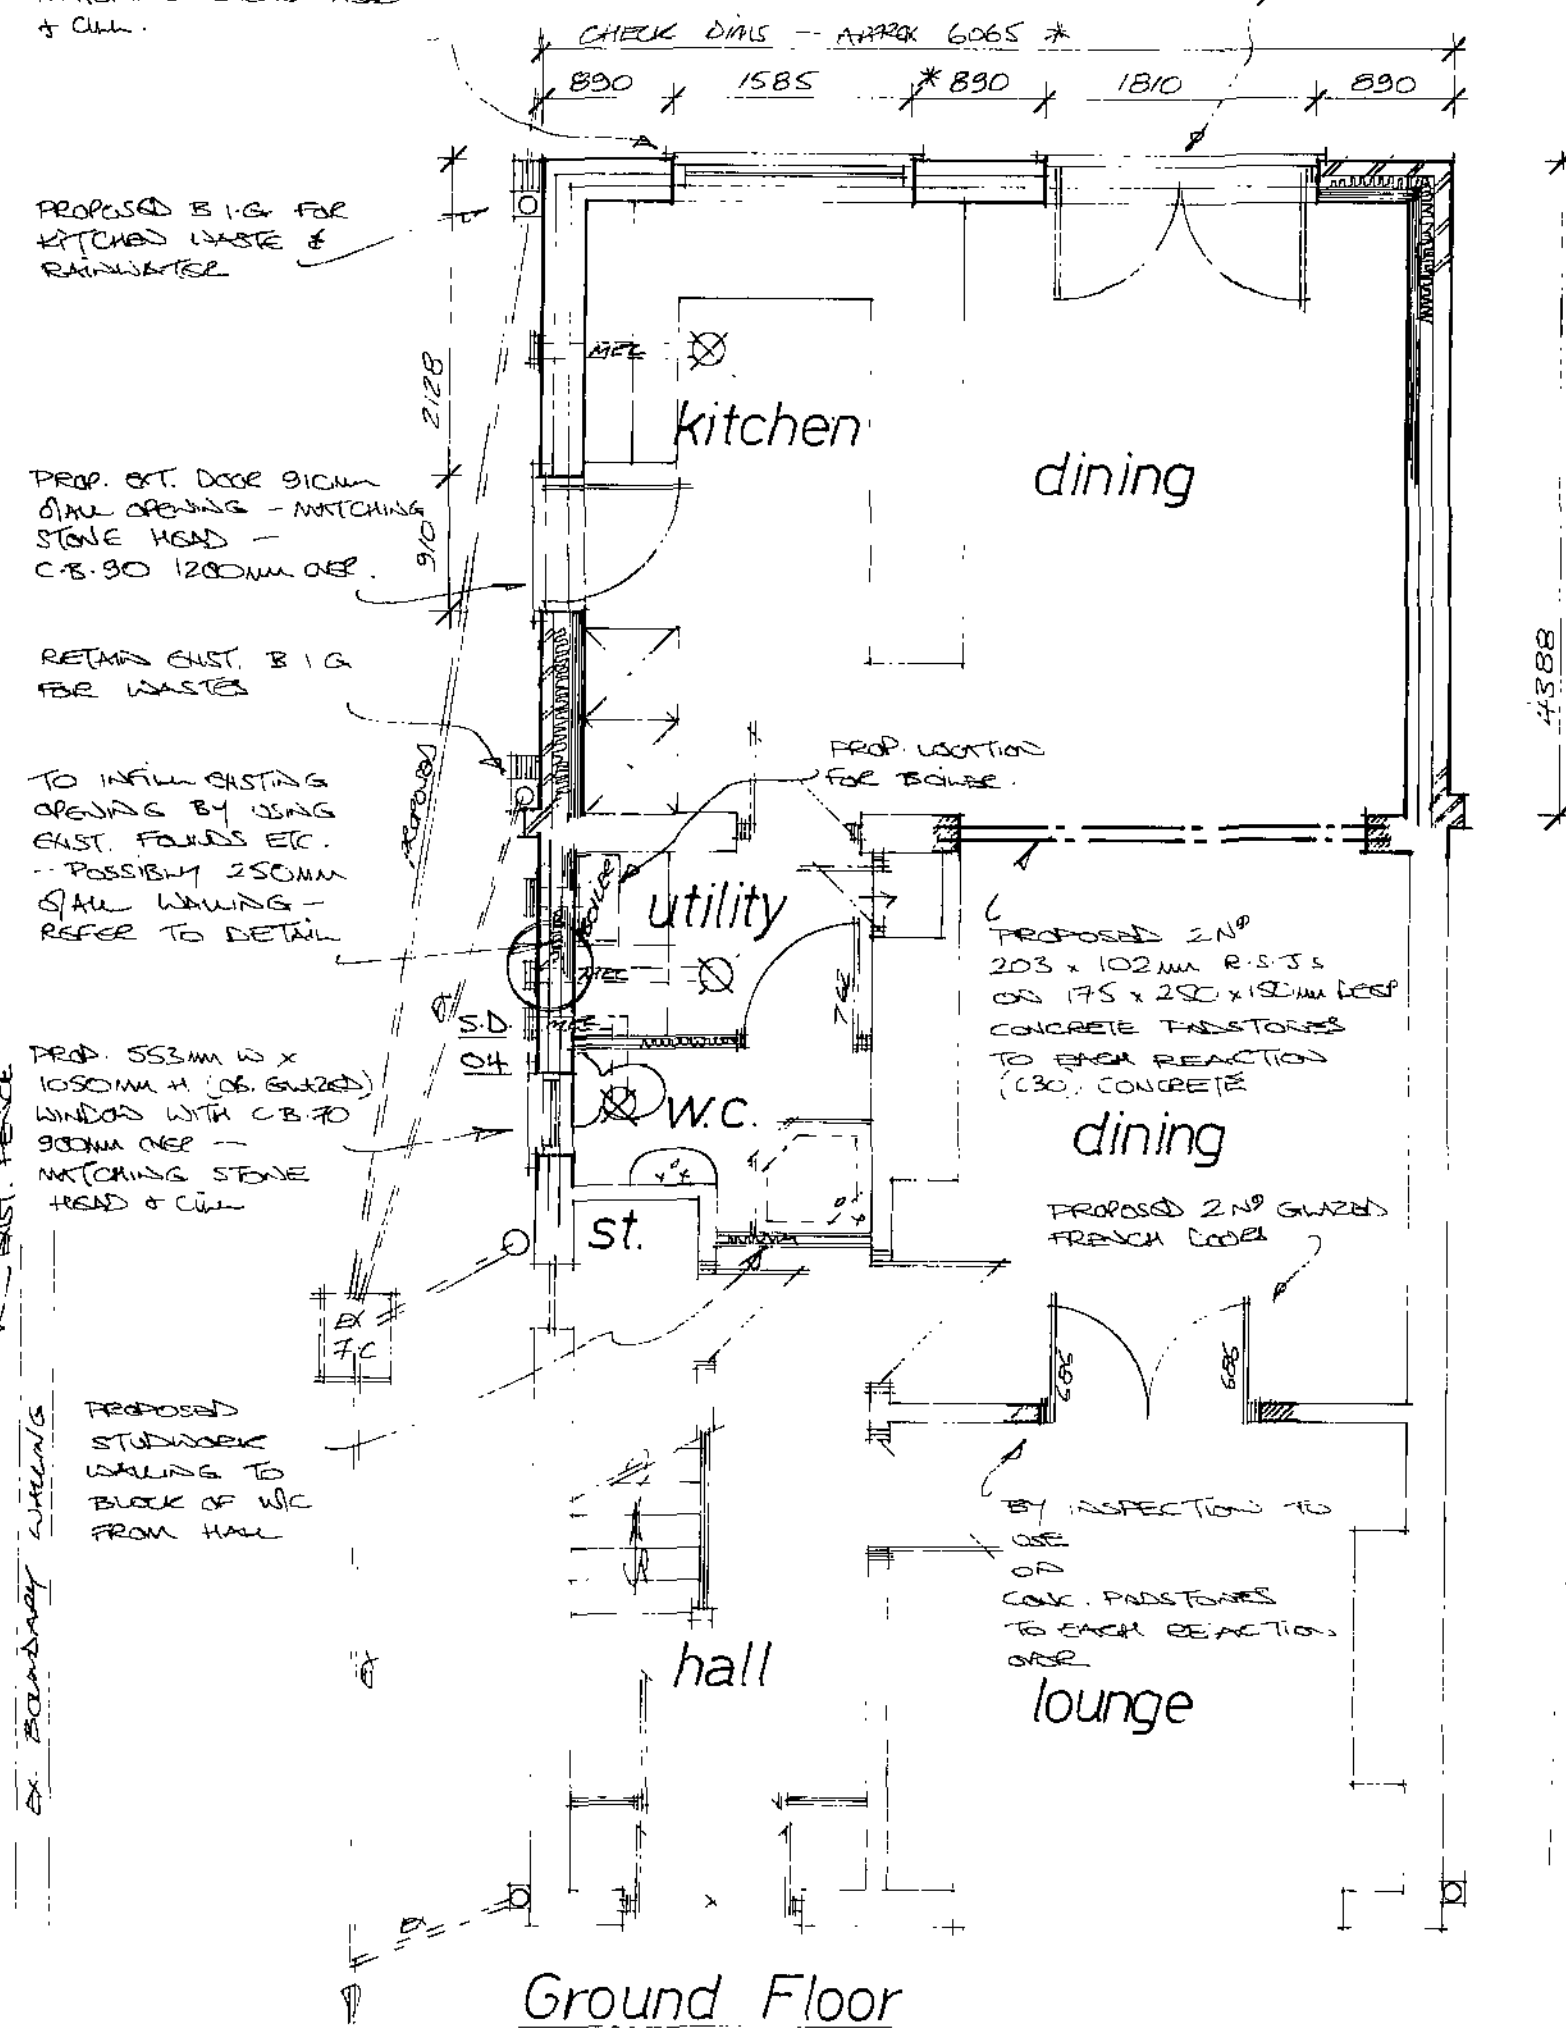

## Roof

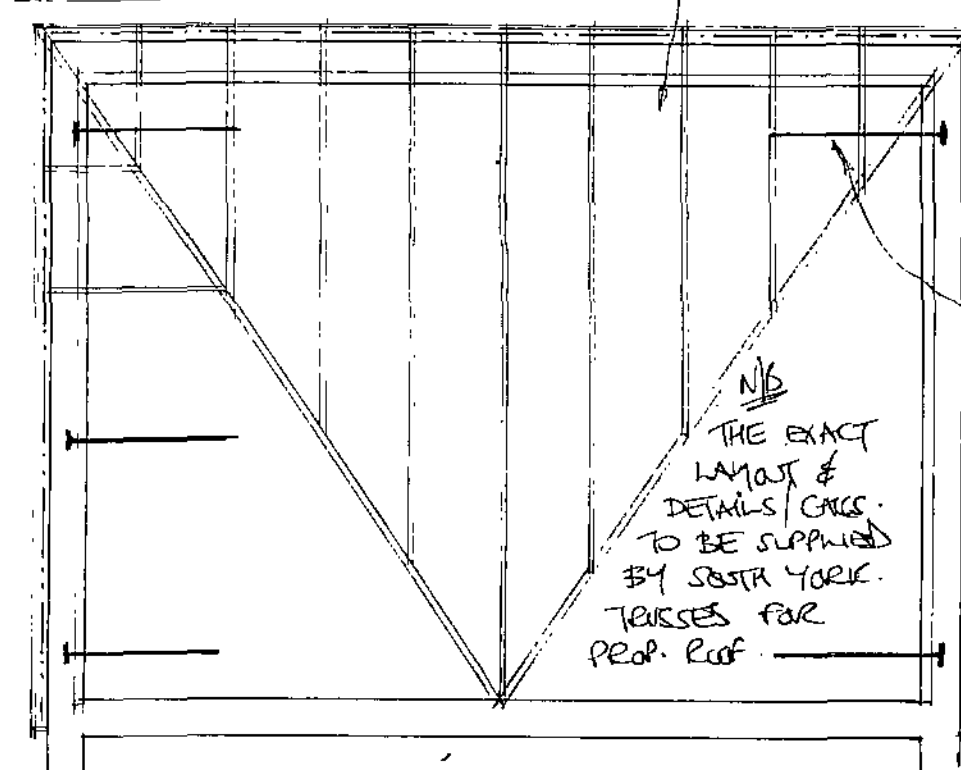

## Ground Floor Joists

