


Drawing No.	Rev No.
MRT001 -005	

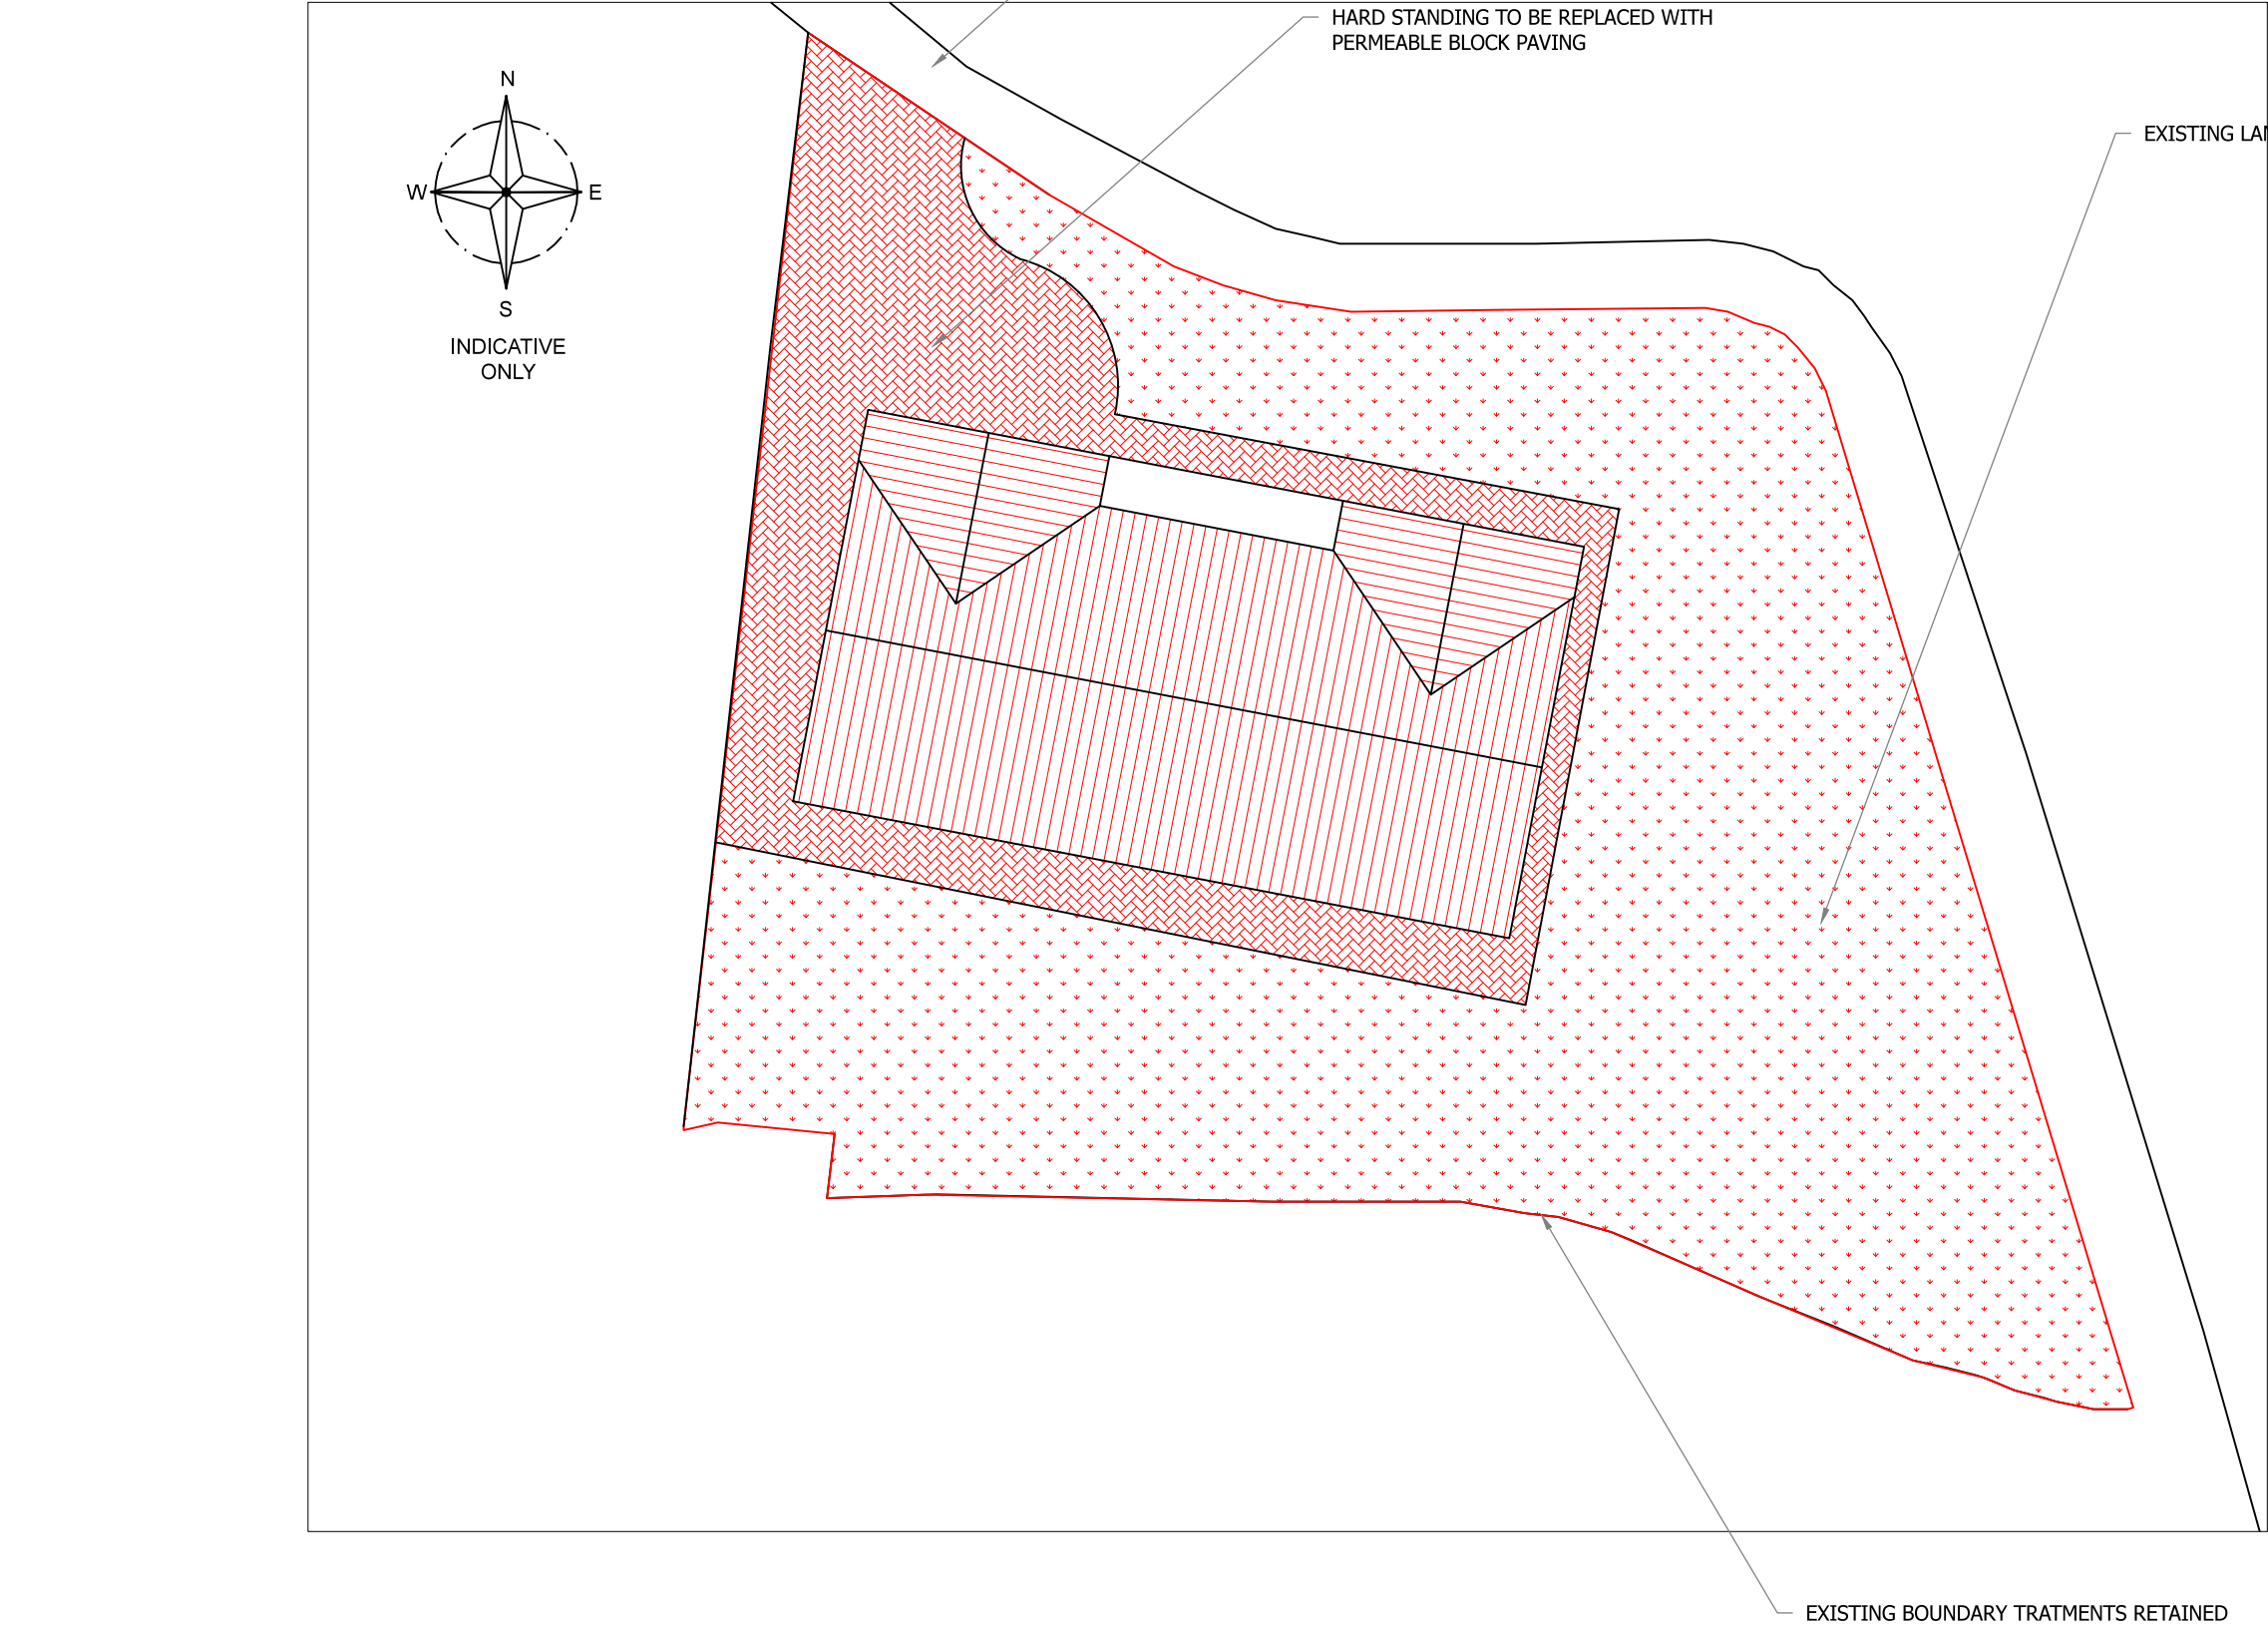

BLOCK PLAN
SCALE 1:200 AT A3

DO NOT SCALE: Contractor to check all dimensions and report any omissions or errors

NOTES

Rev	Description	By	Chk	App	Date
JRB DESIGNS Ltd 1 Saville Road Cudworth Barnsley S72 8LT Tel: 01226 383542 Fax: 01226 380078 Mob: 07970 541192 Email: john@jrbdesigns.co.uk This drawing is copyright. © jrbdesigns Ltd.					
Client		MR. R TAYLOR			
Drawing Title		BLOCK PLAN			
Address		12 BIRKDALE ROAD ROYSTON BARNSLEY S71 4HH			
Project Title:		PROPOSED NEW DETACHED HOUSE			
Purpose of Issue:		PLANNING			
Drawing Status		FIRST ISSUE			
Scale at A3 AS SHOWN	Drawn By JRB	Date 26/04/2018			
Checked By	Date 26/04/2018	Approved By	Date 26/04/2018	Revision	
Project No. MRT001		Drawing No. 005		Revision -	
APPROVAL ☒ INFORMATION ☐ TENDER ☐ CONTRACT ☐ CONSTRUCTION ☐					