




EXISTING GROUND FLOOR
SCALE 1:100

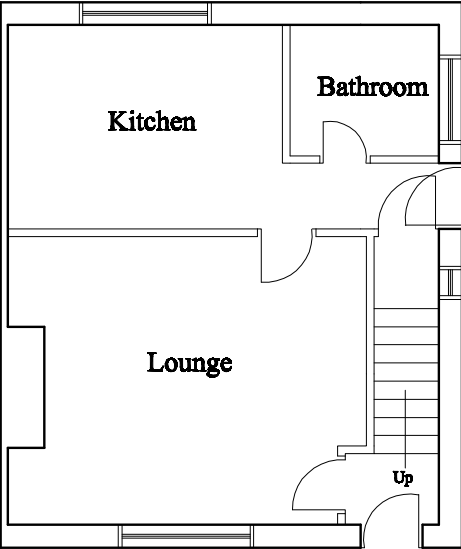

EXISTING FIRST FLOOR
SCALE 1:100

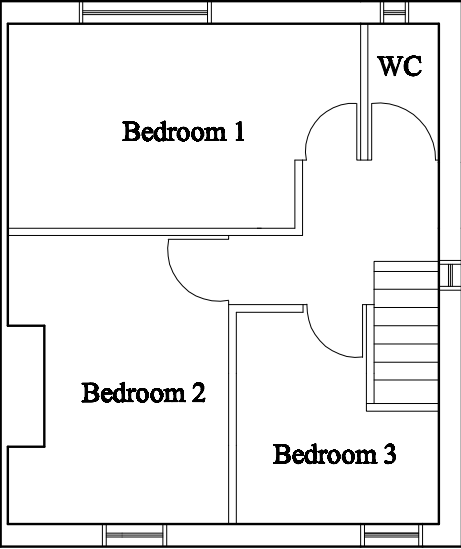

PROPOSED GROUND FLOOR
SCALE 1:50

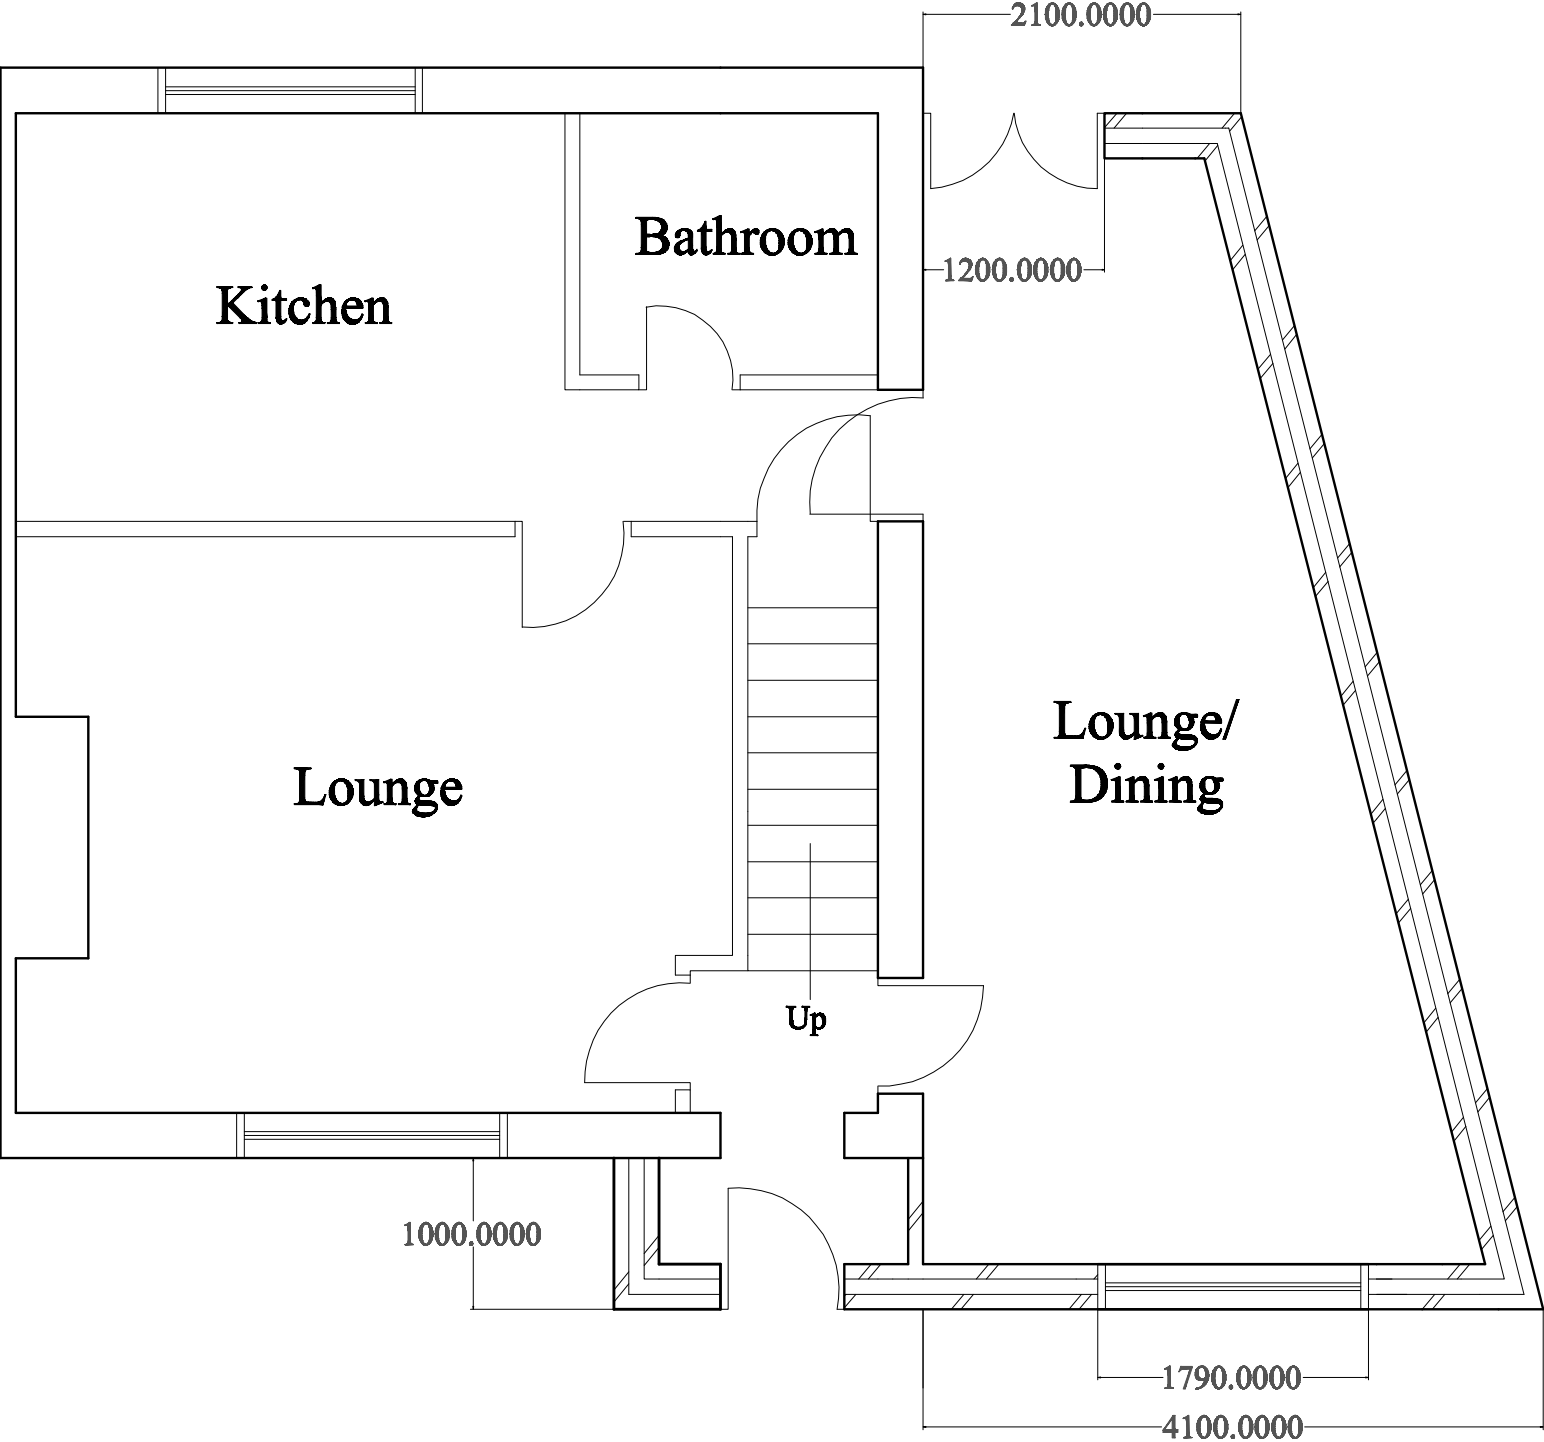

PLANNING NOTES

Existing walls - Render struck to appear like facing brick at ground floor

Proposed Walls - Facing brick to match at ground floor

First floor - existing - Render

First Floor - Proposed - Render

Existing Roof - Profiled tile

Proposed Roof - Profiled tile to match

Existing windowws and doors - White UPVC

Proposed windows and doors - White UPVC

Scale @A3	1:100	Issue Date	March 2022
Project	Two Storey Side Extension 20 Roebuck Street, Wombwell, Barnsley, South Yorkshire, S73 0JS		

Drawing No.	Revision
004	-
Description	Proposed/Existing Ground floor