

SURVEY AS EXISTING

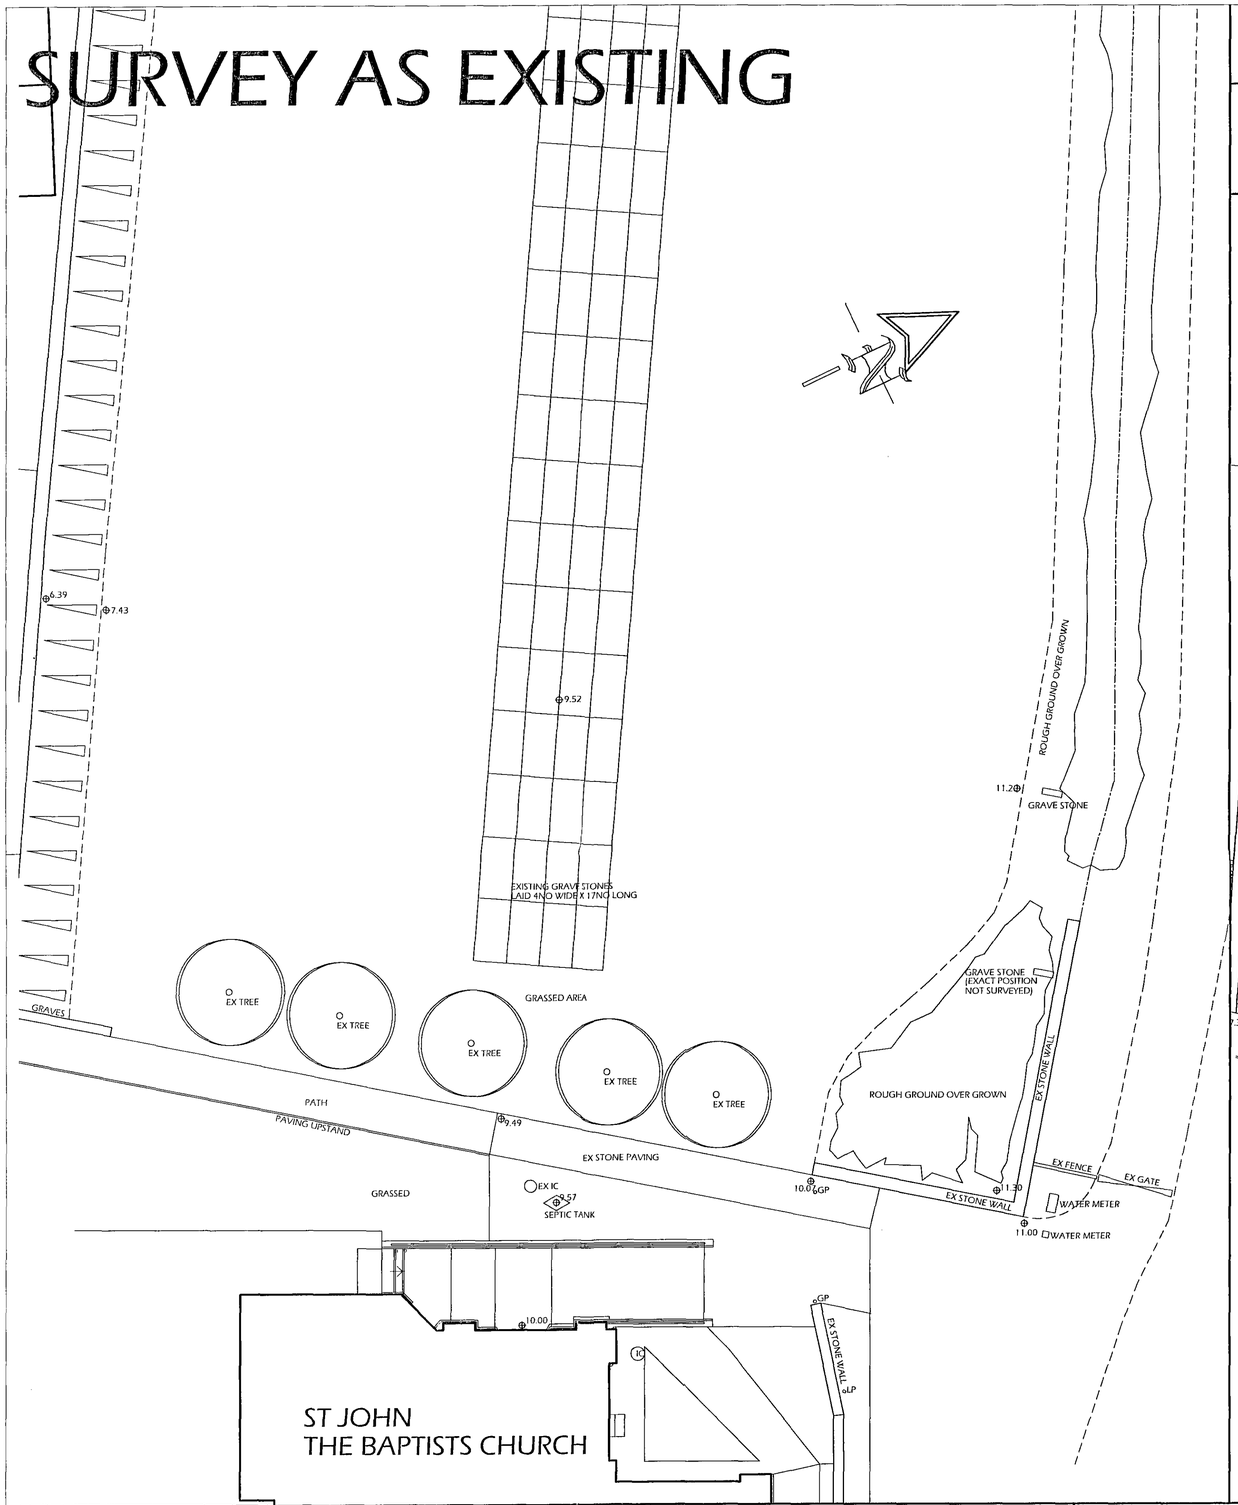

PROPOSED CAR PARK

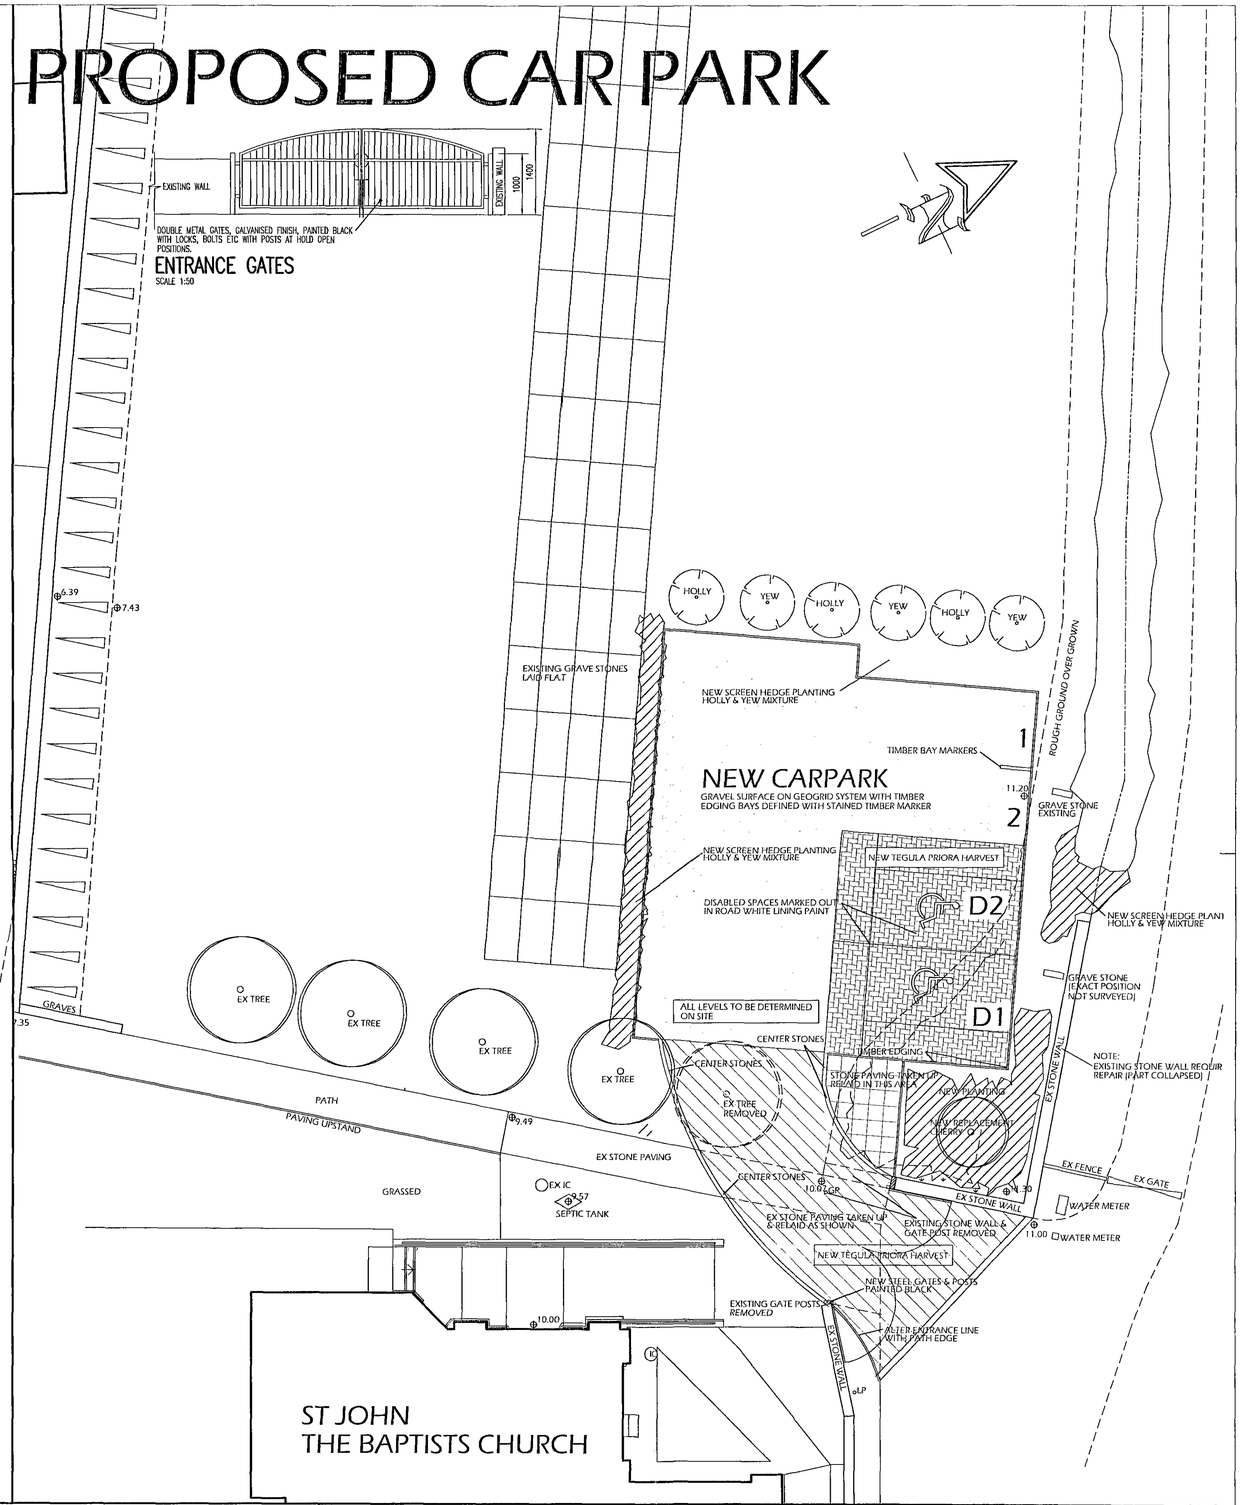

ARCHITECTS
BARNSLEY LEEDS BRADFORD

Notes.

Revisions.

Date	Suffix	Description	Date	Suffix	Description

NUTTALL YARWOOD & PARTNERS
CHARTERED ARCHITECTS
The Grove, High Street, Dodworth, Barnsley, S75 3RQ. Tel: 01226 206771 Fax: 01226 200989
The Old Primary School, Calverley Road, Oulton, Leeds, LS26 8JQ. Tel: 0113 2822100 Fax: 0113 2822213
120 Main Street, Burley-in-Wharfedale, LS29 7JX. Tel: 01943 864441 Fax: 01943 862300

Project. ST JOHN THE BAPTIST CHURCH OF ENGLAND, DODWORTH		Client. ST JOHN THE BAPTIST CHURCH	
Drawing Title. SURVEY AS EXISTING & PROPOSED CAR PARK LAYOUT		Date. APRIL 2009	Scale. 1:100
		Ref. 38/37	Dwg. No. SKETCH06 Rev.