


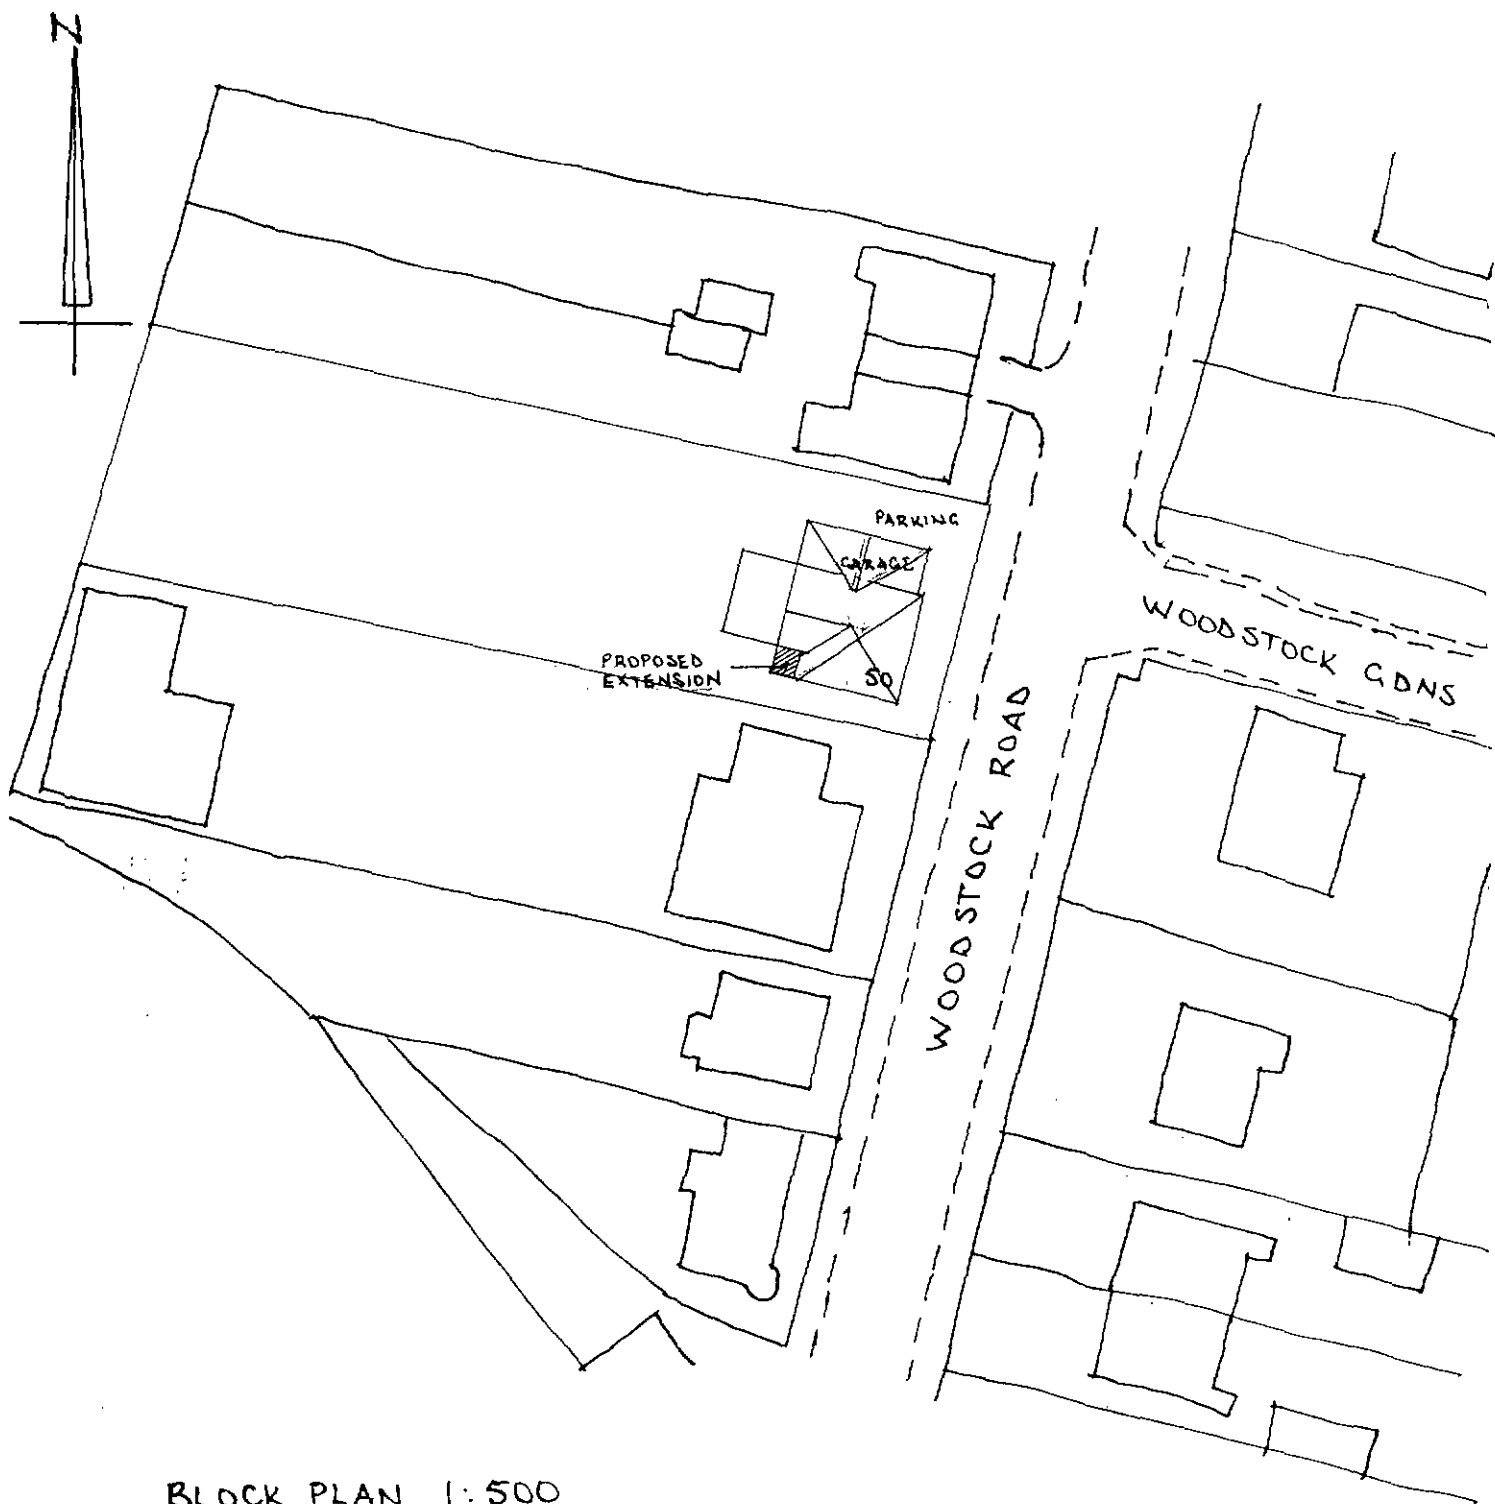

BLOCK PLAN 1:500

50 WOODSTOCK ROAD.

PAUL GOUDGE

Design

Architectural Design Consultants

32 Hollybank Close
Intake
Sheffield S12 2BN
Tel/Fax: (0114) 2544900