



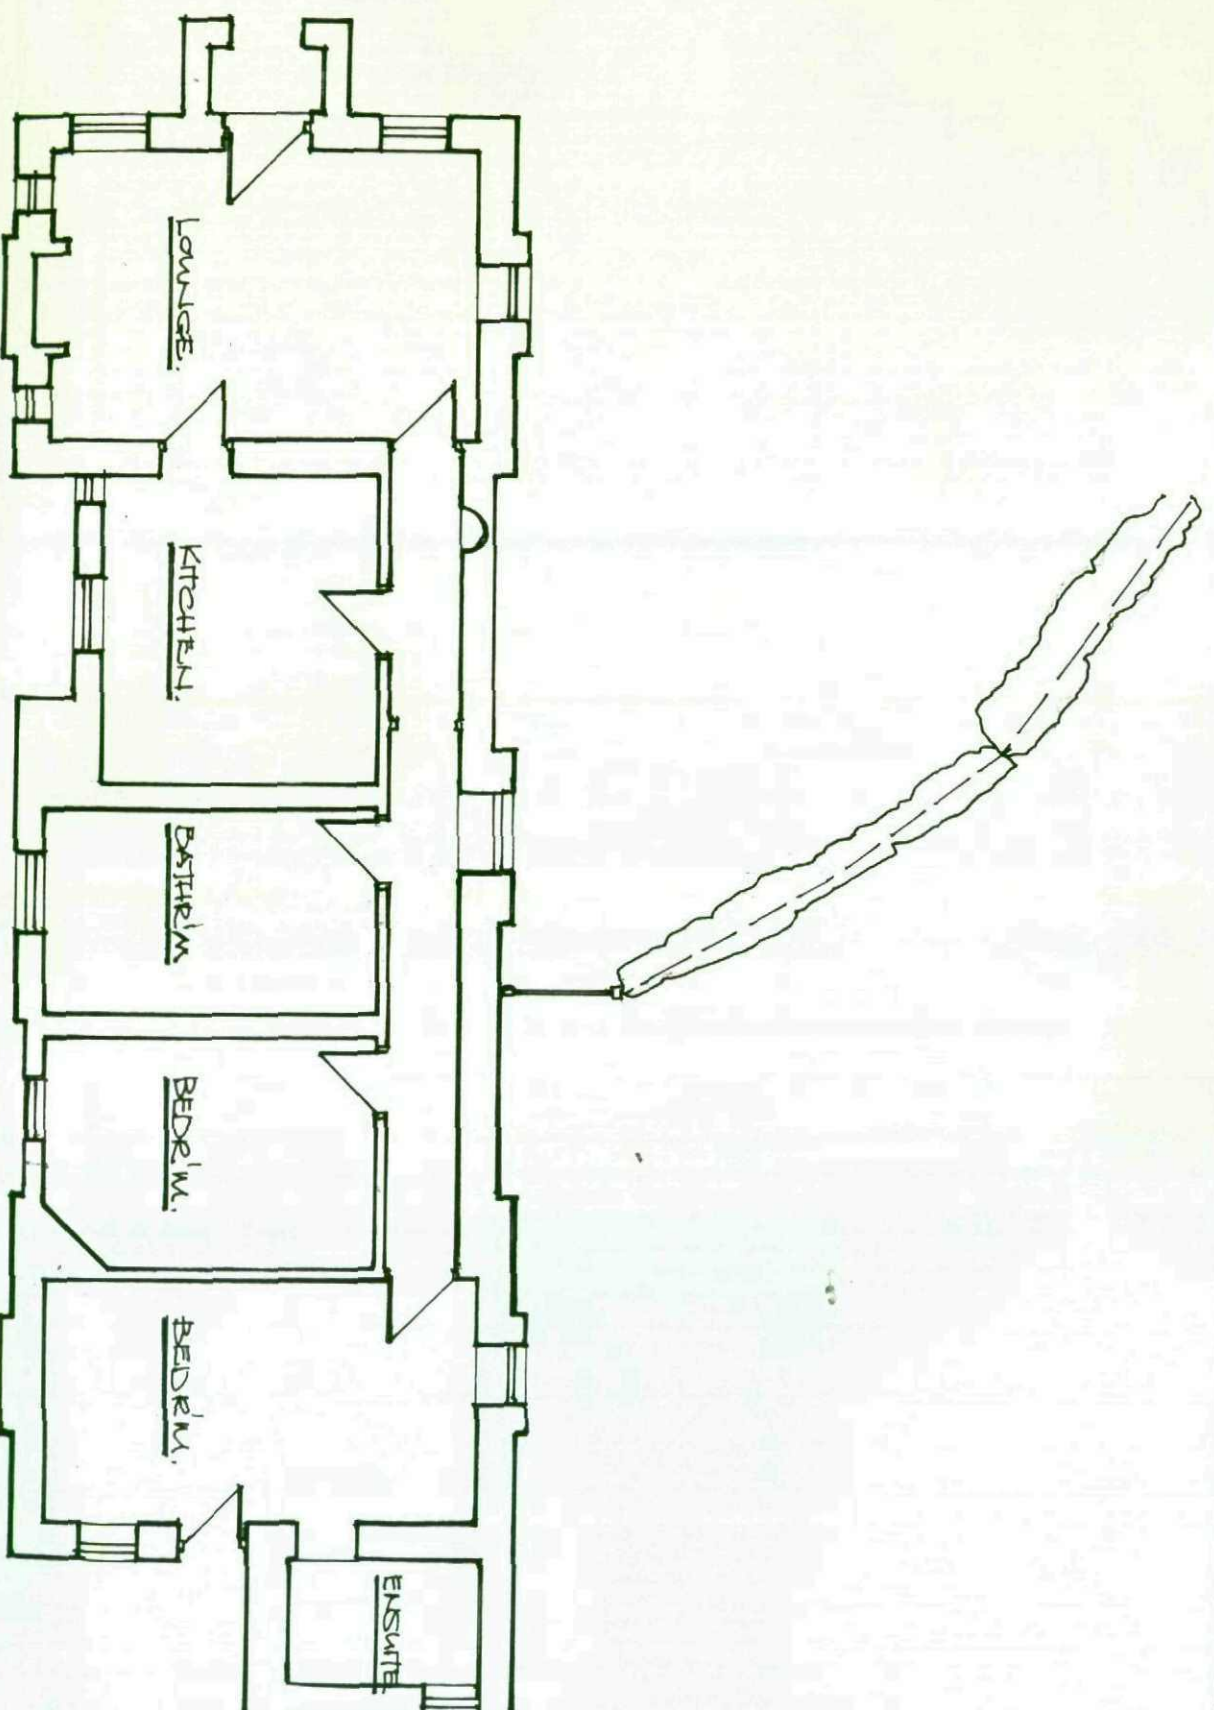


EXISTING PLAN.


EXISTING ELEVATIONS:

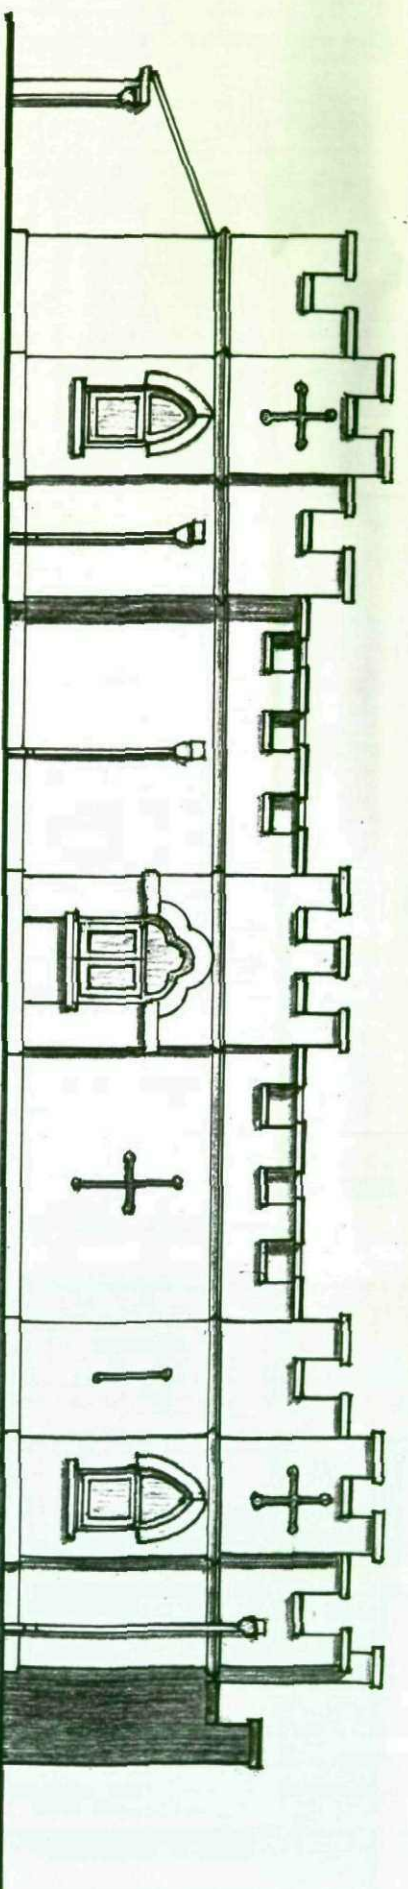

REAR ELEVATION.

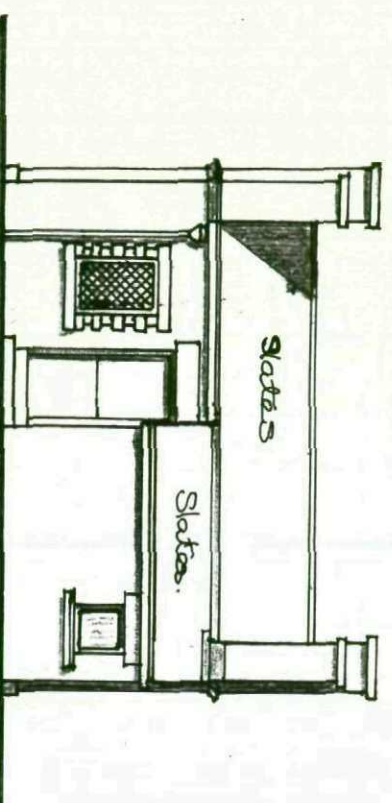



SIDE ELEVATION.

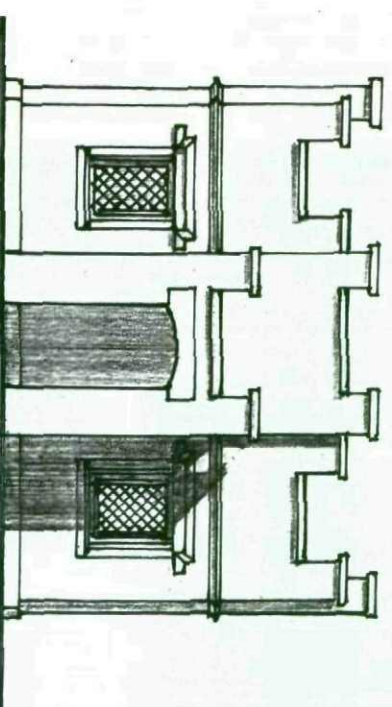

SIDE ELEVATION.


NEW EXTENSION TO THE REAR OF MIDDLEWOOD LODGE, DARCASTER ROAD, DARFIELD.
SCALE: 1/100.
Drawg No: JPD/D/F.

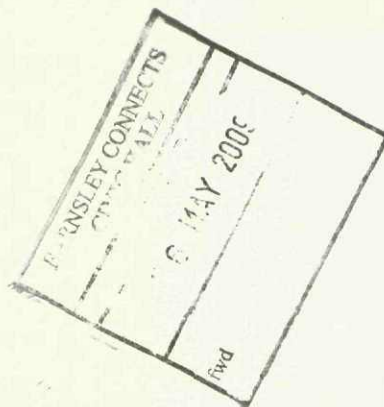

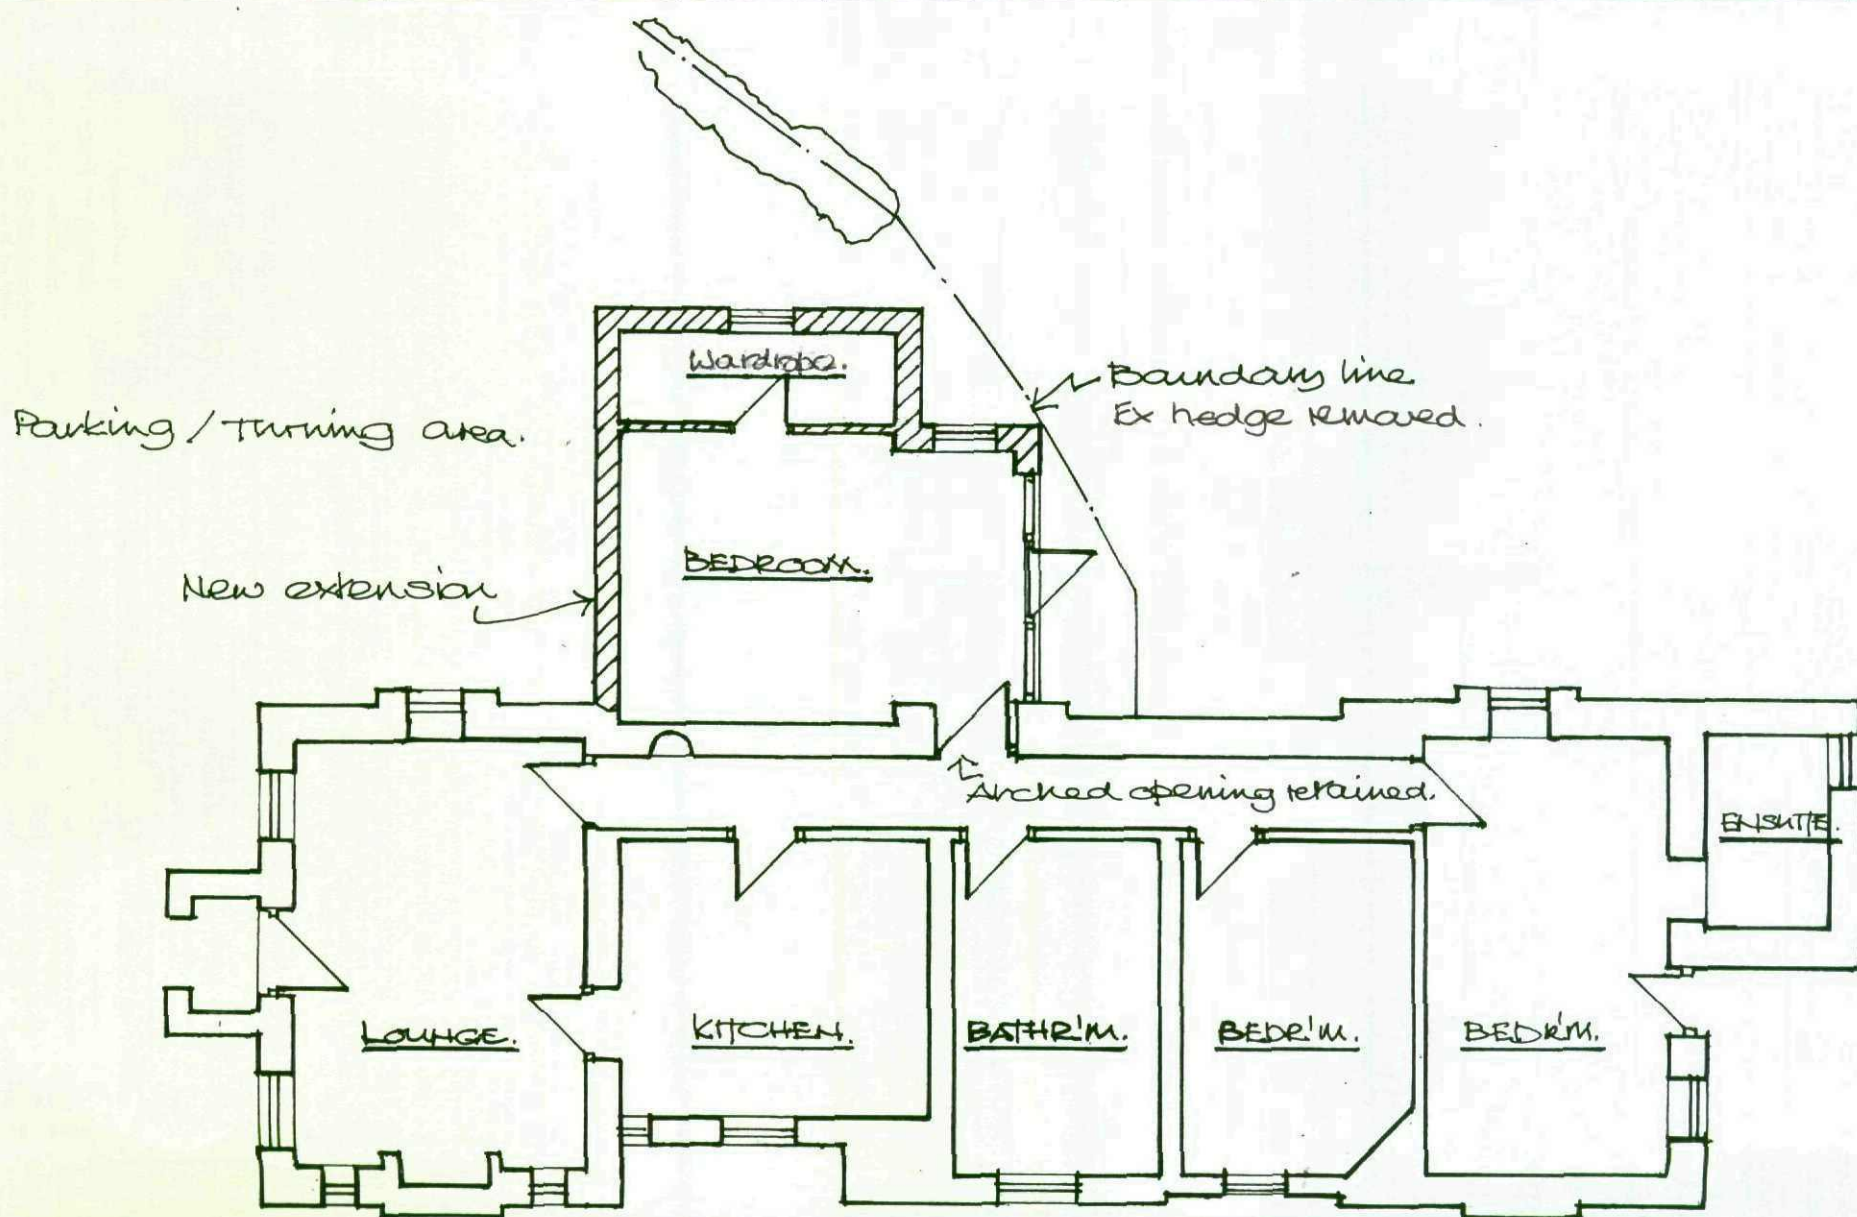


PROPOSED PLAN.

PROPOSED ELEVATIONS:

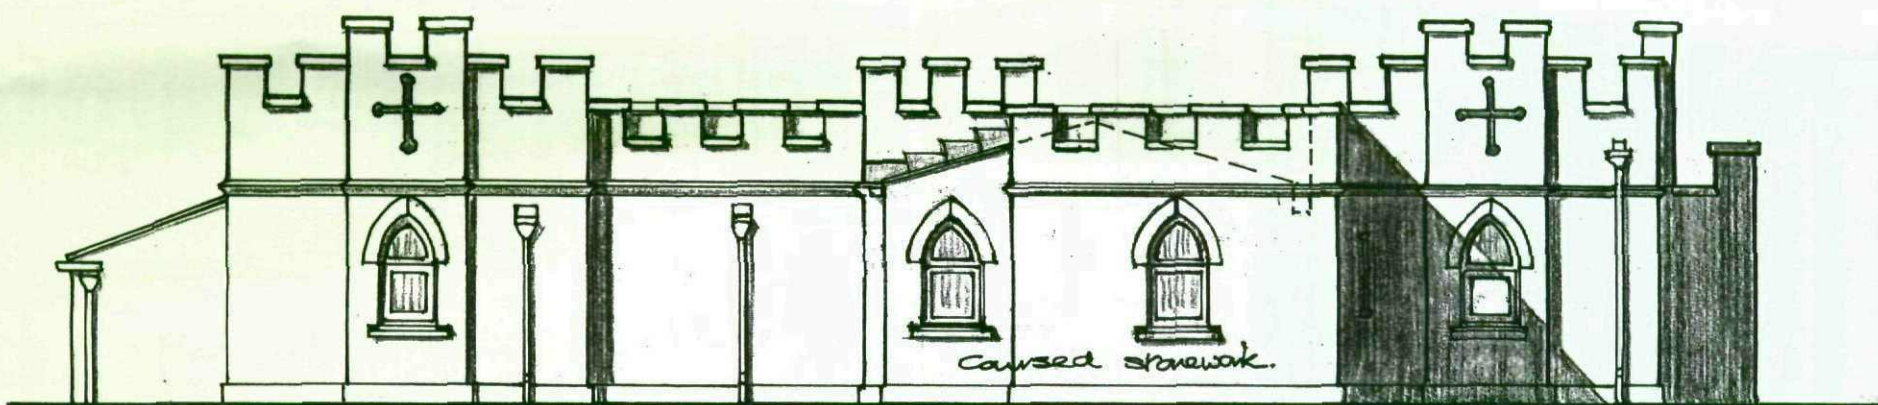

REAR ELEVATION.

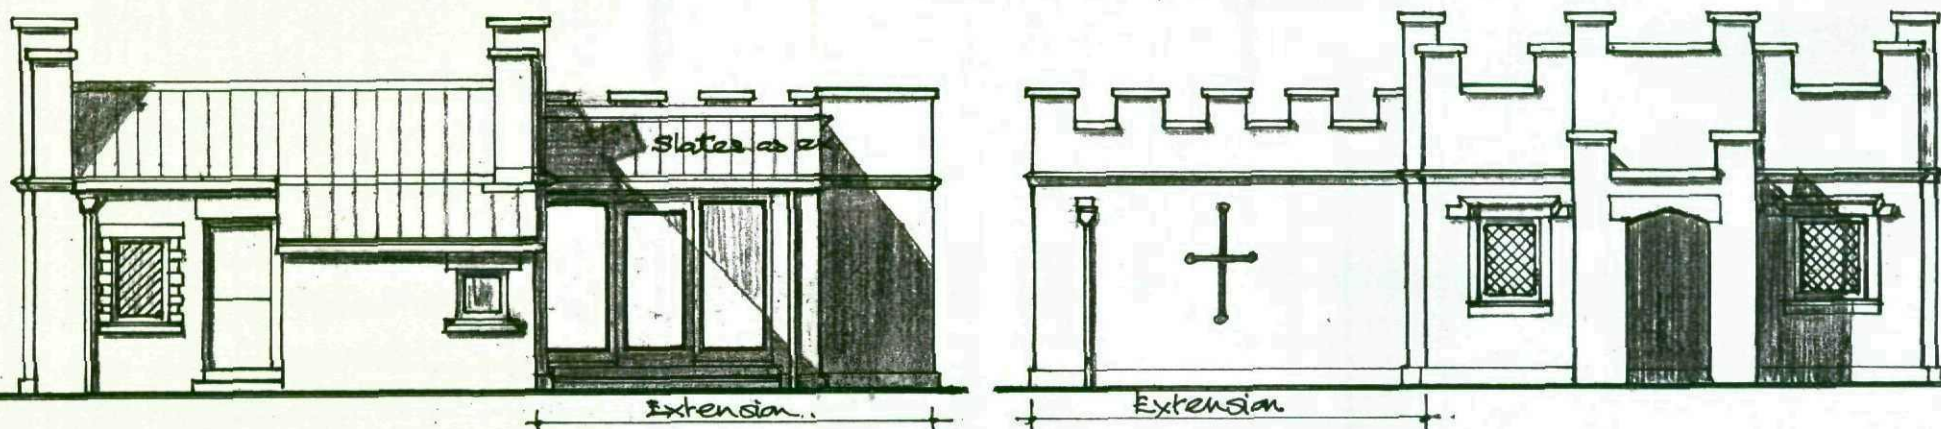

SIDE ELEVATION.

SIDE ELEVATION.

NEW EXTENSION TO THE REAR OF MIDDLEWOOD LODGE, DONCASTER ROAD, DARFIELD.

SCALE: 1/100.

DRWG No: JPD/D/2.