


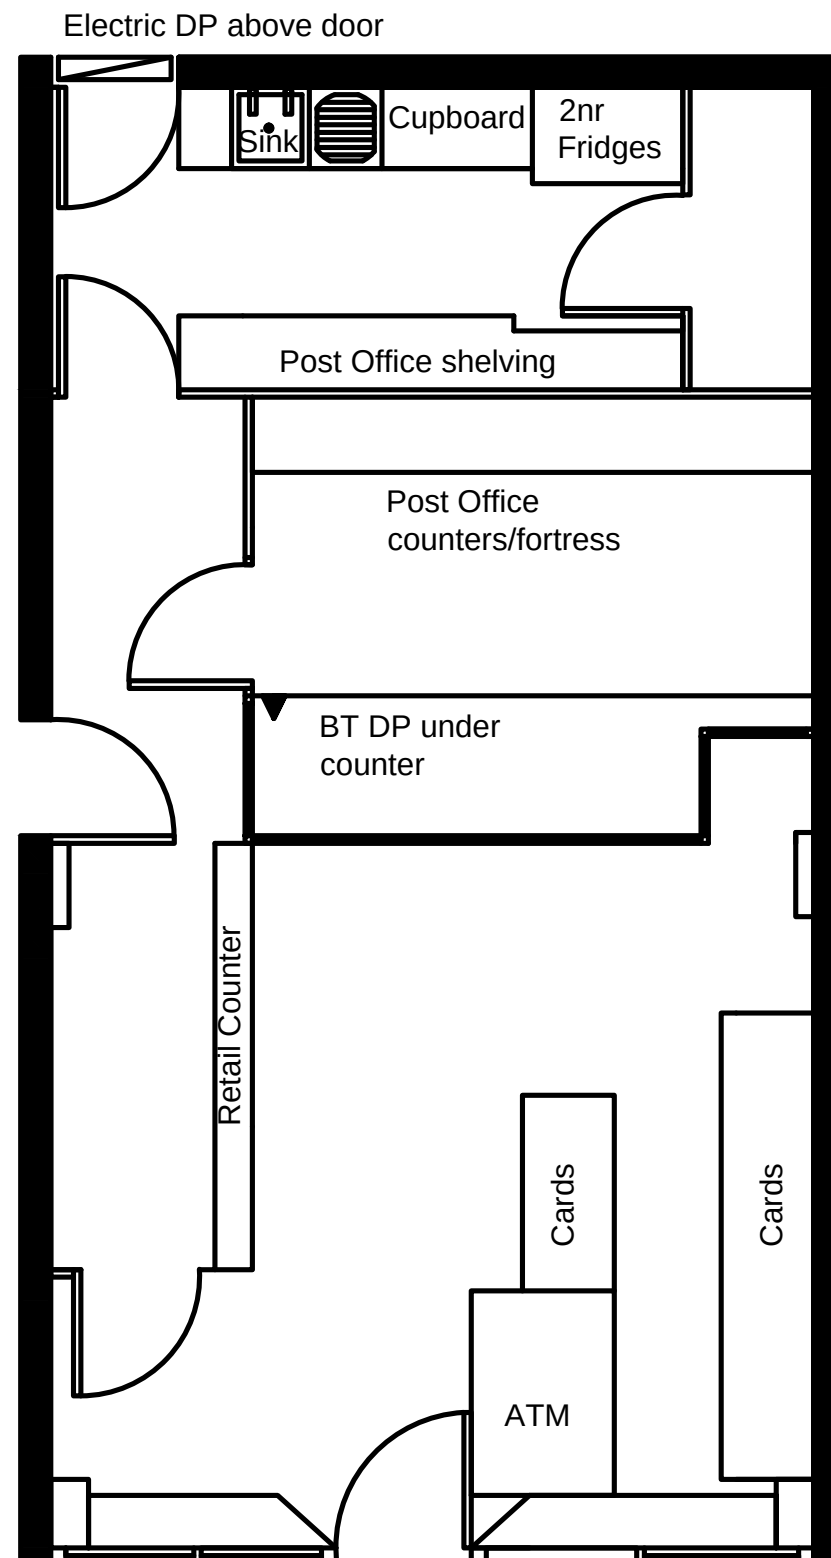

GRIMETHORPE-5213401
EXISTING PLAN @1:50

