


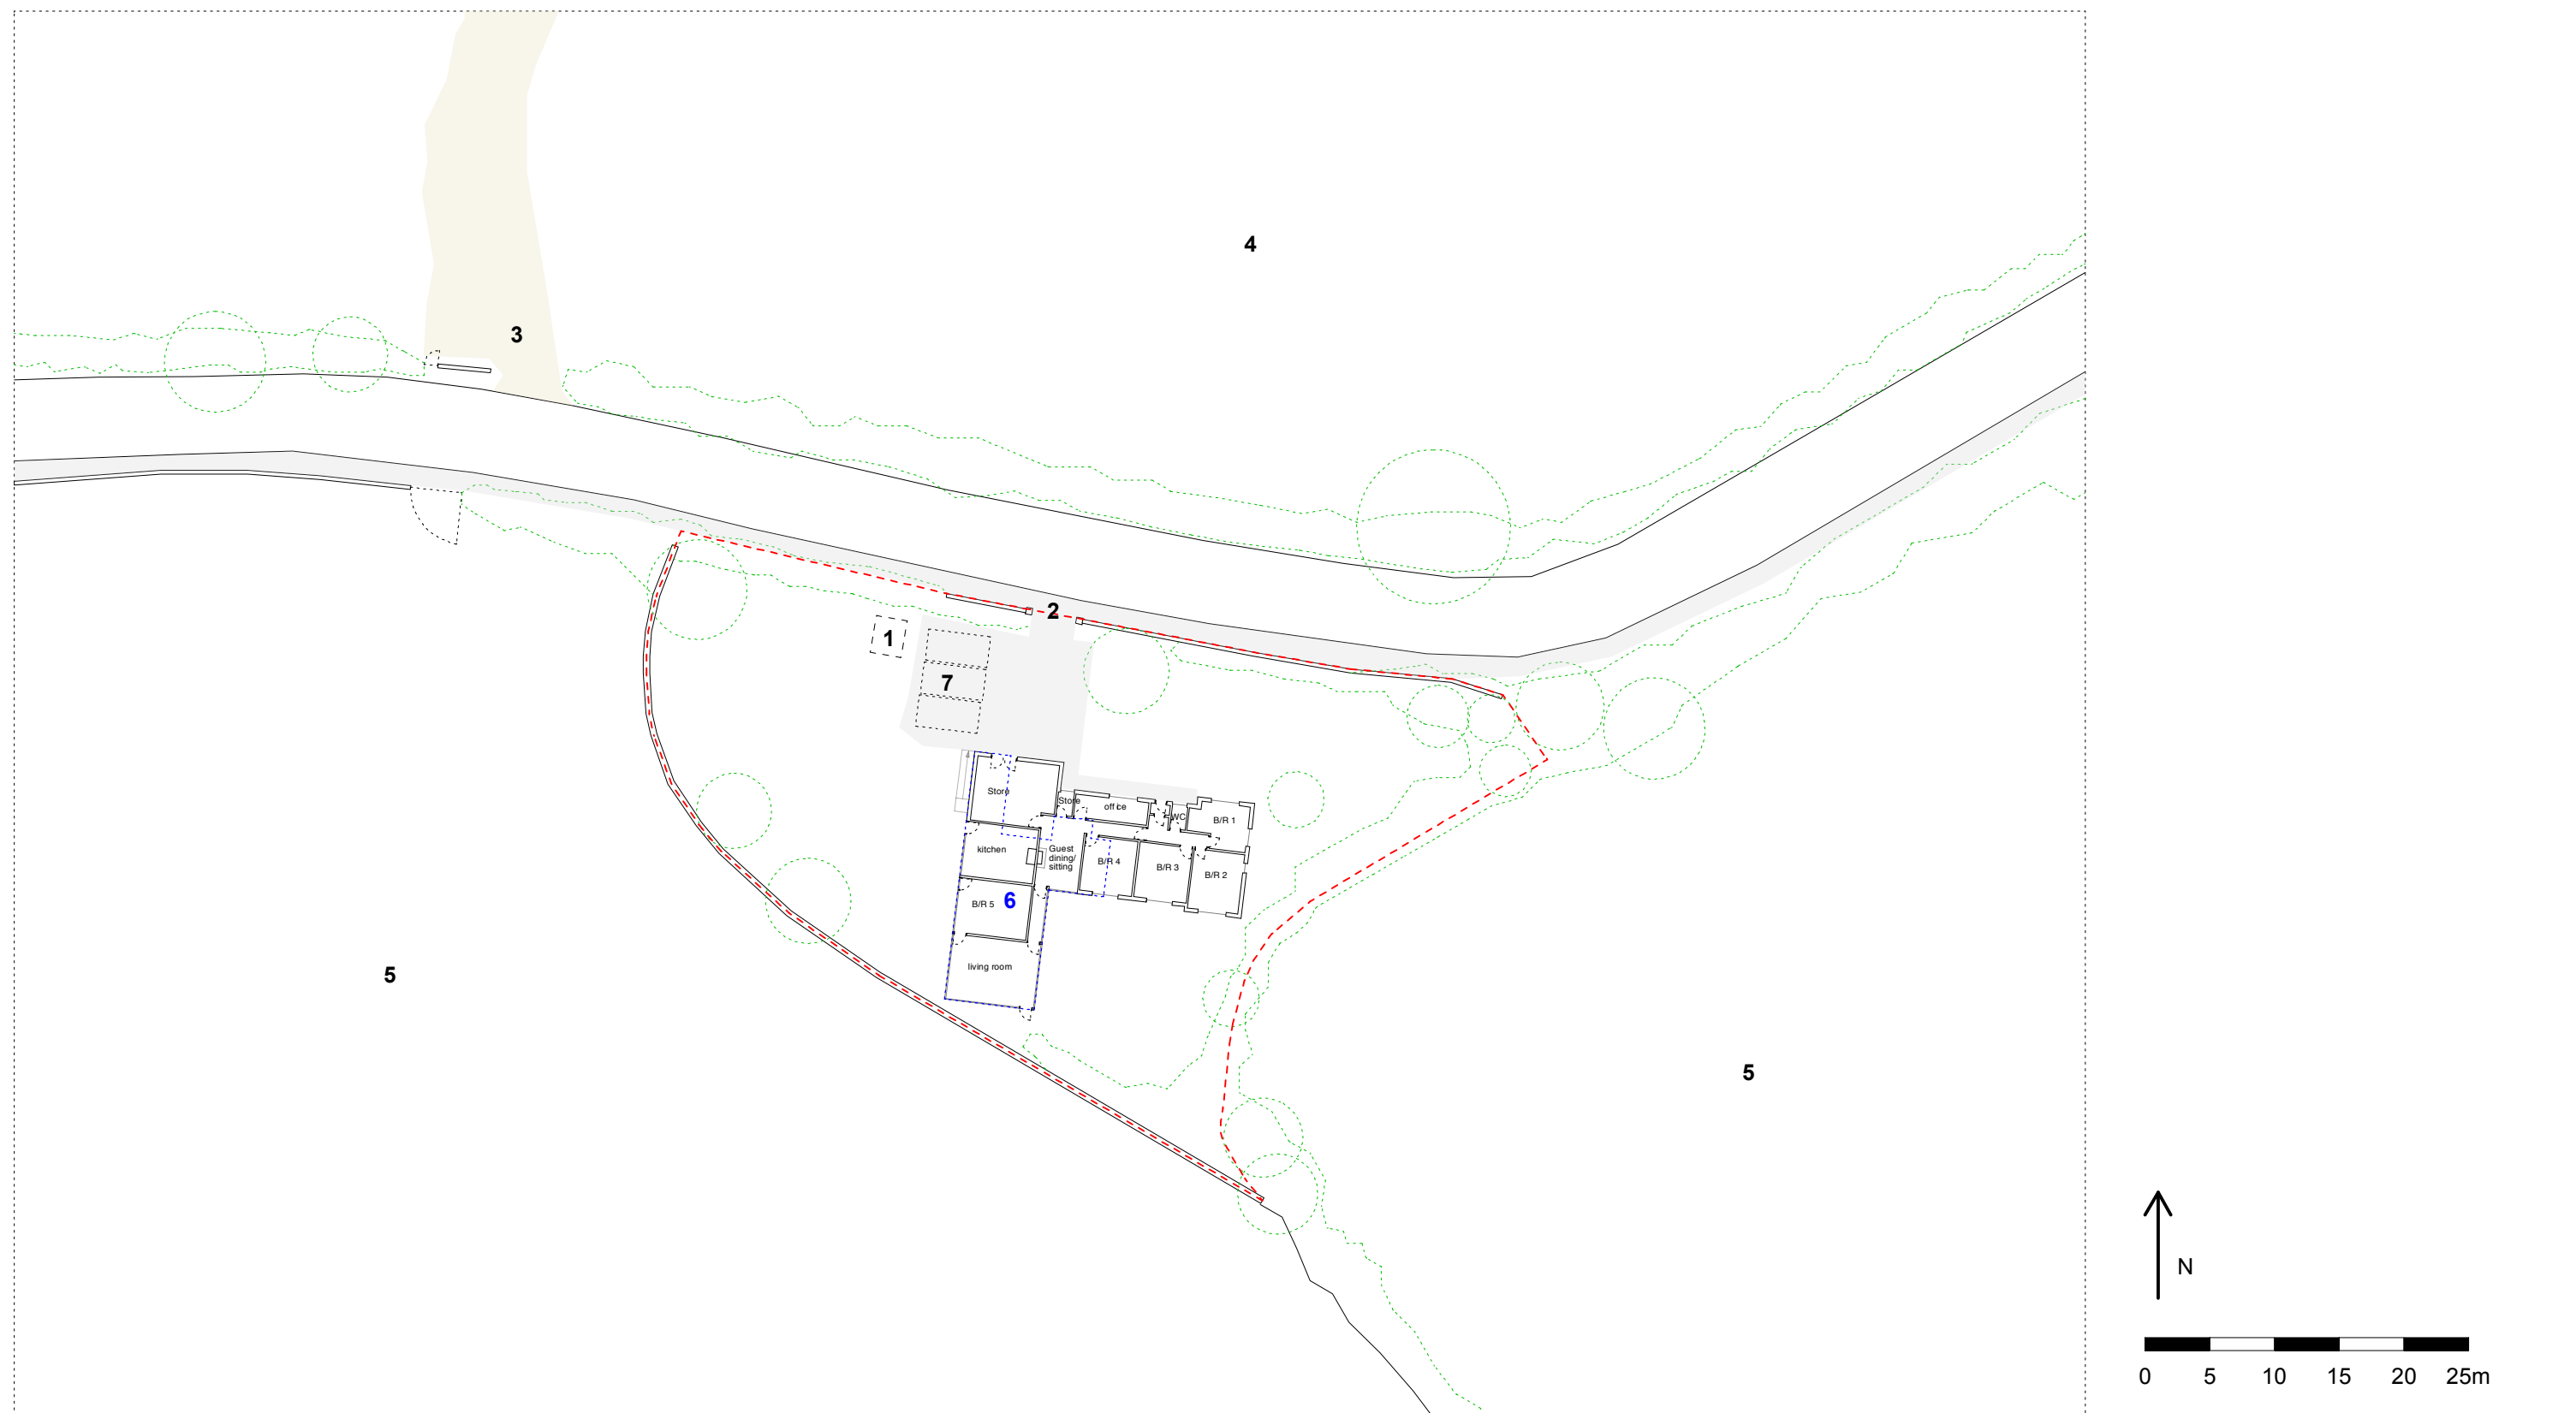

Note:

1. Approx. site of existing cesspit
2. Access to site including existing pavement crossover.
3. Access to sports site.
4. Site to be developed as sports pitch (spring 2016 approx.).
5. Farm land
6. Proposed area of extension to house
7. Proposed car parking area for 3no. cars

Trees and hedges shown as existing, remedial work and increased planting to take place as part of development

Finkle Green Cottage
Proposed Site GLA - 501

drawn by: Liam Morrissey
t: 07793238607
e: liammorrissey@hotmail.com
liam@what-if.info

drawn on: 08.02.16
scale: 1:500@A3