



Cross section 1 -1

Through Type 5B Road

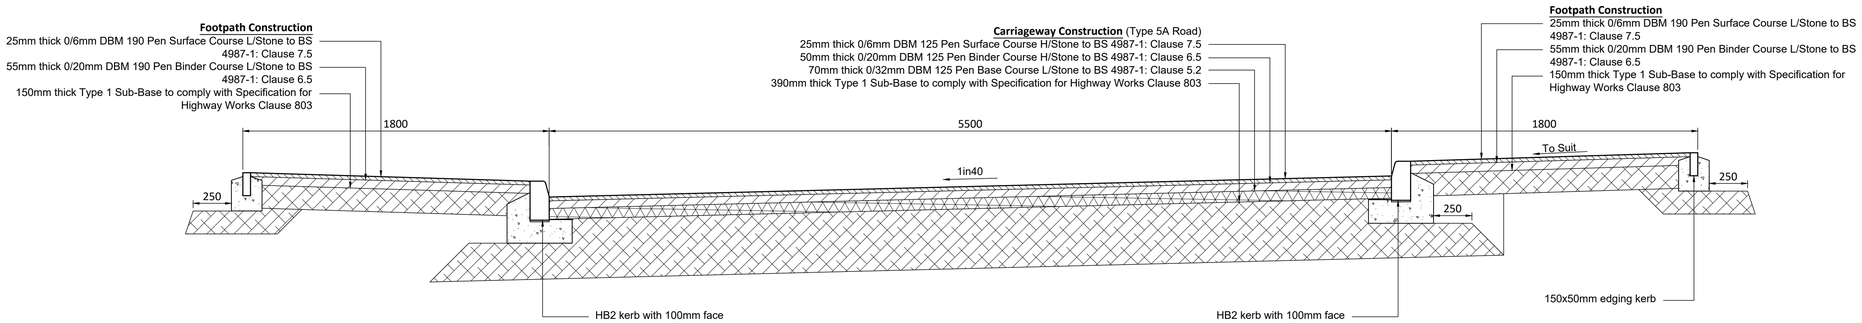


Cross section 2-2

Through Type 5A Road at Entrance

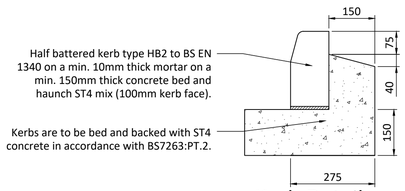


Kerb Detail

(Scale 1:10)

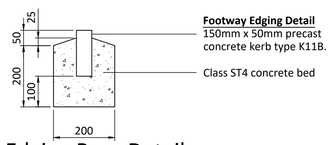


Edging Base Detail

(Scale 1:10)

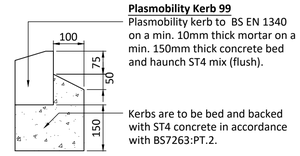

Plasmobility Kerb 99


(Scale 1:10)

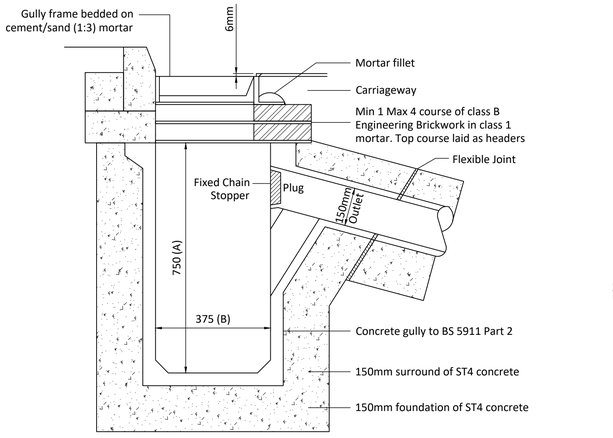

Gully grating frame to BS 497 ref. GB 325 and to be kitemarked


Typical Estate Road Gully

(Scale 1:10)

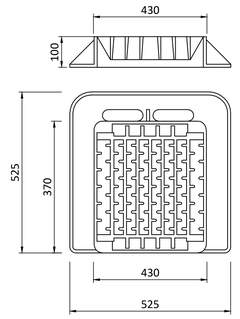


Pedestrian Gully Grate


(Scale 1:10)

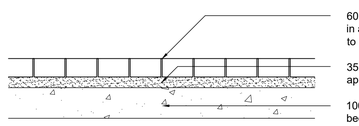

Hard Margin Construction

Scale 1:10

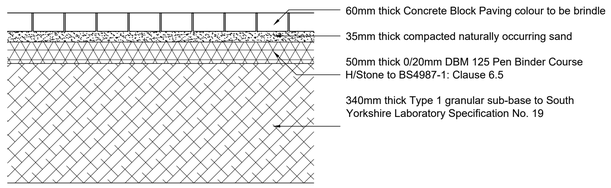

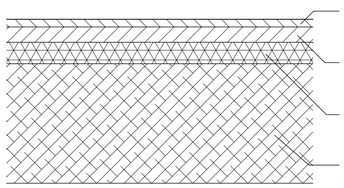


Carriageway Construction

Scale 1:10


Block Paved Carriageway Construction

Scale 1:10

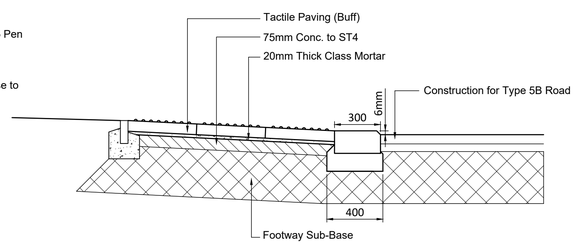

Typical Tactile Paving

Scale 1:20

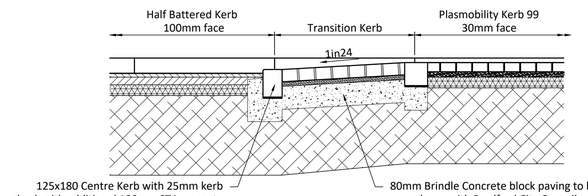

Typical Shared Surface Ramp

Scale 1:20

DESIGN REVIEW

Design review by:		Checked by:	

Residual hazards:

1. For general notes refer to drawing 002.

DRAWING NOTES

Health, Safety & Environmental Notes

Date	Revision	By	Chkd	Rev
09.10.17	Updated to suit comments from Barnsley Highways	JR	CB	P2
11.05.16	Initial Issue	JR	CB	P1

ADEPT
Civil and Structural Consulting Engineers
Engineering Better Solutions Together
Tel 0113 239 4518
Web www.adeptcsce.com
email inbox@adeptcsce.com
14 Festoon Rooms, Sunny Bank Mill Farsley, Leeds LS28 5UJ
85 Tottenham Court Road London, W1T 4TQ - Tel: 020 3287 6677

Project
Hill End Road, Mapplewell

Title
Proposed S38 Details

Client
ESH Property Services

Scale @ A1	Drawn	Checked
1:20	JR	CB
Date: March 2016	Status: Preliminary	
Drg. No. 00.15021/142	Rev. P2	

L:\adept_projects\00_clients\2015\00.15021 - Hill End Road, Mapplewell\4 - Drawings\00.15021 141 P1 Section 38 Layout.dwg, 10/9/2017 3:46 PM,