


* July 08 - length reduced / front stepped back / porch added *

* Aug 08 - sketch detail extension moved to rear for TFC enquiry - note

* off look from both kitchen + lounge window of no 9 made worse than orig *

* Sept 08 - extension re sized & stepped forward to allow greater open area

* adjacent rear elevation of no 9 *

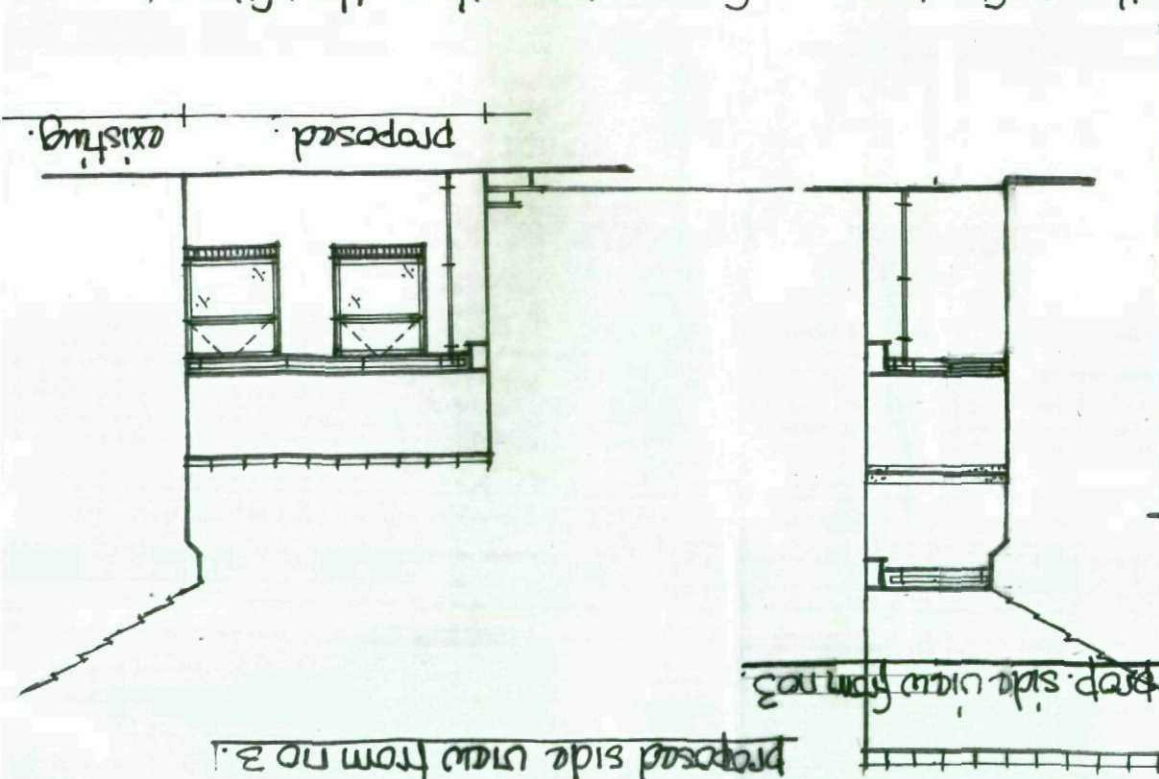


③ shows ceiling mounted smoke detectors wired back to fuse box & interlinked - fixed 300mm from wall junctions + light fittings.

ES. shows escape sash 450mm wide x 750mm high - to open into 90° bottom of sash between 800mm above floor level.



shows electric fans - ref to construction details.

all safety glazing must be etched in a visible position.



proposed rear view from rear garden.

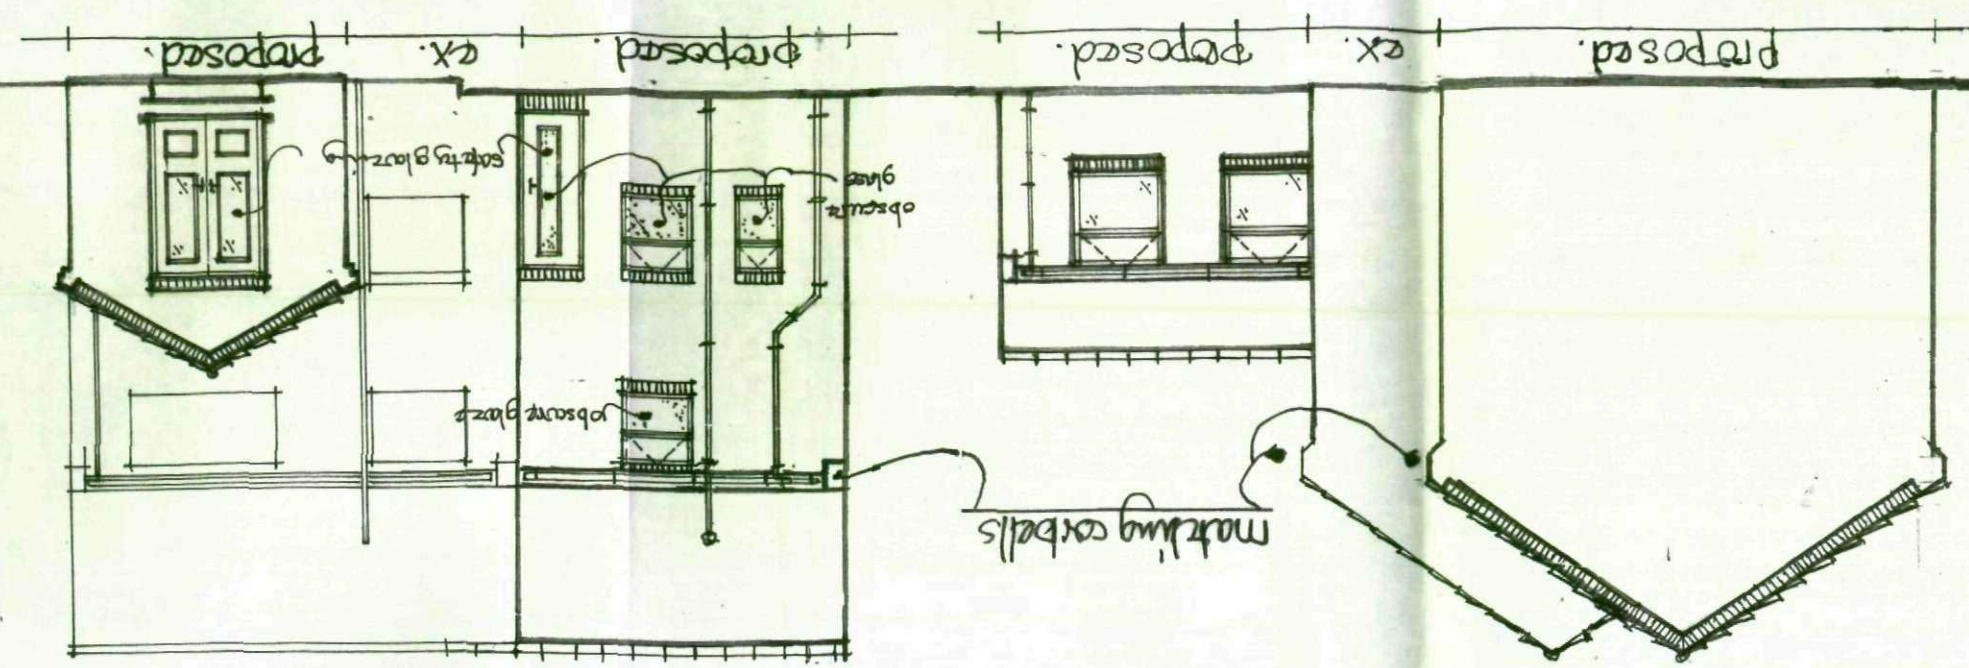

proposed side view from no 9.

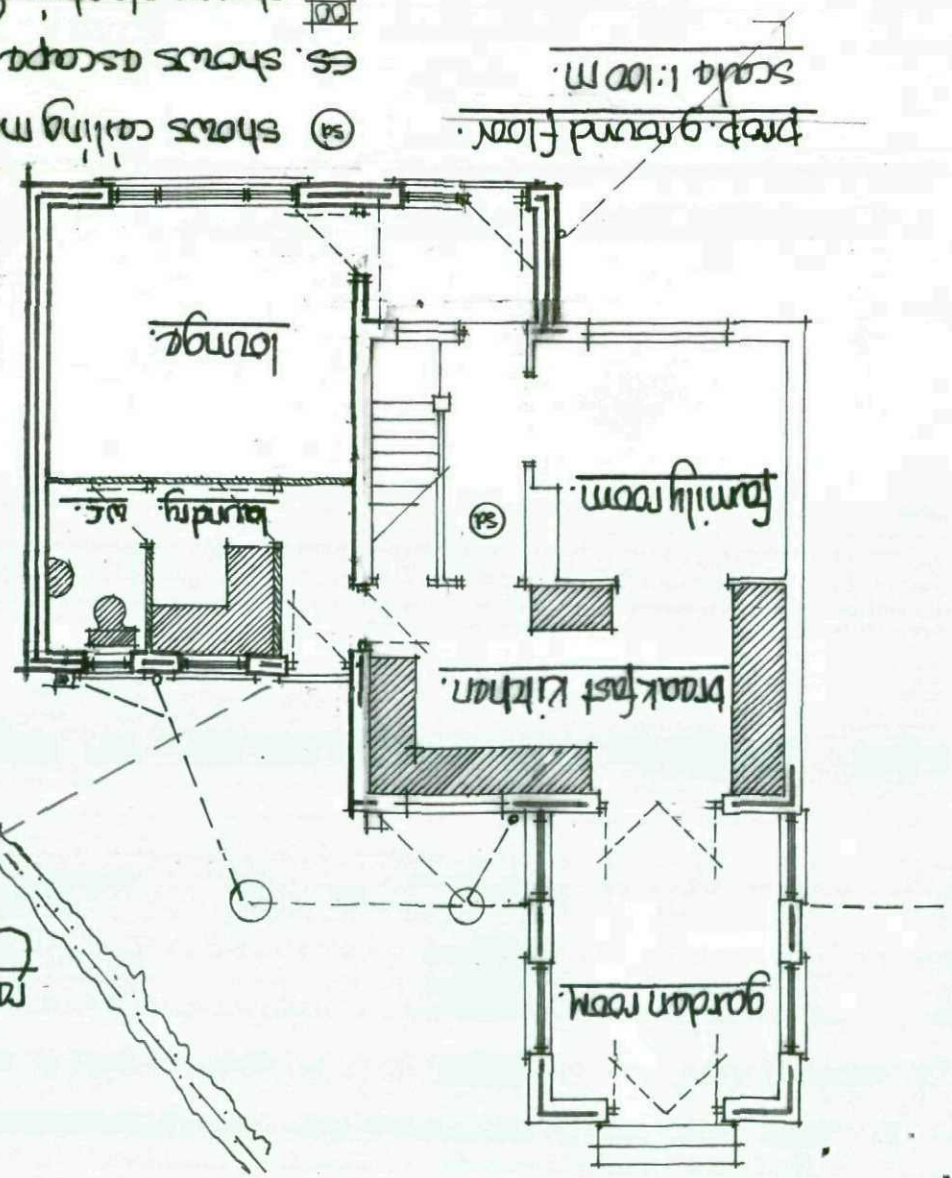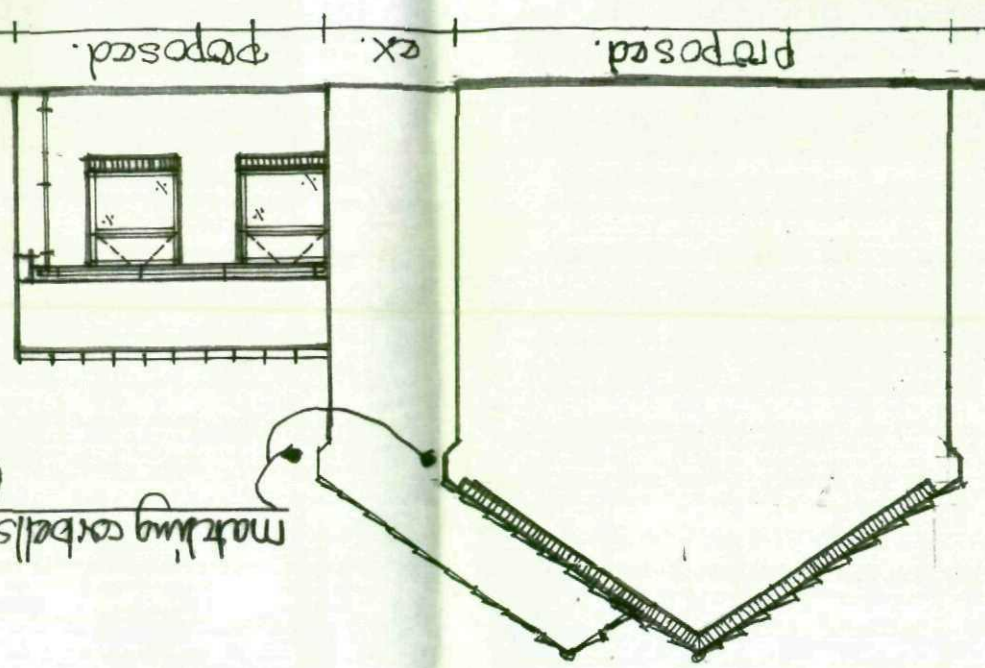

proposed front view from Ulmside cres.

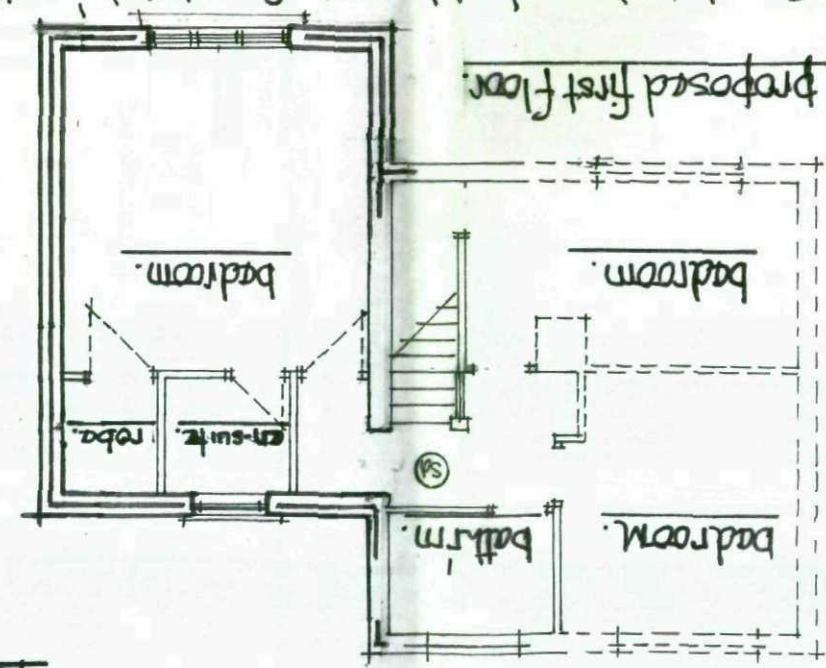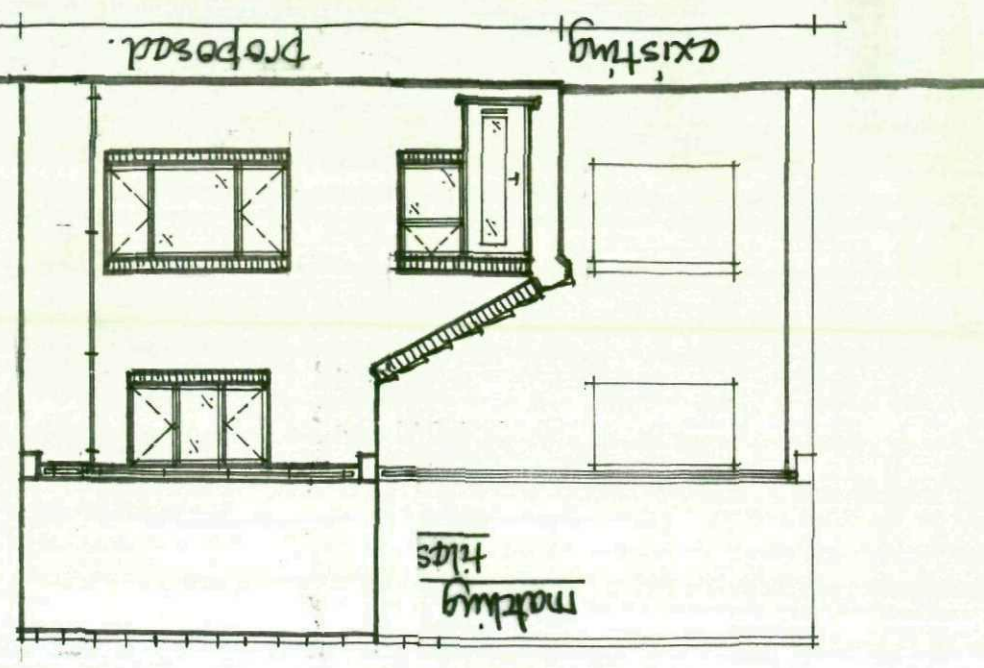

proposed first floor