



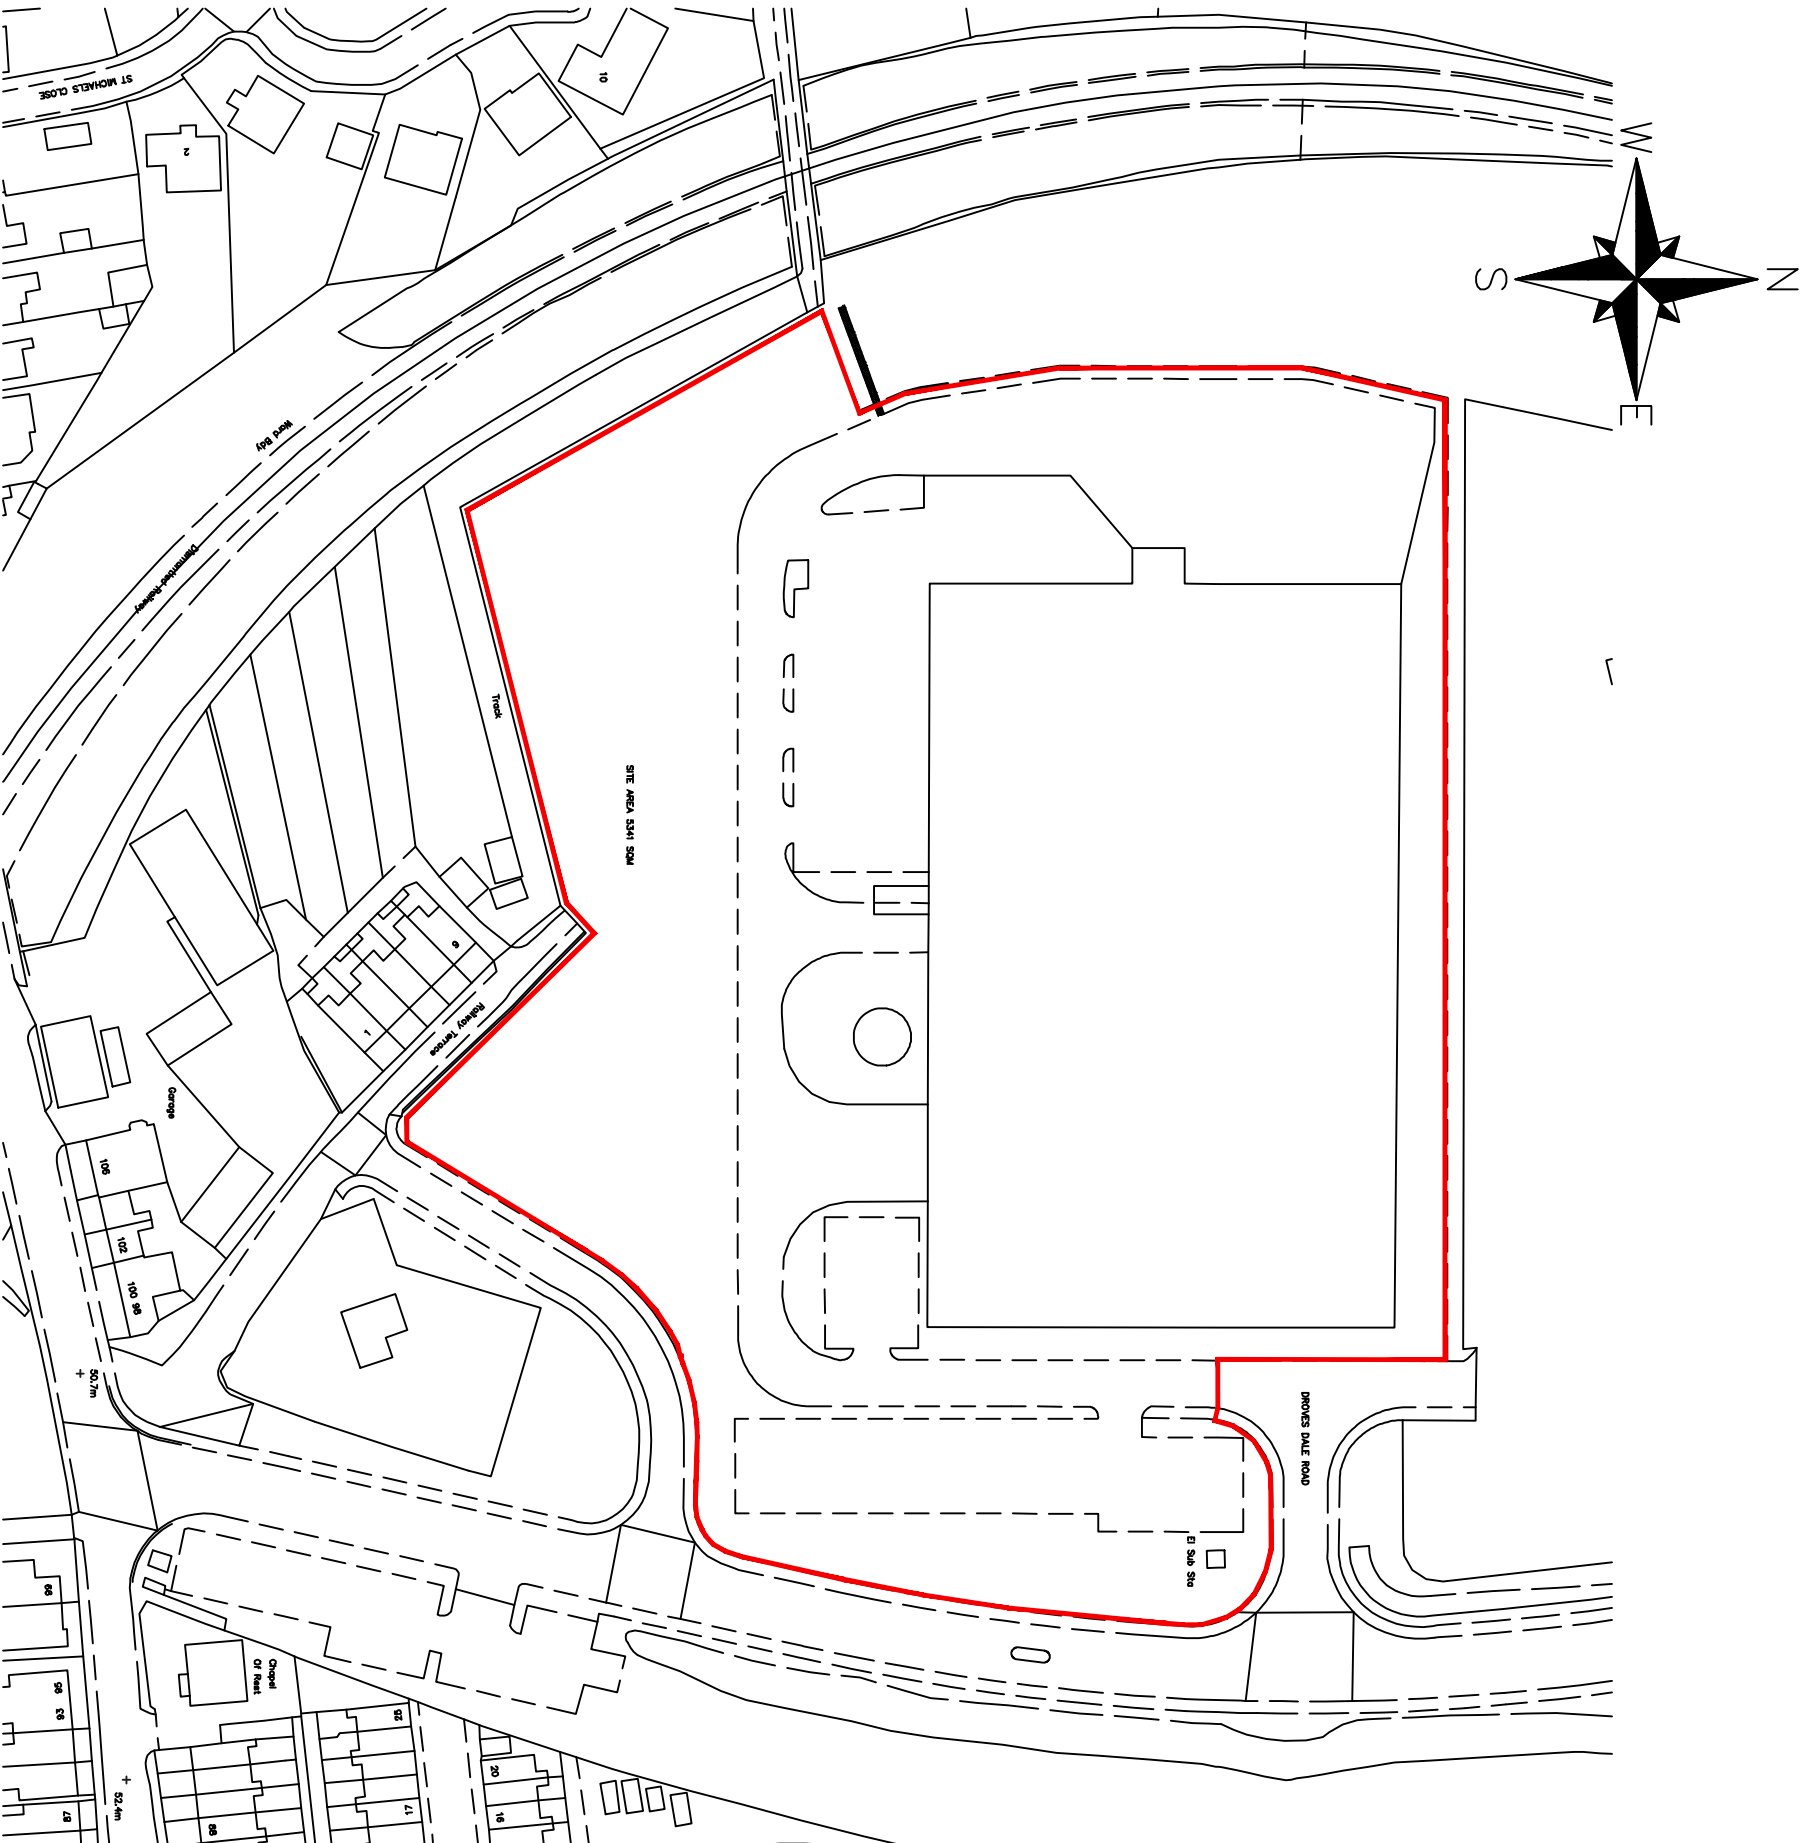

Ordnance Survey (c) Crown Copyright 2015. All rights reserved. Licence number 100022432

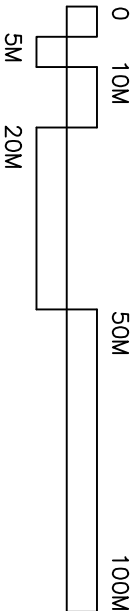

KENNEDY
DESIGN LTD.
CAVENDISH HOUSE
118 DONCASTER ROAD
GOLDTHORPE
NOTTINGHAM
NOTTINGHAM
S63 8JA
TEL - 01779 89393
FAX - 01779 89134
EMAIL - info@kdesign.com
www.kdesign.com

CLIENT: True Manufacturing UK

PROJECT: Extension To Form Delivery Office
True Manufacturing UK
Fellids End Roundabout
Goldthorpe
Rotherham S63 9EU

TITLE: Location Plan

SCALE: 1:1250@A3 STATUS:

JOB NUMBER: R31-01 REV: —

DATE: Nov 2016 DRAWN BY: KK

Kennedy Design Ltd, Registered in England 4470082 V.A.T. Reg. No 565 8912 02