RECEIVED
21 OCT 2011
CORPORATE
MAIL ROOM

FAO Magnus Cooke

RE Application Number 2011 / 1286

Please find attached the information requested in your telecon Oct 19th

DM no chq

The relevant trees are numbered 1, 2, and 3 (highlighted)

Regards Allan Kennedy

1 mortimer drive

S36 6DD

Tel 01226 767906

FROM TPO 15/2005

ARNSLEY
tropolitan Borough Council

Transportation Service

Kendray Street, Barnsley. S70 2TN
770 Fax: (01226) 772599

TOWN AND COUNTRY PLANNING [TREES] REG

TREE PRESERVATION ORDER NUMBER :

NAME : THE GRANGE, MORTIMER RO

SCALE : 1:500

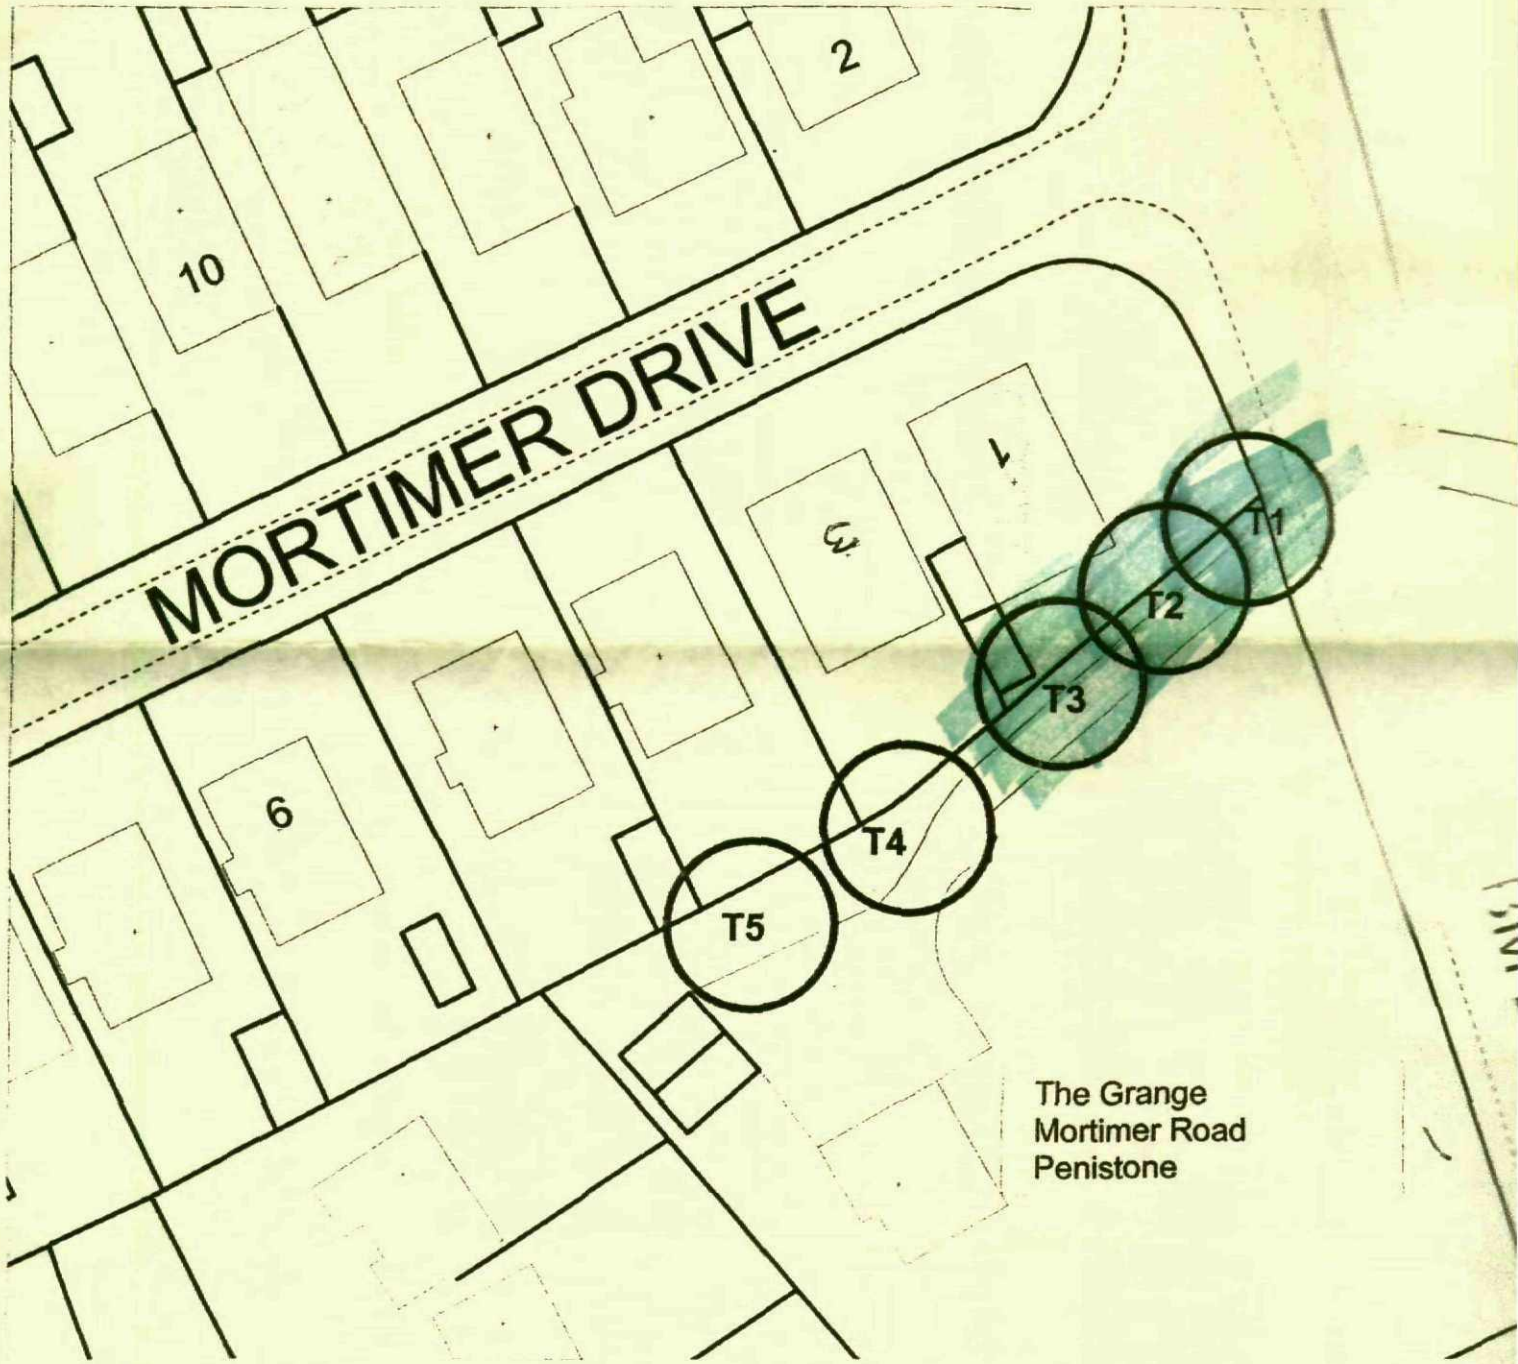

AR	LOCATION	TOWN	TREE_Ref_No	DESCRIPTION
05	THE GRANGE, MORTIMER ROAD	PENISTONE	T1	LIME
05	THE GRANGE, MORTIMER ROAD	PENISTONE	T2	LIME
05	THE GRANGE, MORTIMER ROAD	PENISTONE	T3	LIME
05	THE GRANGE, MORTIMER ROAD	PENISTONE	T4	SYCAMORE
05	THE GRANGE, MORTIMER ROAD	PENISTONE	T5	SYCAMORE

LICENCE AGREEMENT NUMBER LA. 076090 FROM THE
GES CROWN COPYRIGHT AND MAY LEAD TO PROSECUTION

THE CIRCLES AND LINES ON THESE PLANS DEPICTING TREE
LOCATIONS AND DO NOT REPRESENT THE ACTUAL CROWN S