

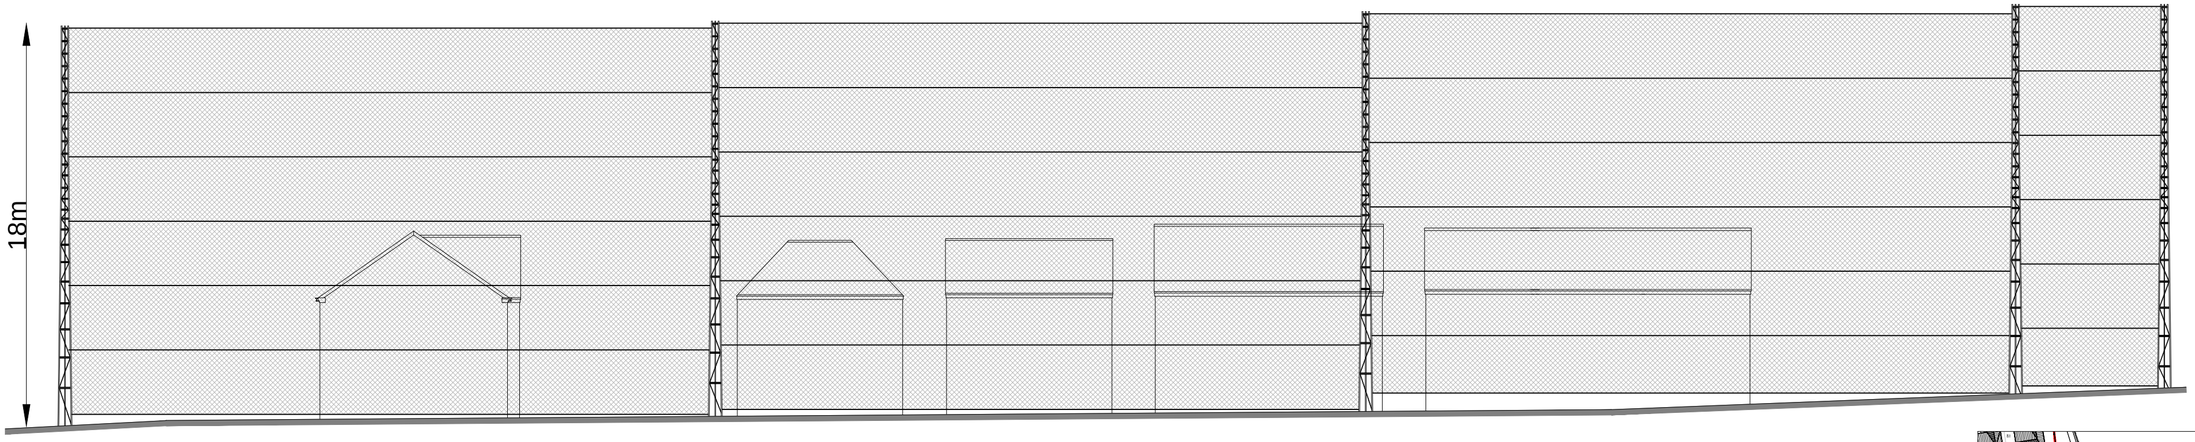



ELEVATION ALONG WESTERN BOUNDARY

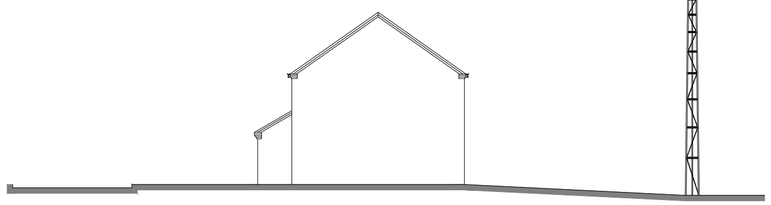

SECTION A-A - PLOT 67

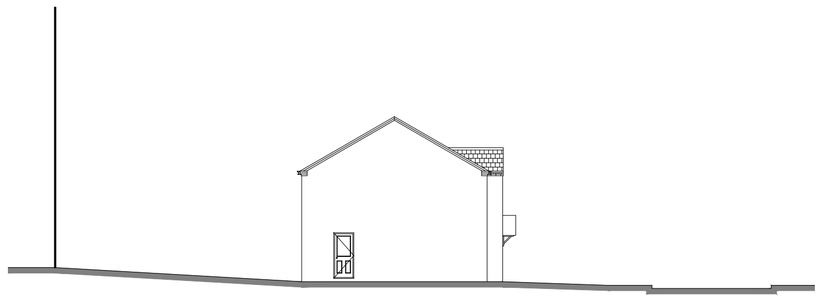

SECTION B-B - PLOT 23

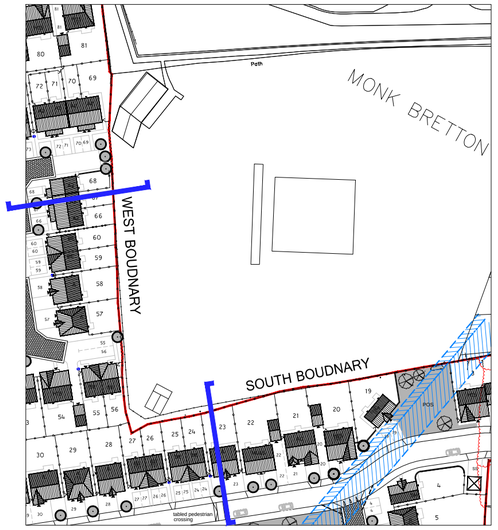
MONK BRETTON
WEST BOUNDARY
SOUTH BOUNDARY
Path
Path
Path