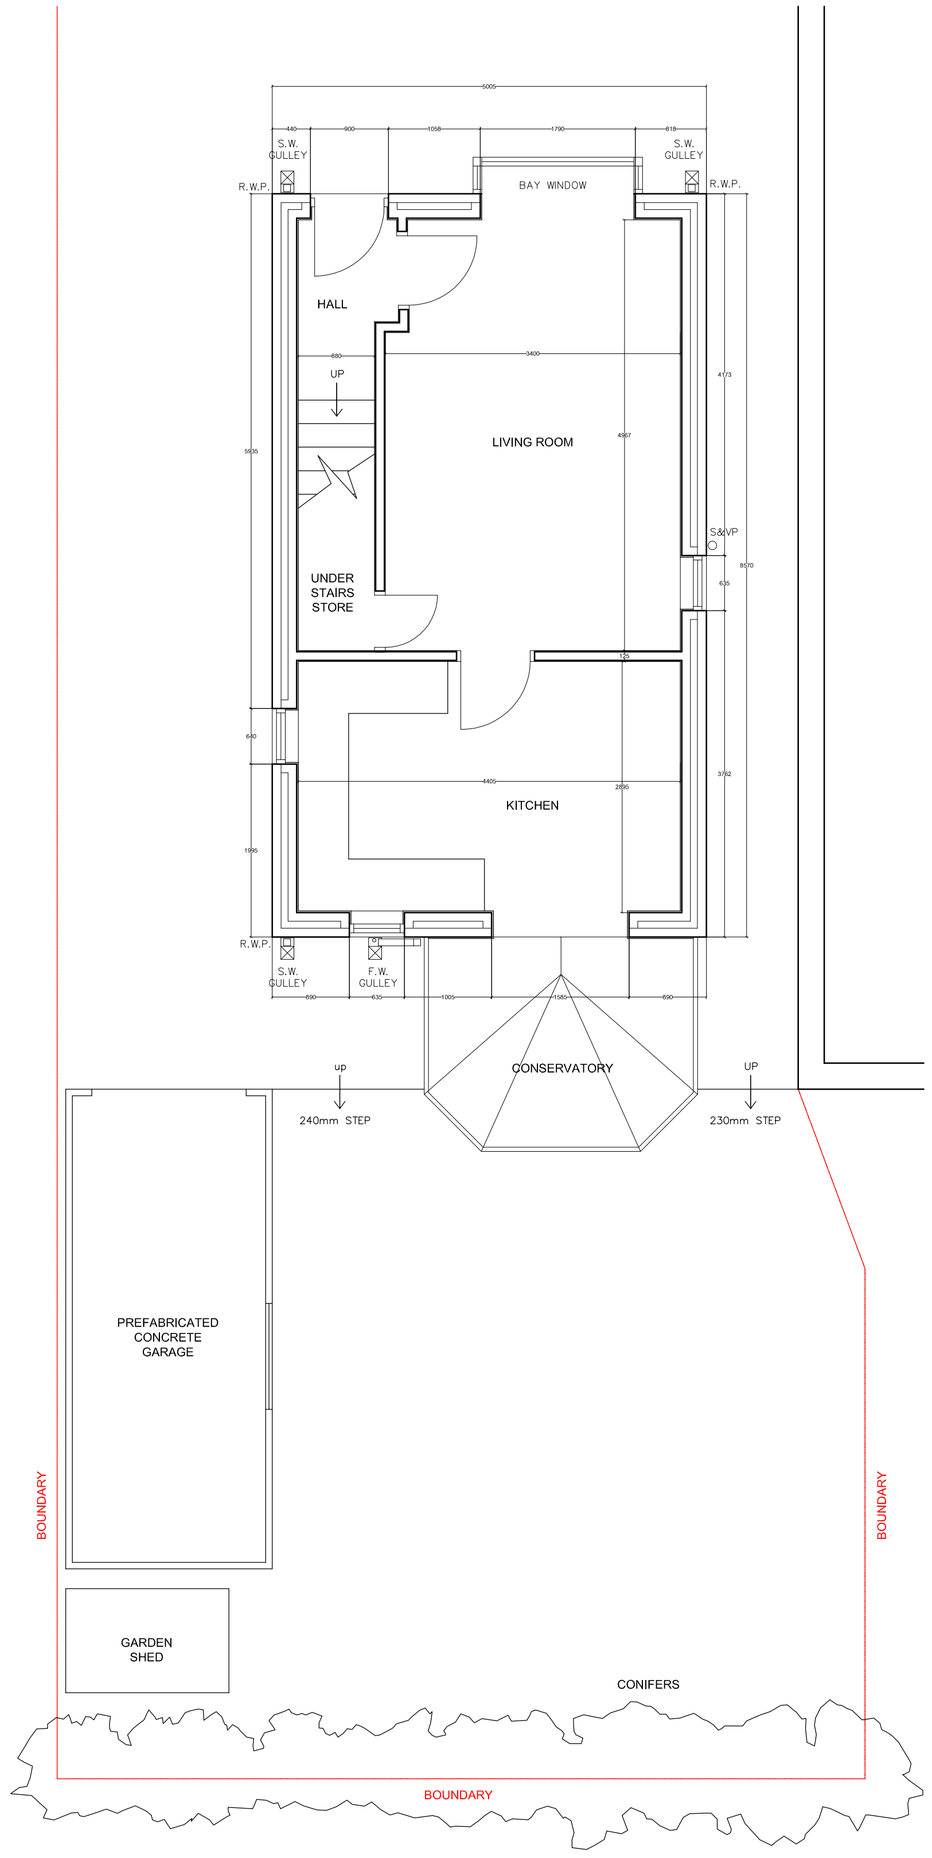

Ground Floor plan 1:50 @ A1

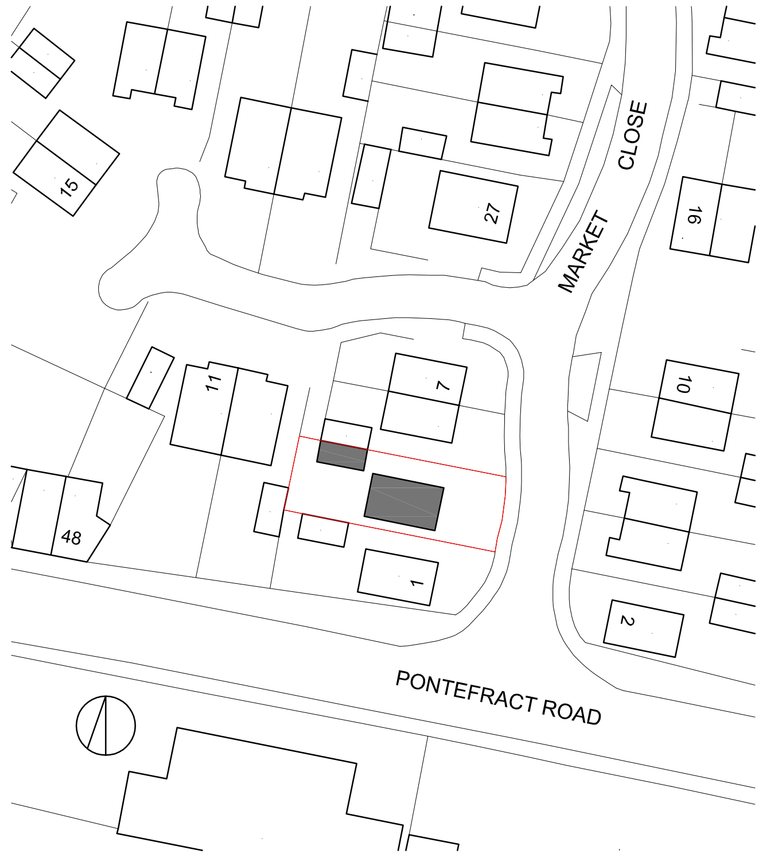

Site Location Plan 1:500 @ A1

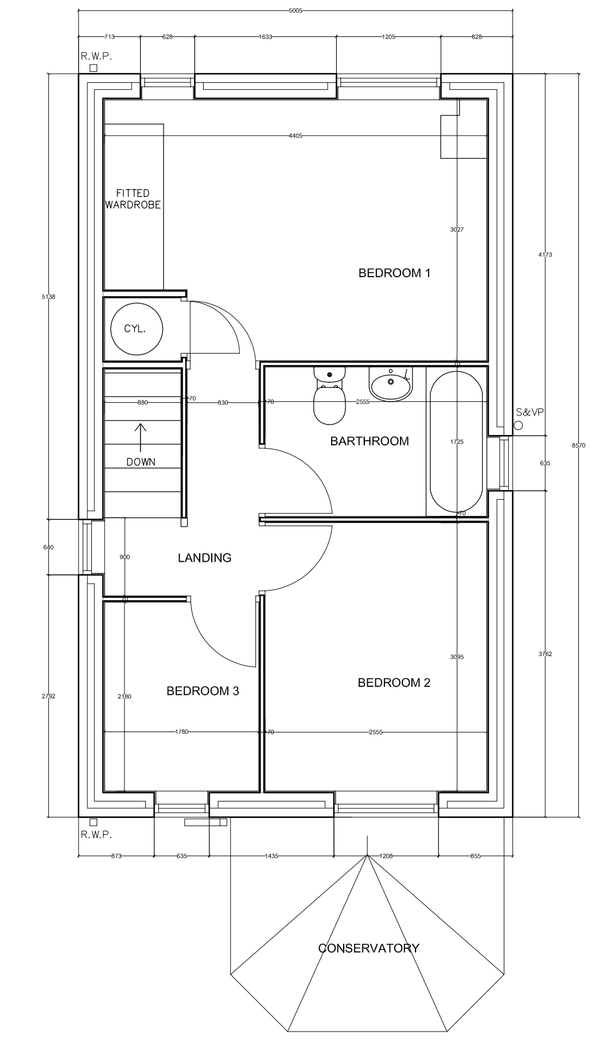

First Floor plan 1:50 @ A1

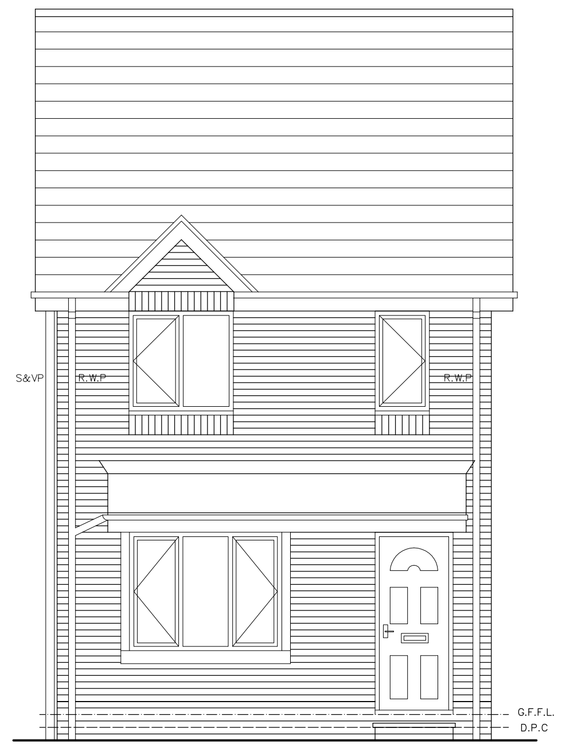

East Elevation 1:50 @ A1

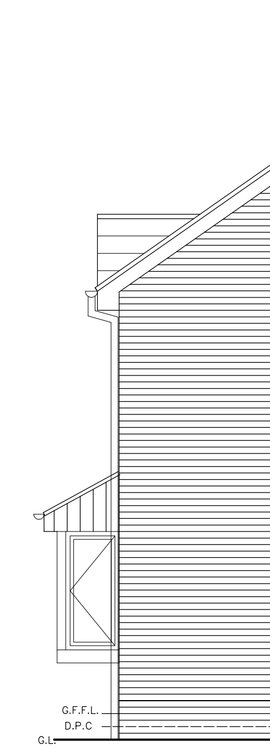

West Elevation 1:50 @ A1

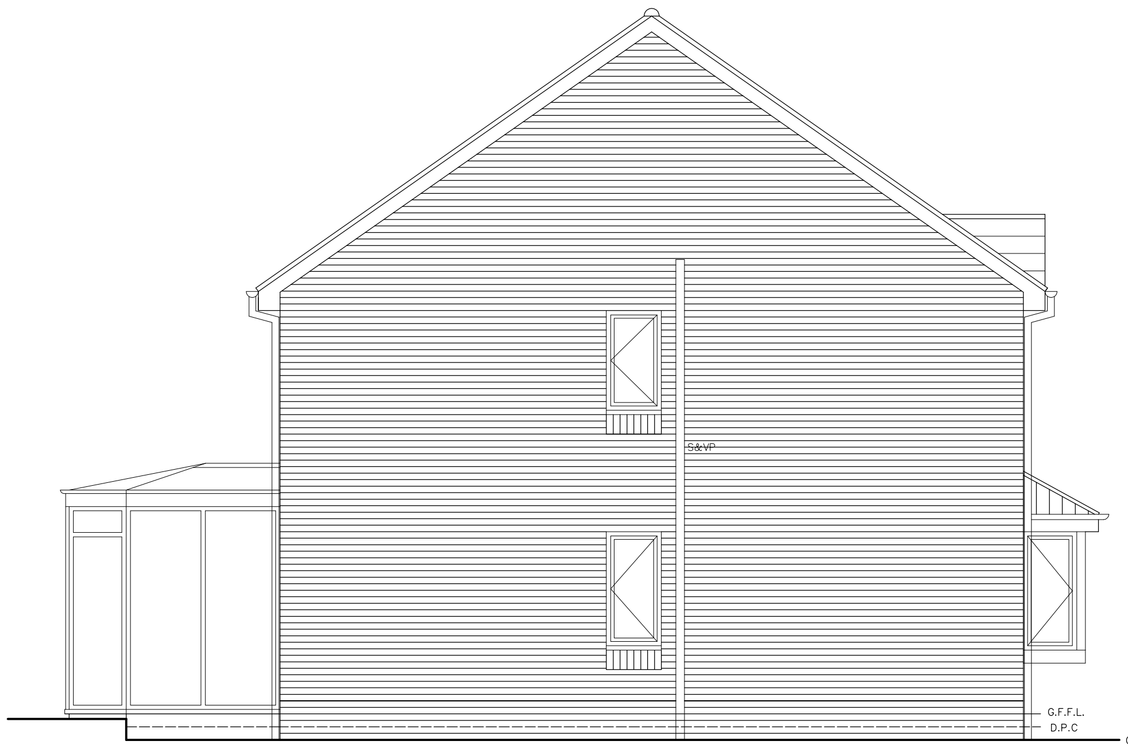

South Elevation 1:50 @ A1

North Elevation 1:50 @ A1

Client Reference :	Project :	Drawing Title :	Drawn :	Scale :	Date :	Drawing No :	Rev:
Mr. & Mrs M. WEBB 3 Market Close, Oakwell, Barnsley, S71 1DB	Domestic extension to dwelling Traditional construction	Existing plans and elevations Planning submission	##	1:50	Feb 2012	MW_01	##