
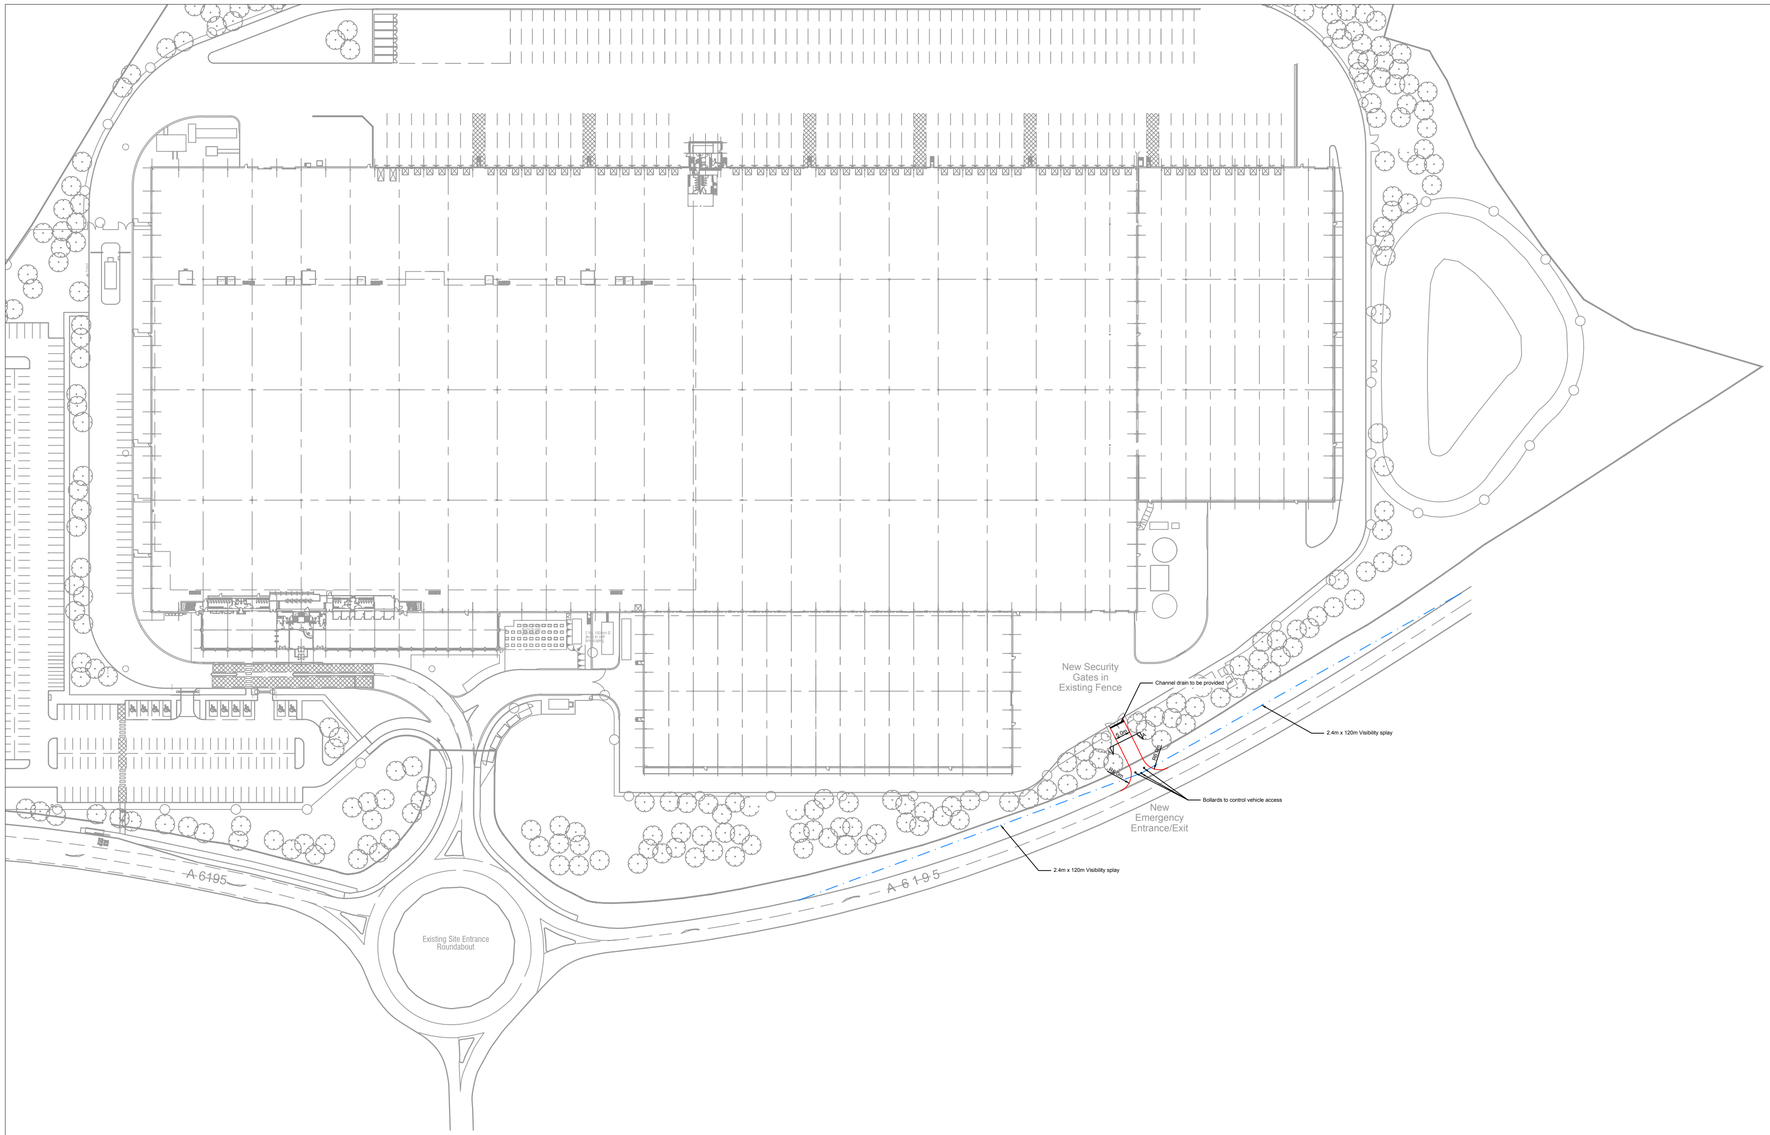


Section A-A

Scale 1:25

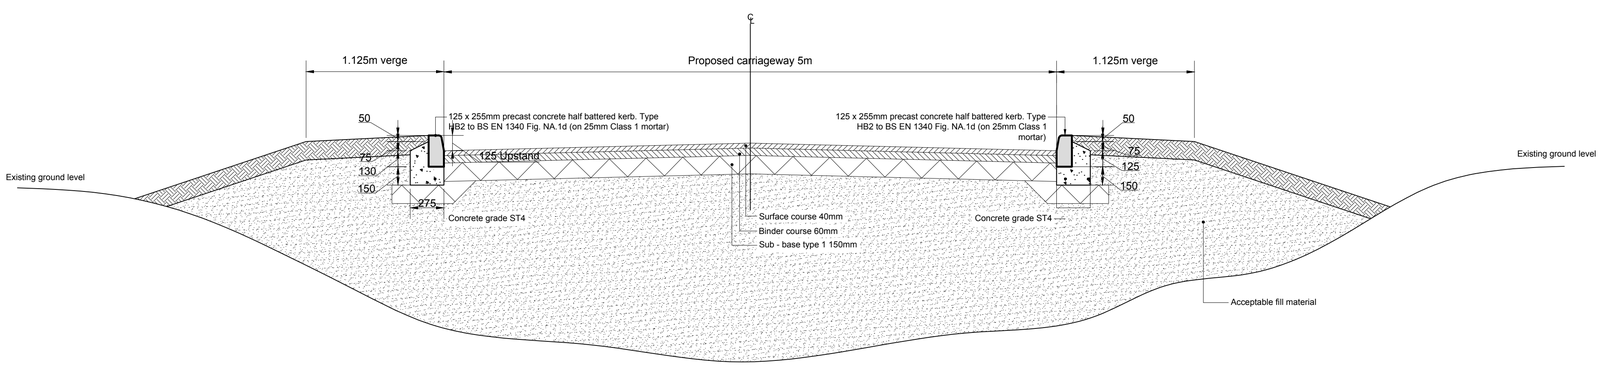

© 2017 RPS Group

Notes

1. This drawing has been prepared in accordance with the scope of RPS's appointment with its client and is subject to the terms and conditions of that appointment. RPS accepts no liability for any use of this document other than by its client and only for the purposes for which it was prepared and provided.
2. If received electronically it is the recipients responsibility to print to correct scale. Only written dimensions should be used.
3. This drawing should be read in conjunction with all other relevant drawings and specifications.

Key

2.4m x 120m Visibility splay

10m SCALE 1:1000

Rev	Description	By	Ckd	Date
P01	First issue	AB	AJM	12.10.17

RPS

Sherwood House,Sherwood Avenue,
Newark, Nottinghamshire, NG24 1QQ
T:01636 605 700 E: rpsnewark@rpsgroup.com

Client XPO Logistics

Project Park Spring Road, Little Houghton Yorkshire

Title Emergency Access Location

Status	Scale	Date Created
Preliminary	1:1000 @A1	11.10.17
Project Leader	**Drawn By**	**Checked by**
DTM	AB	AJM

Document Number	Revision	Suitability
NK018641 - RPS-RPS-DR-SK001	P01	S0
Project Number / Originator - Zone - Level - Type - Role - Drawing Number		

rpsgroup.com/uk