
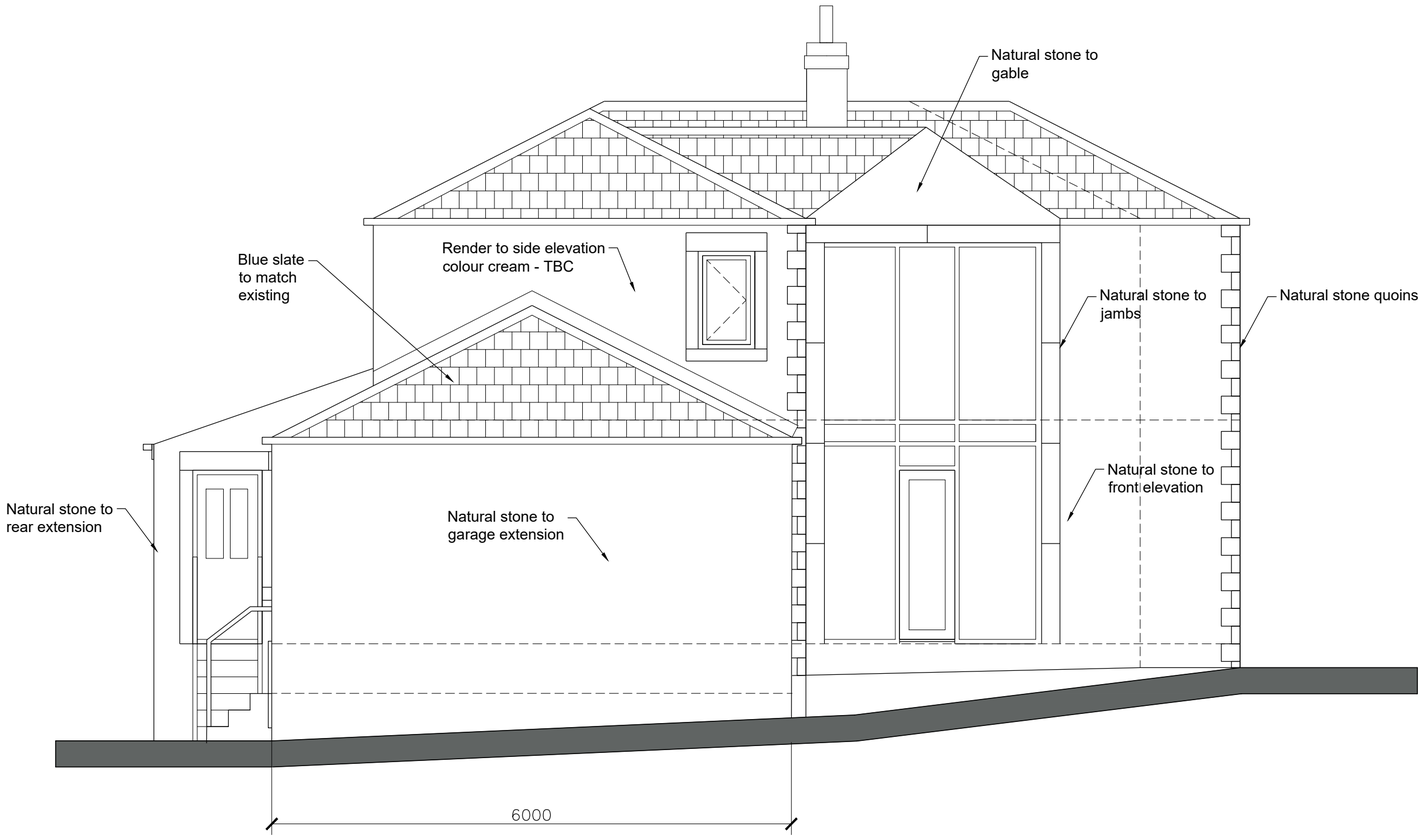


Proposed Side Elevation
1:50

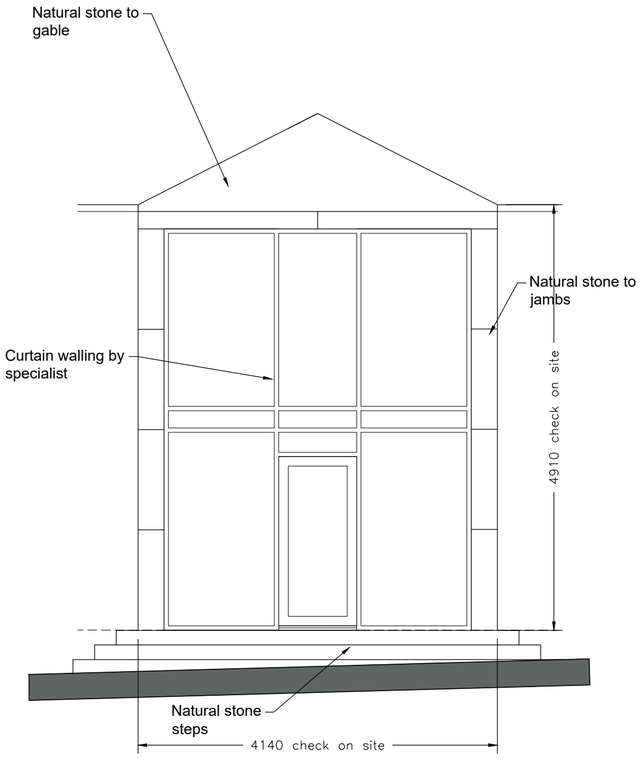

Proposed Main Entrance Elevation
1:50

0 500 1000 1500 2000 2500mm
SCALE 1:50

Rev A 31/08/23 Garage reduced by 2m

Client	Mr & Mrs T Kane				
Drawing Title	Proposed Side Elevation and Main Entrance Elevation				
Address	1 Bence Lane Darton; Barnsley S75 5NX				
Drawing Number	TK/2023/13				
Drawing Status	Planning				
Scale	1:50	Sheet Size	A2-LANDSCAPE	Date	26-04-2023