




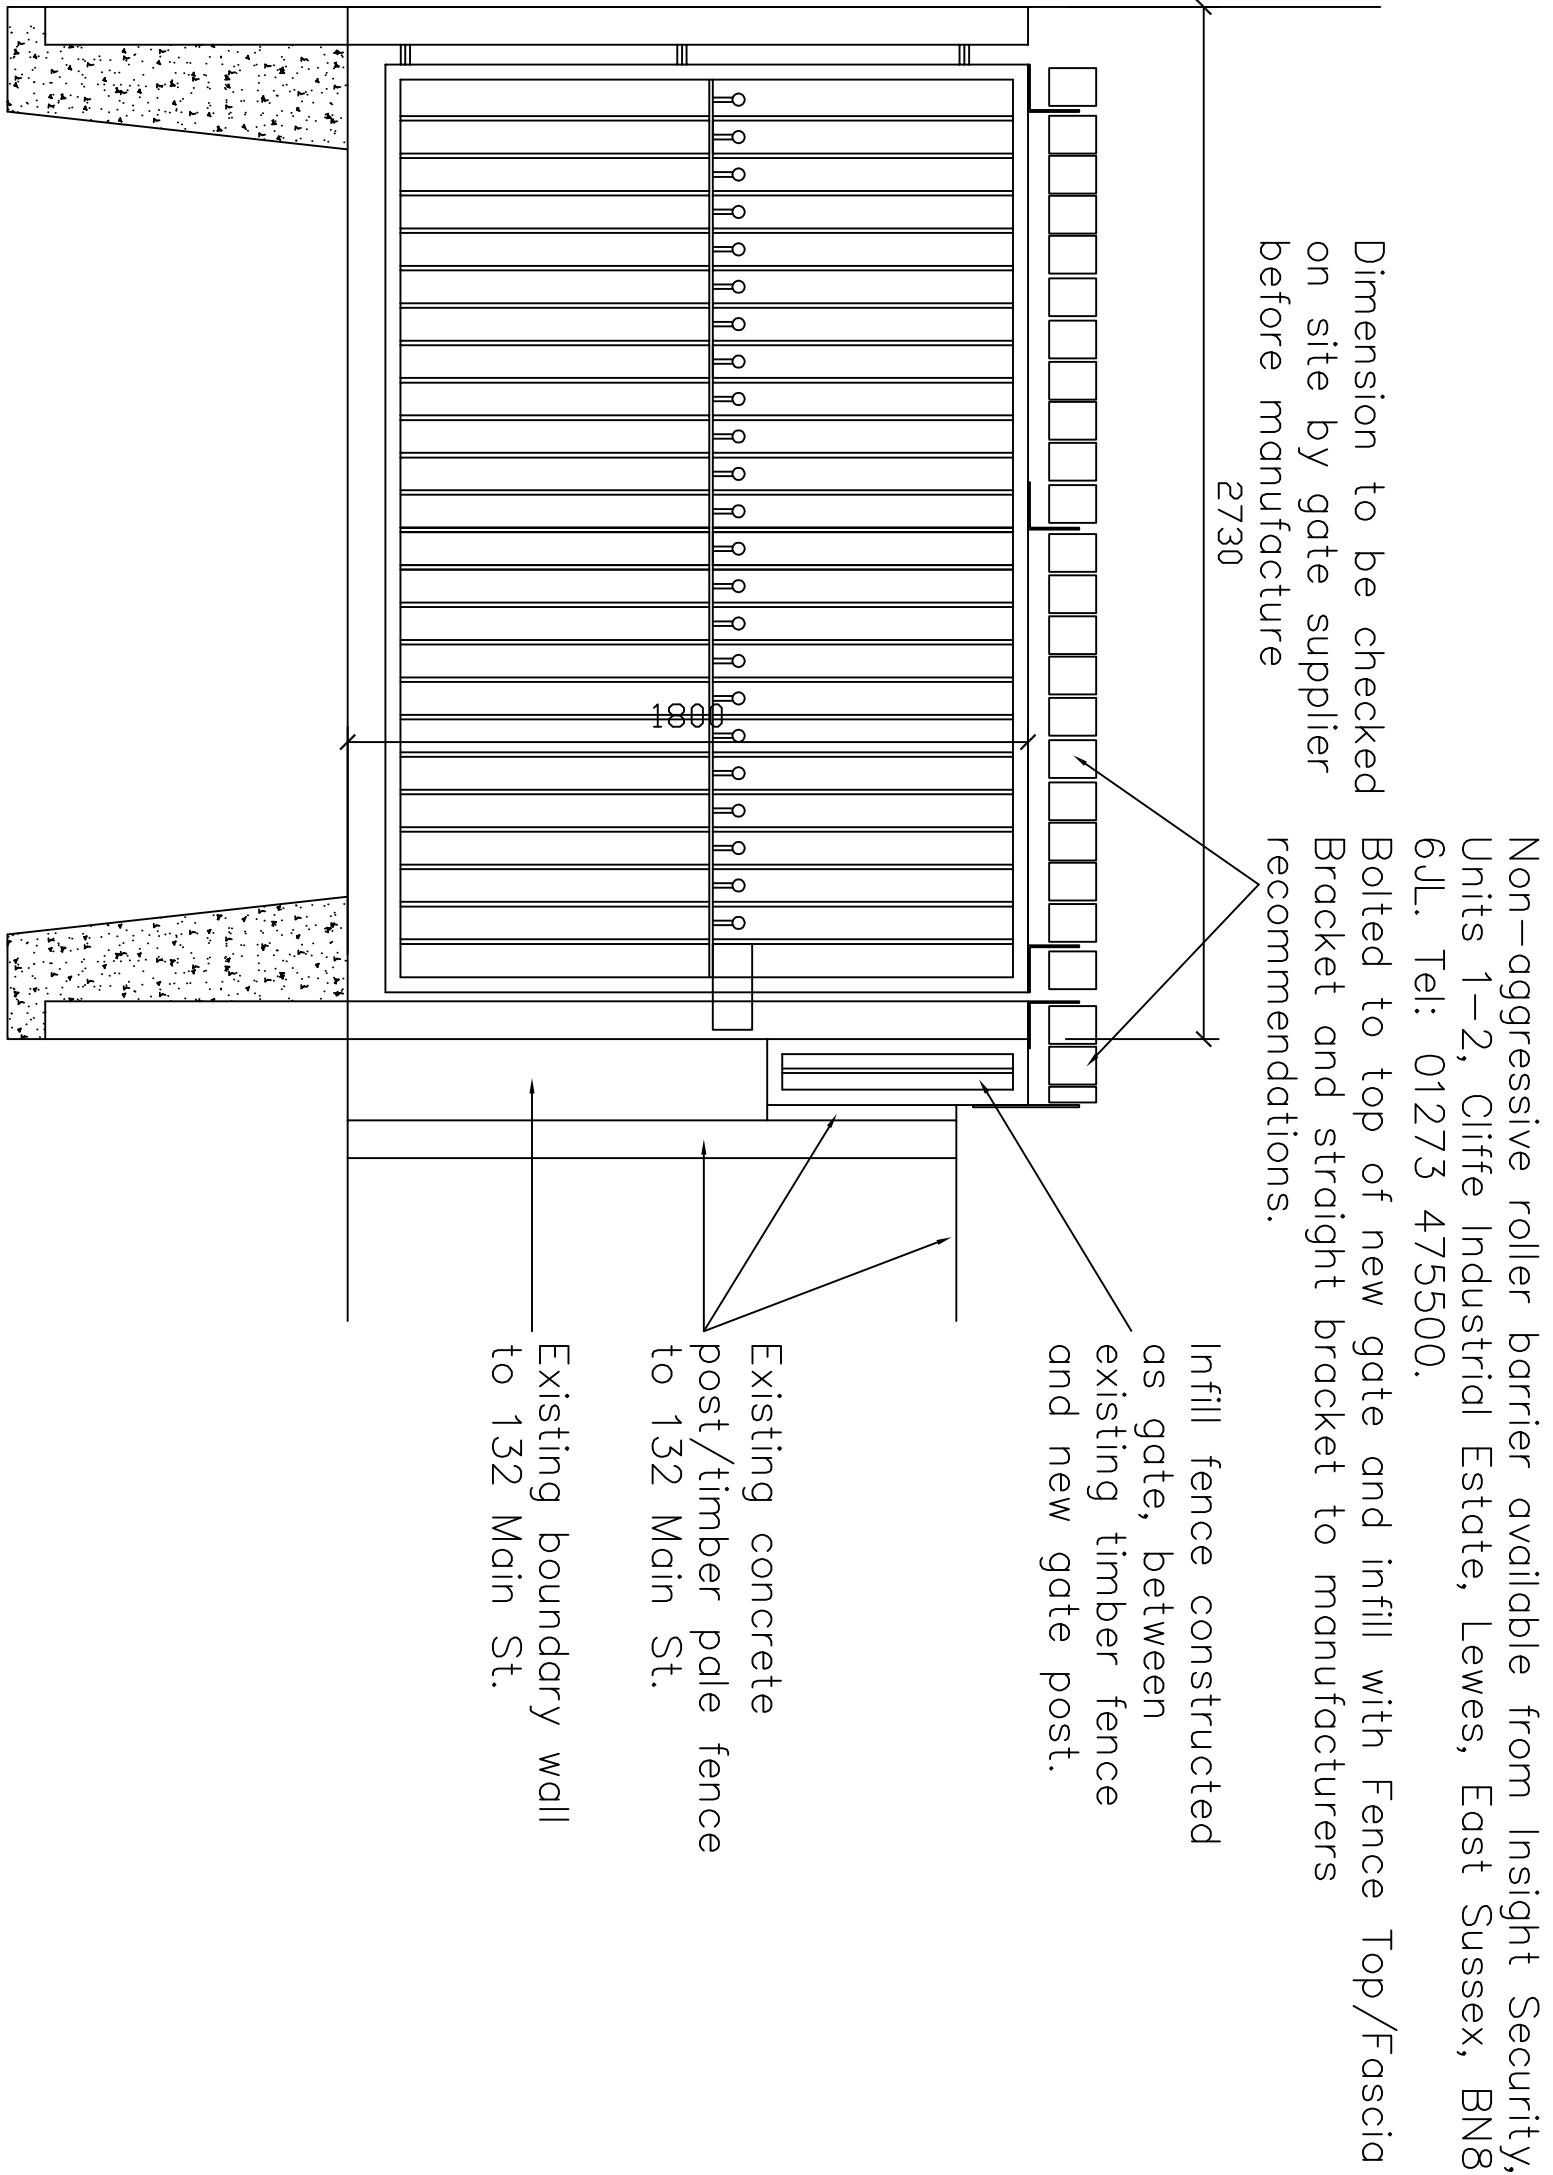

PROPOSED ELEVATION 2 AT ALLEY ON HAMILTON ROAD

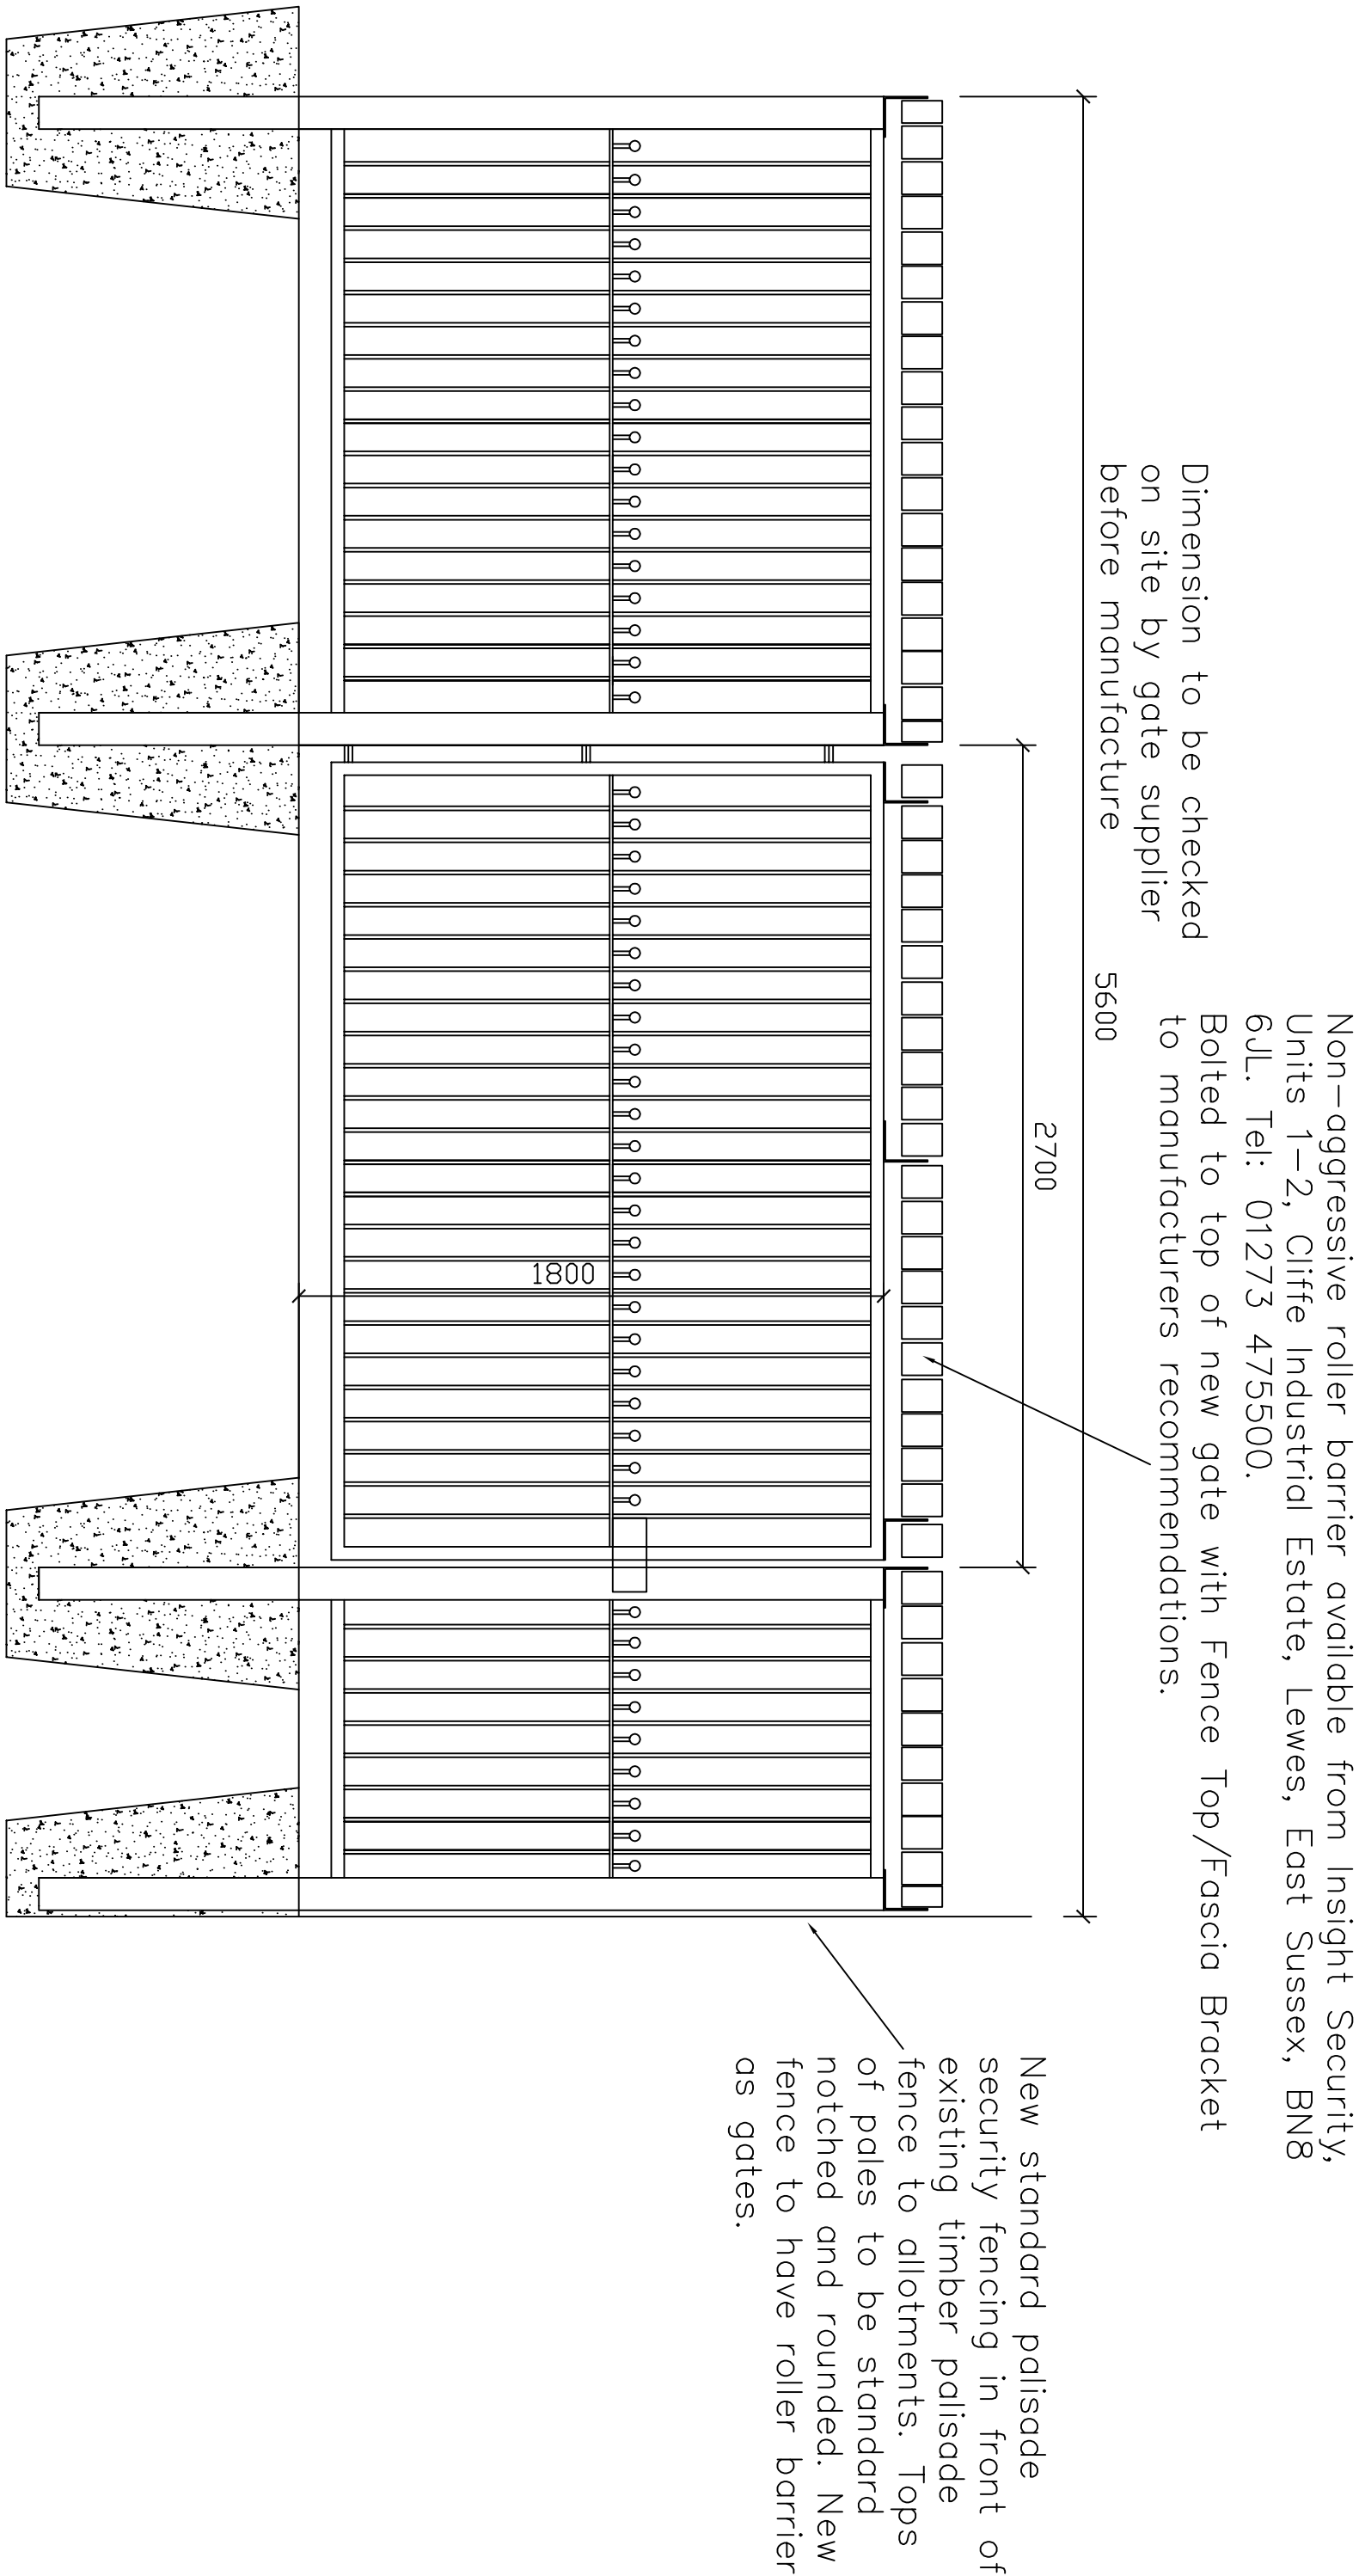

PROPOSED ELEVATION 3 AT ALLEY ON HAMILTON ROAD

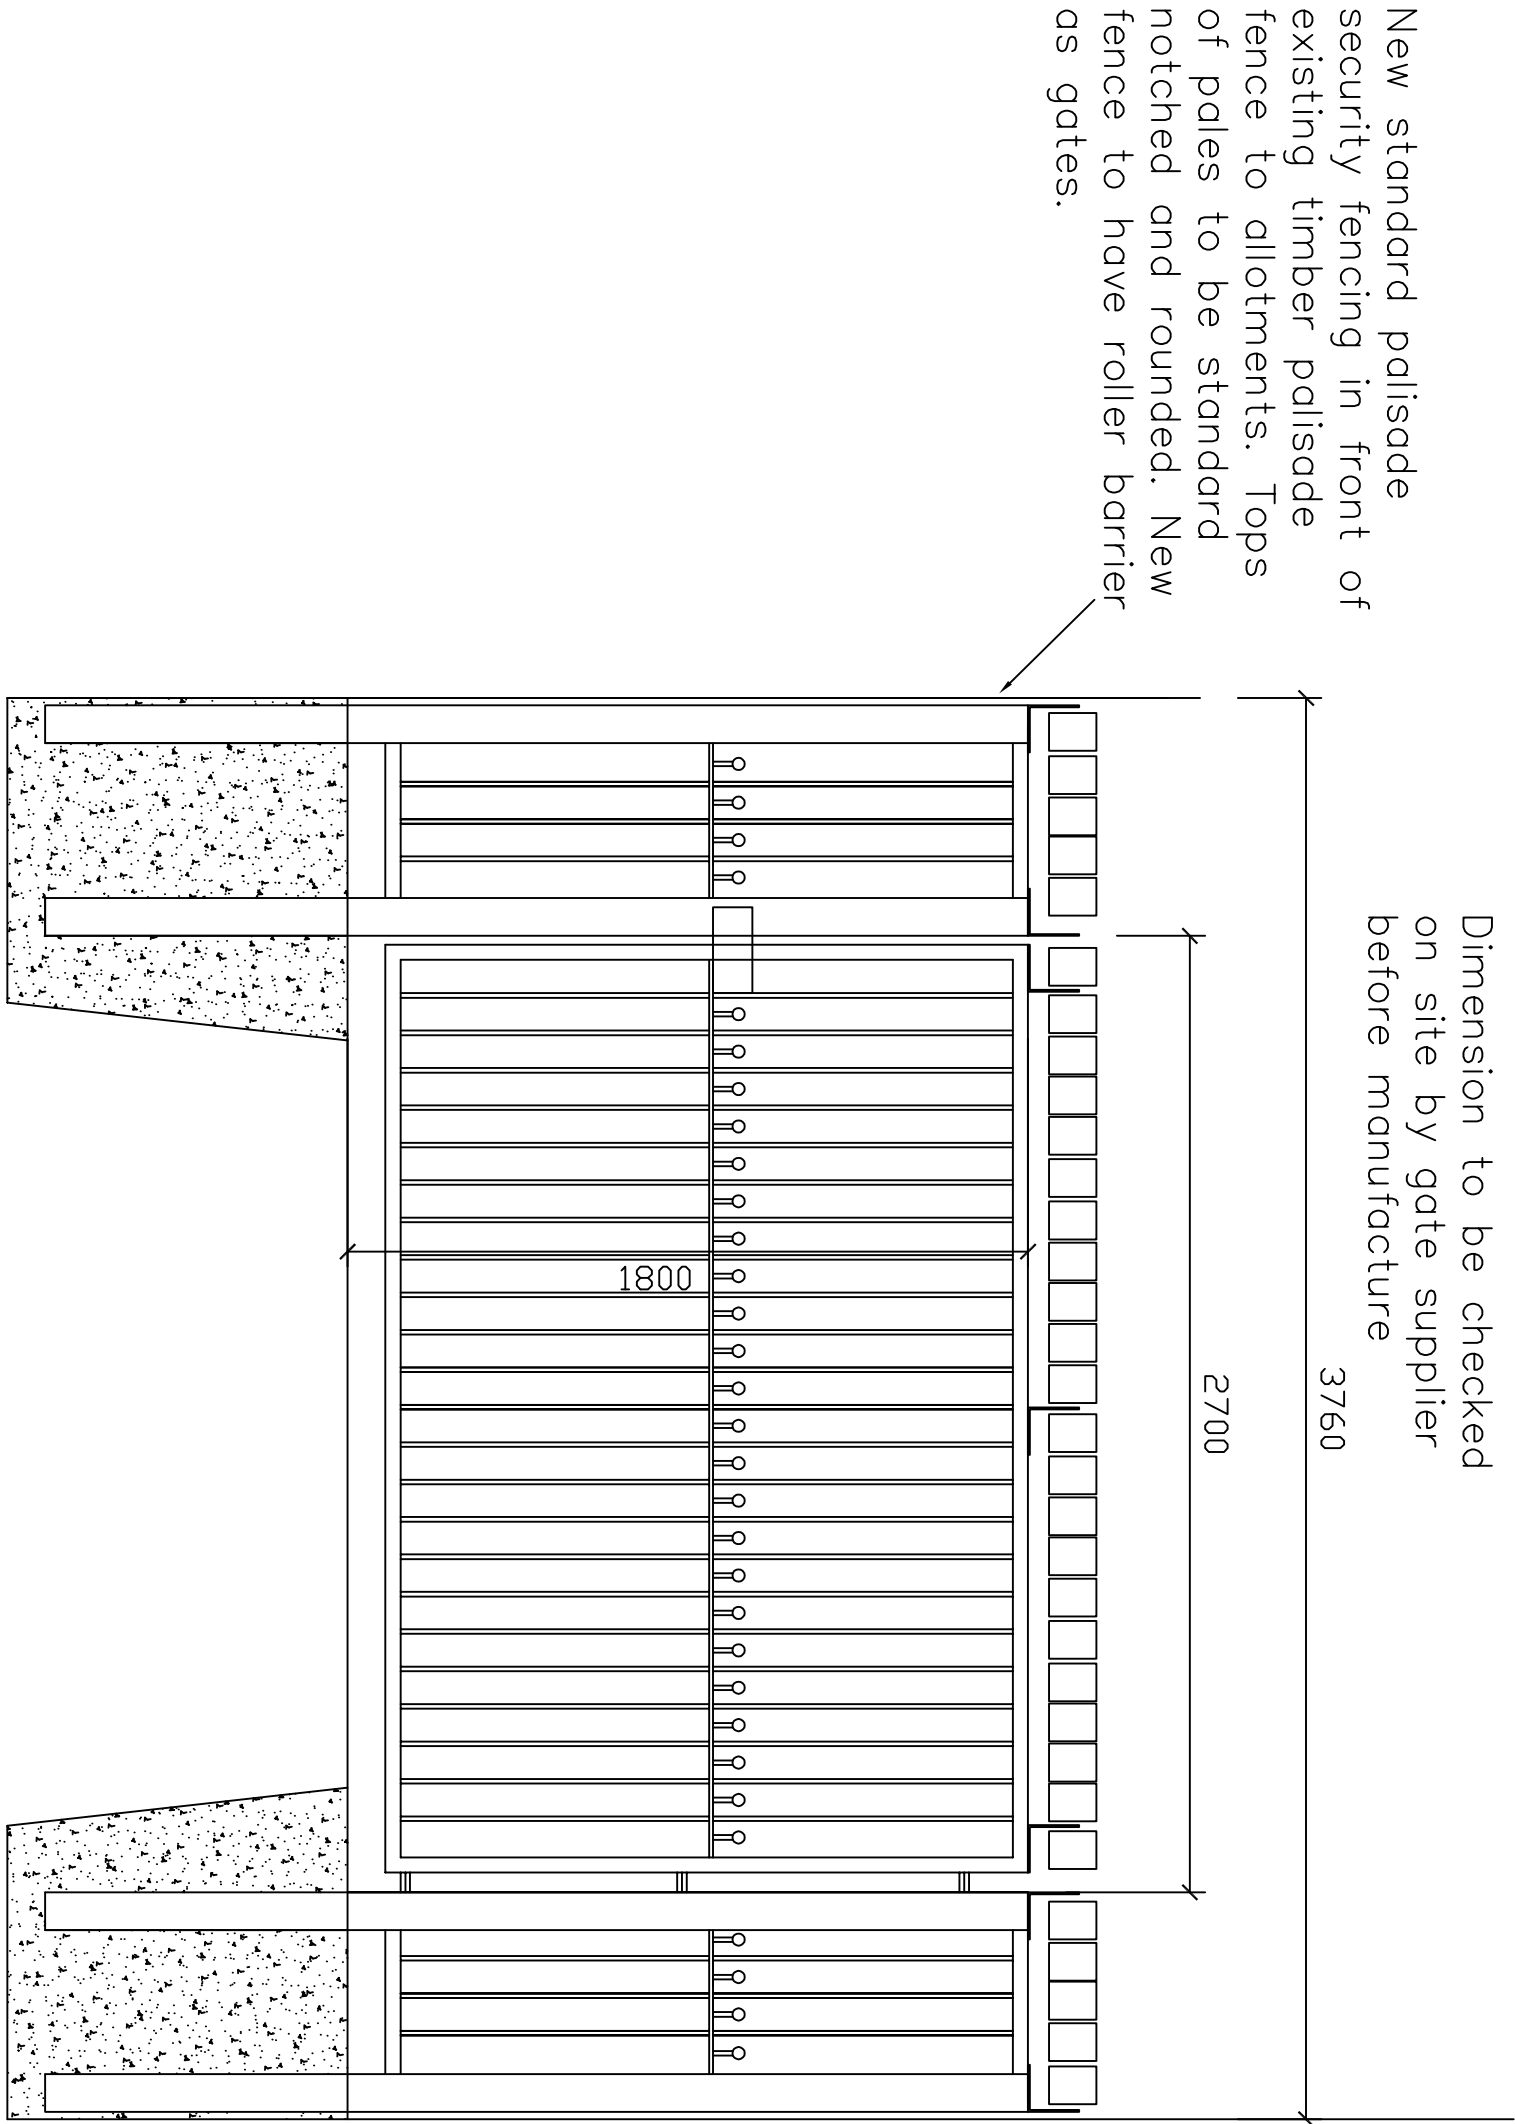

PROPOSED ELEVATION 4 AT ALLEY ON EAST STREET

New steel gates constructed using 40x40mm SHS steel with 40x10mm flat bar horizontal. 16mm round infill bars spaced at not more than 100mm c/c. Installation of the gates to incorporate 100x100mm steel posts bedded into concrete to a depth suitable to carry their weight. All ironwork to be galvanised and powder coated (black).
Care to be taken that, on completion, the gates open and close freely and all weld joints are sealed, leaving no pockets for water to collect.
Clearance between bottom rail of gates and the ground level should be no more than 100mm.
Hinges and locking/latch mechanism to manufacturers recommendations.
Locks to have keys for individual residents along Main Street and Doncaster Road.
SINGLE MASTER KEY REQUIRED FOR ALL NEW GATES ON EAST STREET/HAMILTON ROAD/BEEVOR STREET. STRATEGIC HOUSING TO CONFIRM NUMBERS REQUIRED. THESE ARE FOR EMERGENCY SERVICES ACCESS.

REV	DATE	DESCRIPTION



nps group

NPS BRANSELEY LTD

BRANSELEY
1000
STATION
ST
PO BOX 1000
STATION
ST
PO BOX 1000
STATION
ST
PO BOX 1000

PROJECT

ACCESS GATES

EAST STREET & BEEVER STREET

GOLDTHORPE

CLIENT

Strategic Housing

SUBJECT

ELEVATIONS 2 - 4

EAST STREET & BEEVER STREET

PROJECT NR

07-17-14-1-1016 03