ical Section & Side Elevation

'0

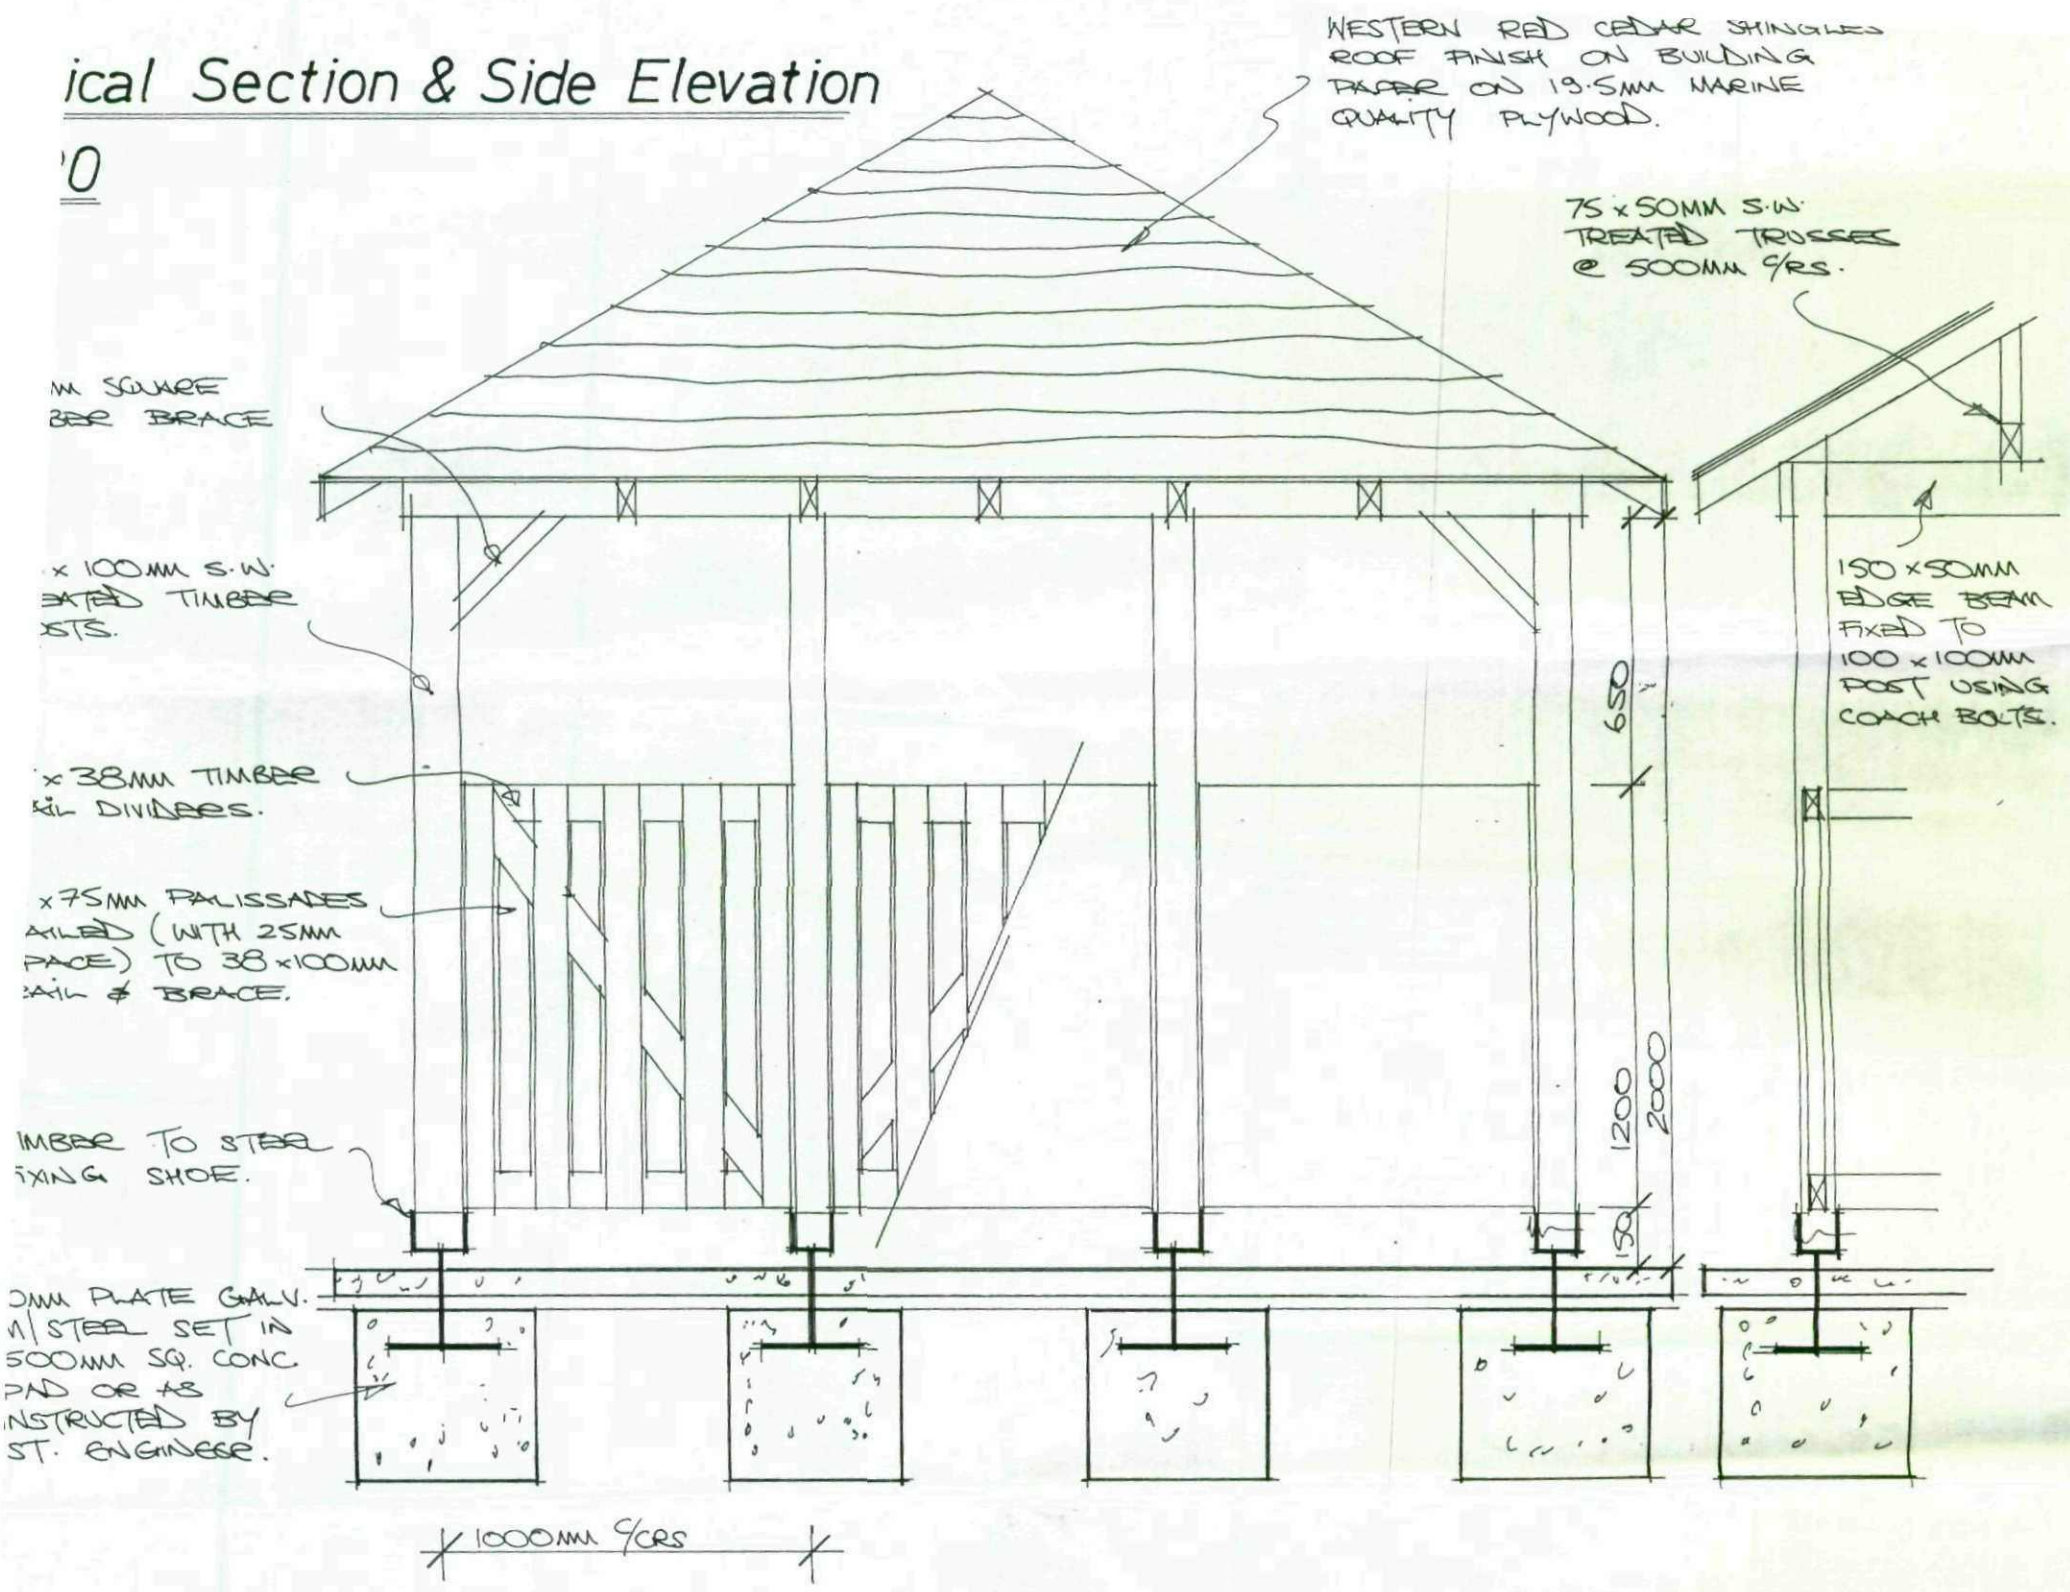

FIX 2 Nº HOOK & BAND HINGE 450MM LONG TO BOTH GATES.

GATES CONSTRUCTED FROM 38 x 100MM RAILS & BRACES WITH 19 x 75MM PALISSADES NAIL FIXED.

Layout 1:50

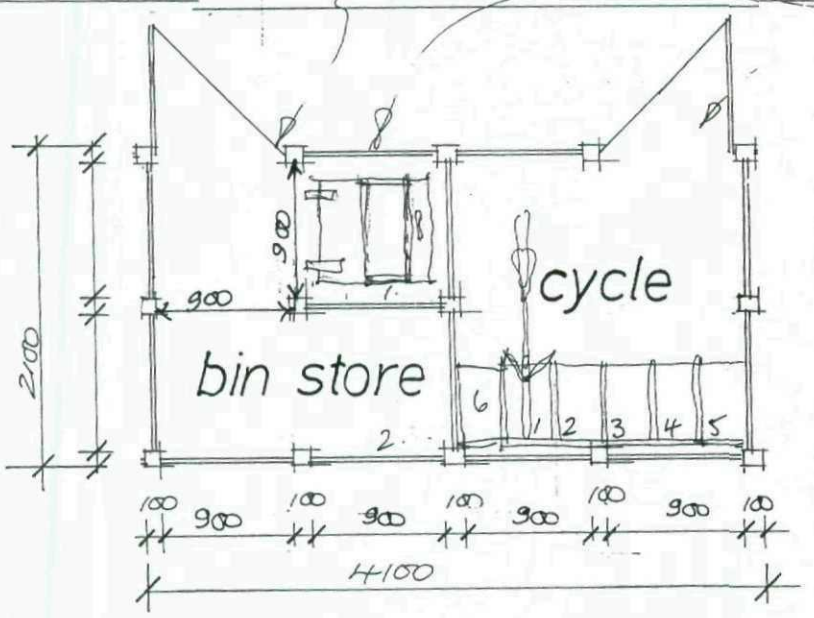

TO PROVIDE BAYS FOR 4 Nº BINS ~ SIZES BEING 340 LITRES 670 DEEP x 860 DIA - 1160 HIGH.

TO PROVIDE 2 Nº 1280MM x 520MM 4 BAY BICYCLE RACK FROM "WELCONSTRUCT": OF BIRMINGHAM TEL: 0121 - 4219020 - BOLTED DOWN INTO CONCRETE BASE AS PER MAN. INSTRUCTIONS. - REF. Nº RH61-041. HENCE PROVIDING 8 Nº BAYS.

Roof Layout 1:50

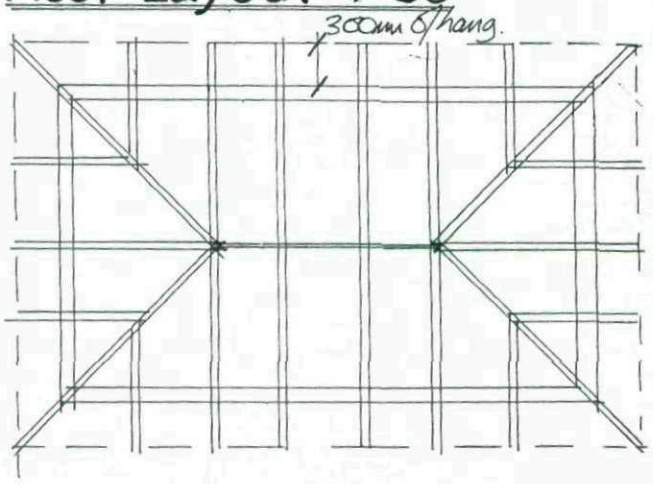

Barnsley Metropolitan Borough Council
22 AUG 2008
Corporate Mail Room

Garry Greetham Associates Ltd
Residential Design Consultant
Westwood House
18 Carr Lane
Tankersley
Barnsley S75 3BE
Tel(01226)746573

CLIENT	Sol Associates Ltd.
TITLE	Cycle / Bin Store Relating to Plots 17 to 28 inc. Land off Oakwell Ln, Barnsley.
DRAWN BY	999
SCALE	as shown
DATE	May.08
DRAWING No	646-41
REV	

Member of the Chartered Institute of Architectural Technologists

Elevations

Oakwell Lane View.

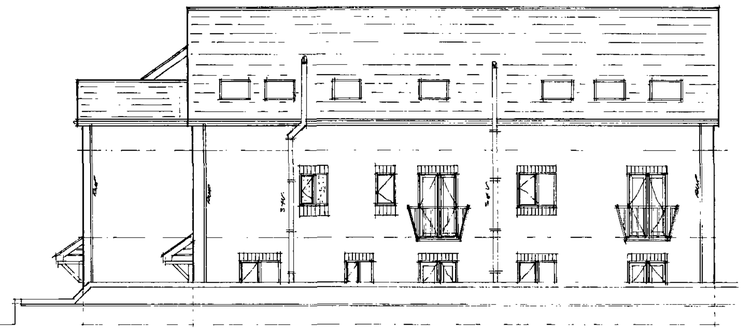

Existing Accessway View.

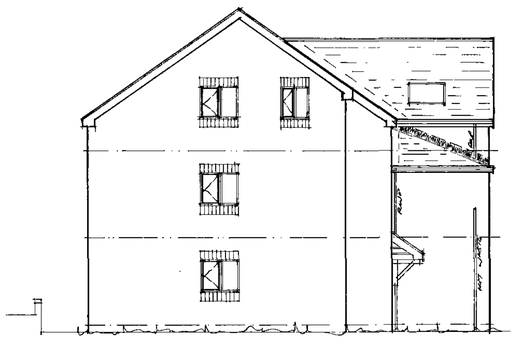

Side View.

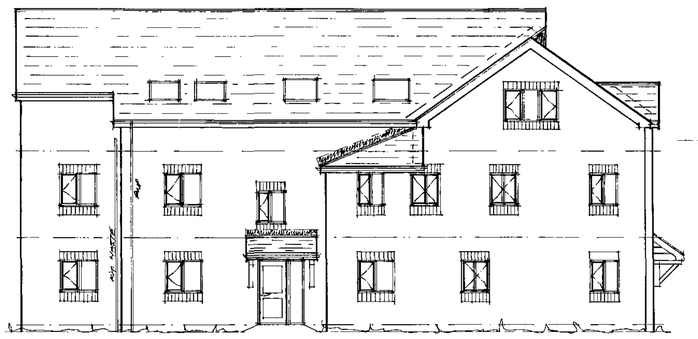

Proposed Car Park View.

Barnsley Metropolitan Borough Council
22 AUG 2008
Corporate Mail Room

Garry Greetham Associates Ltd
Residential Design Consultant
Westwood House
18 Carr Lane
Tankersley
Barnsley S75 3BE
Tel(01226)746573

PROJECT	Apartment Block
CLIENT	Sol Associates Ltd
TITLE	Elevations & Layouts
ADDRESS	Plots 17-24 inc. Land off Oakwell Lane, Barnsley.
DRAWN BY	SGS
SCALE	1:100:1:50 DATE Aug.08
DRAWING No	646-33 REV A

Member of the Chartered Institute of Architectural Technologists

Rev	Notes	Date
A	Re-Drawn	08-08

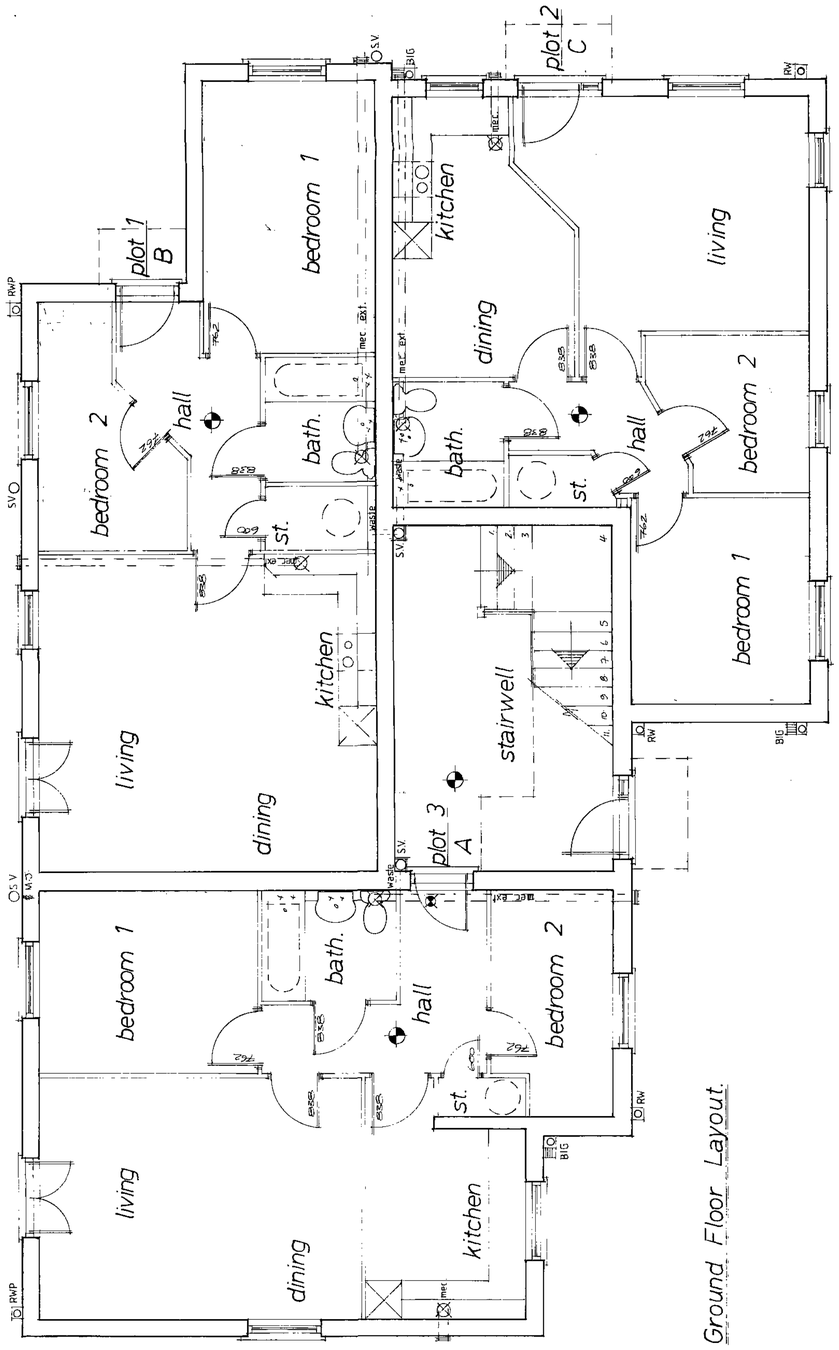

Ground Floor Layout.

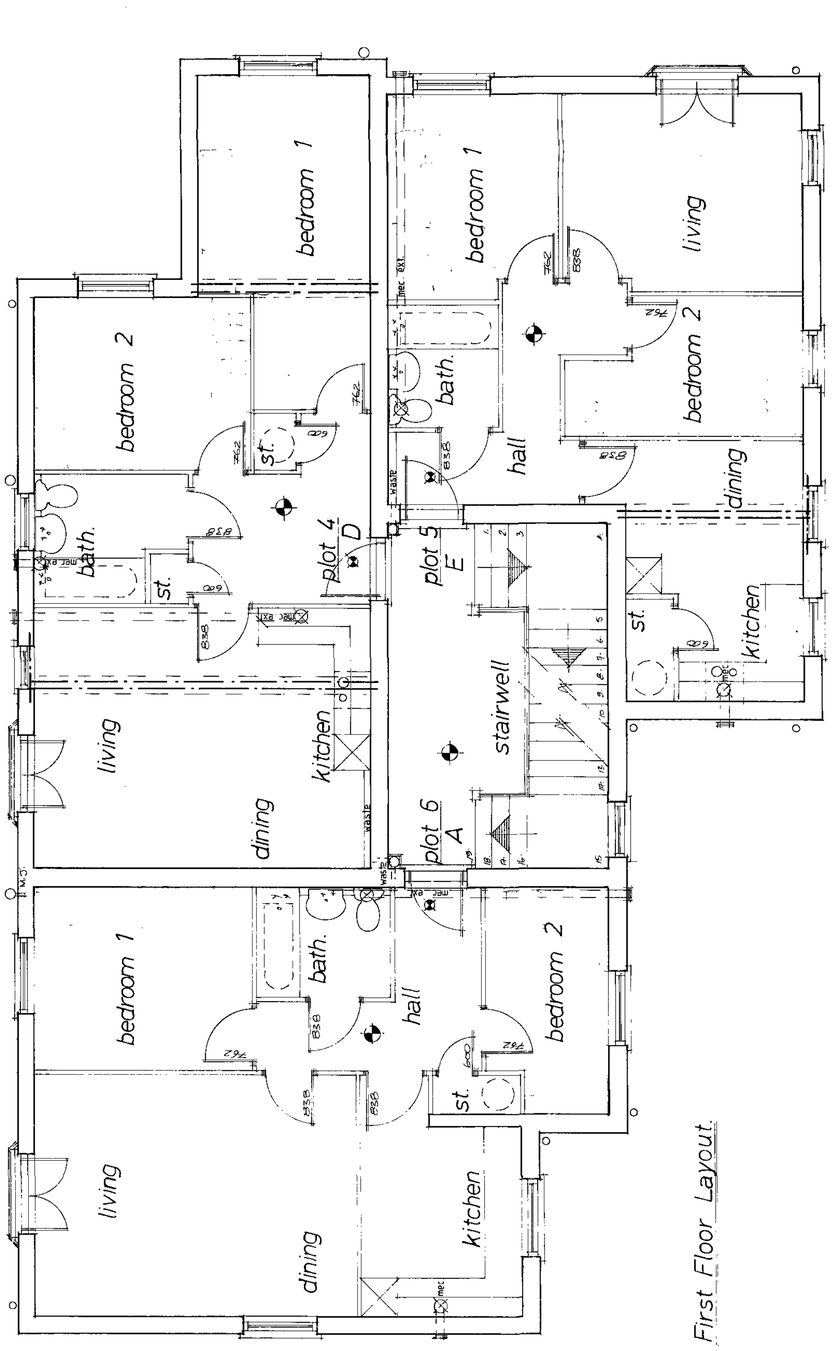

First Floor Layout.

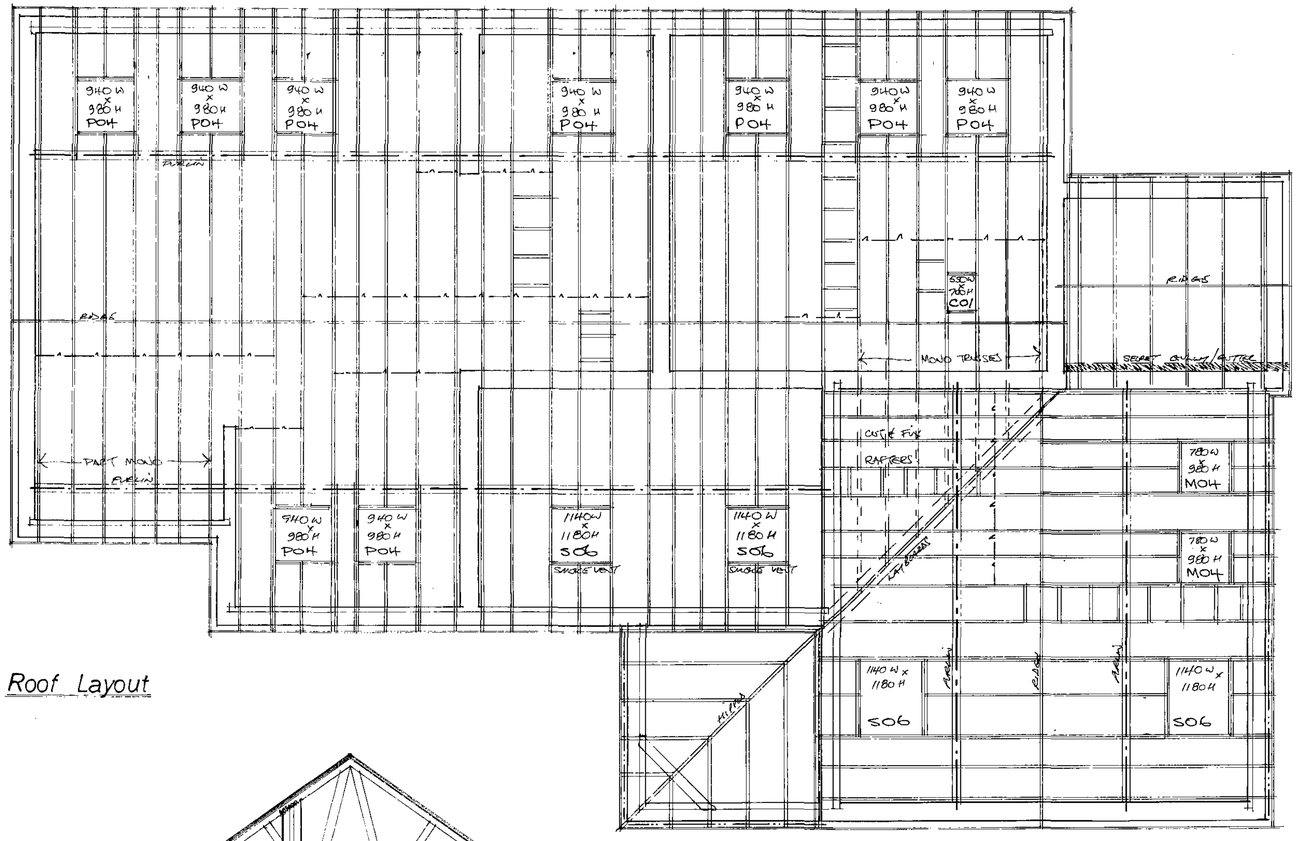

Roof Layout

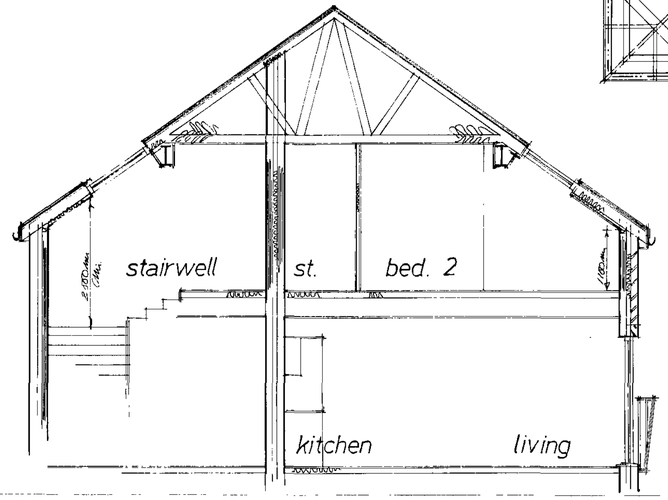

Typical Sections

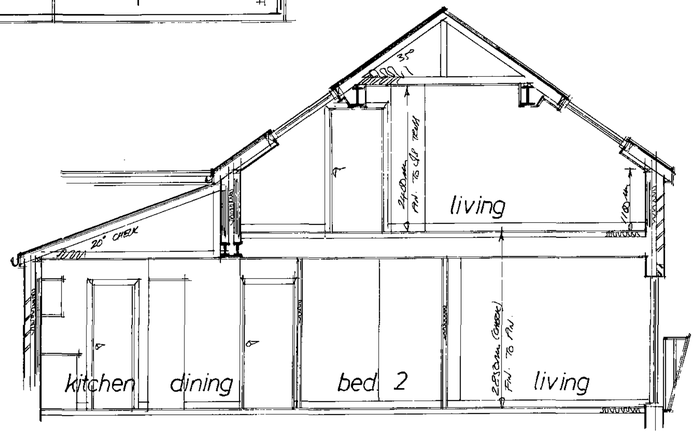

Barnsley Metropolitan Borough Council
22 AUG 2008
Corporate Mail Room

Rev	Notes	Date

Garry Greetham Associates Ltd
Residential Design Consultant
Westwood House
18 Carr Lane
Tankersley
Barnsley S75 3BE
Tel(01226)746573

PROJECT	Apartment Block
CLIENT	Sol Associates Ltd
TITLE	Roof Layout / Sections
ADDRESS	Plots 17-24 Inc. Land off Oakwell Lane, Barnsley.
DRAWN BY	GGA
SCALE	1:50
DATE	Aug.08
DRAWING No	646-35
REV	

Member of the Chartered Institute of Architectural Technologists

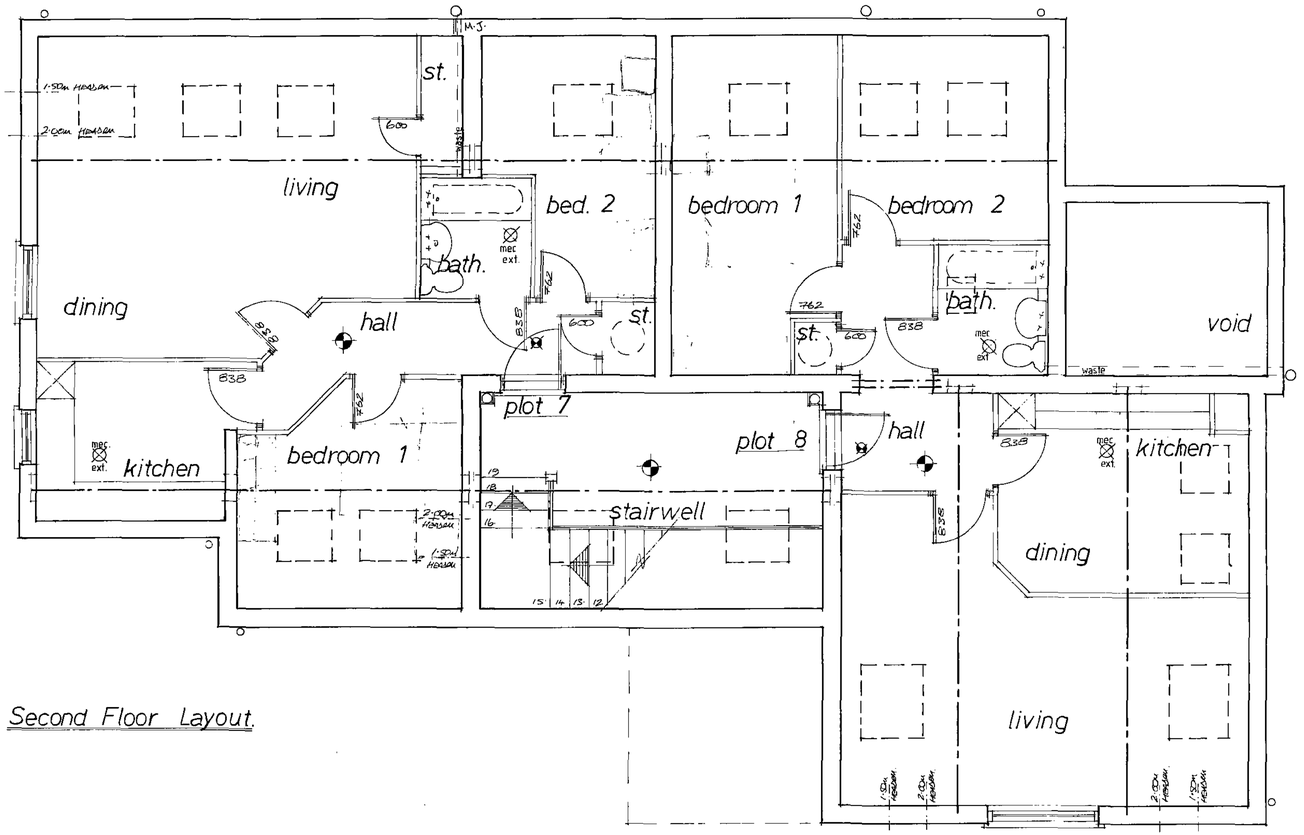

Second Floor Layout.

Barnsley Metropolitan Borough Council
22 AUG 2008
Corporate Mail Room

Rev	Notes	Date

Garry Greetham Associates Ltd
Residential Design Consultant
Westwood House
18 Carr Lane
Tankersley
Barnsley S75 3BE
Tel:(01226)746573

PROJECT	Apartment Block
CLIENT	Sol Associates Ltd
TITLE	Second Floor Layout
ADDRESS	Plots 23 & 24, Land off Oakwell Lane, Barnsley.
DRAWN BY	GGA
SCALE	1:50
DATE	Aug.08
DRAWING No	646-34
REV	

Member of the Chartered Institute of Architectural Technologists

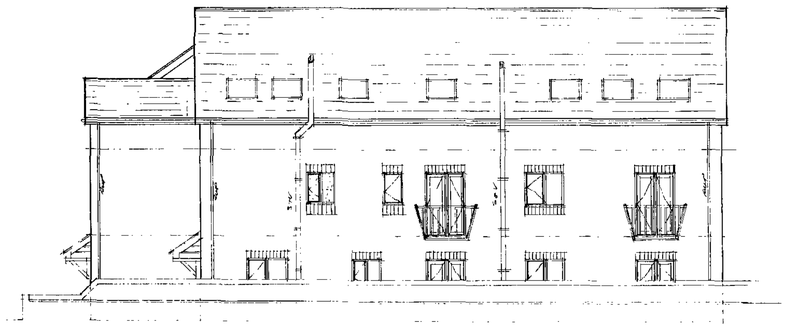

Existing Accessway View

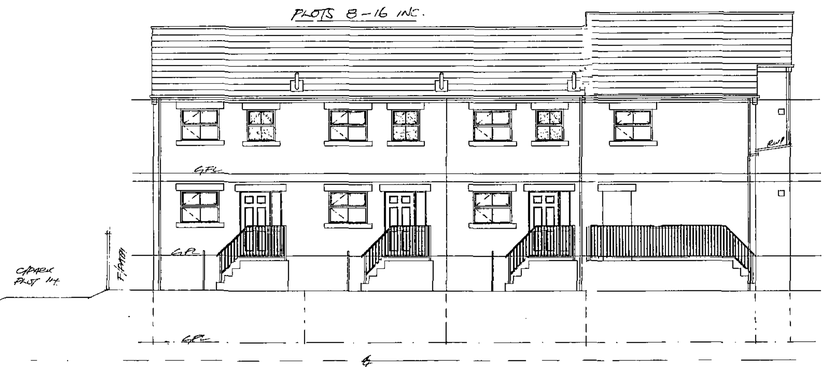

Rev	Notes	Date
A	22/8/09	21/10/08

Garry Greetham Associates Ltd
Residential Design Consultant
Westwood House
18 Carr Lane
Tankersley
Barnsley S75 3BE
Tel(01226)746573

PROJECT Residential Development
CLIENT Sol Associates Ltd.
TITLE Typical Site Cross Sections
ADDRESS Land off Oakwell Lane, off Doncaster Road, Barnsley.
SCALE @ A3 1:100 DATE NOV.08
DRAWING No 648-40 REV. A

Barnsley Metropolitan Borough Council
22 AUG 2009

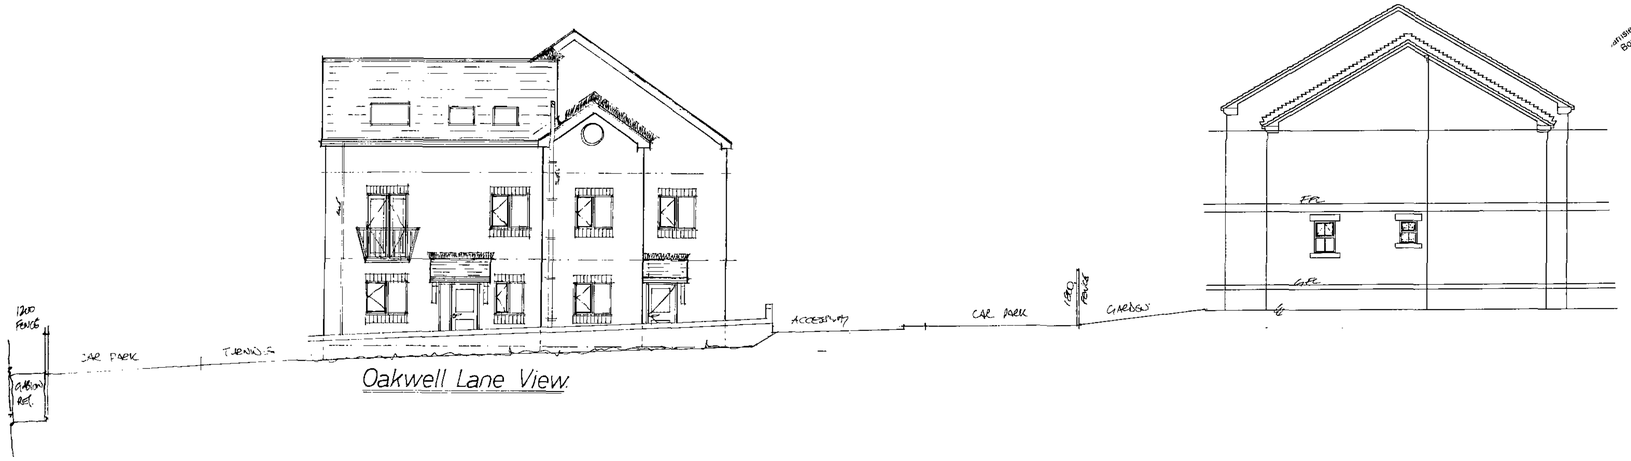

Oakwell Lane View

For exact positions of all footpaths, fences, external steps, levels etc please refer to External Works Layout

Site Layout - Scale 1/200

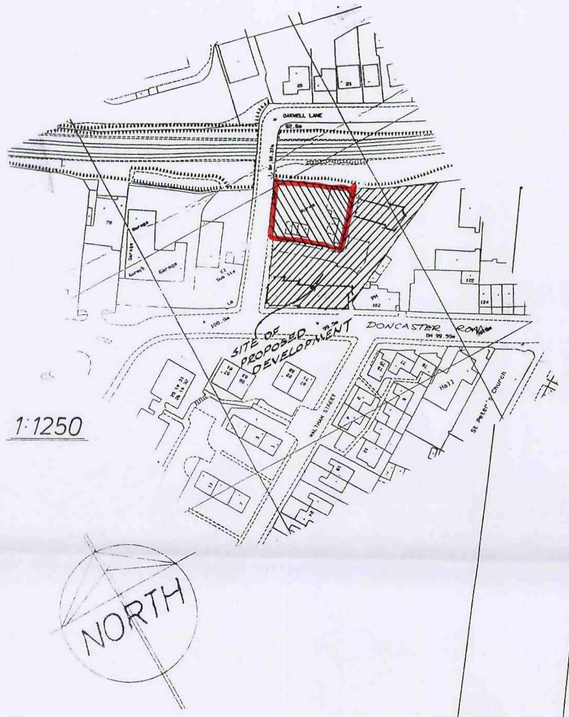

Privatly negotiated easment connection to existing manhole, benching to be adjusted to satisfaction of YW inspector. Section 106 application to Yorkshire Water by developer.

Junction connection to public sewer using pre formed junction and band seal couplings. Section 106 application to Yorkshire Water by developer.

Rev	Notes	Date
F	PLOTS 17-24 ADDED	08-08
E	PLOTS 1-11 INC. AMT.	07-08
D	PLOTS 17-28 ADDED.	05/08
C	PLOTS 17-20 OMITTED	JN 08
B	PLOTS 17-20 ADDED/REVISED	03-08
A	14-16 RE-ARRANGED & PLOTS 17-21 ADDED	12-07

Barnsley Metropolitan Borough Council
22 AUG 2008
Corporate Mail Room

Garry Greetham Associates Ltd
Residential Design Consultant
Westwood House
18 Carr Lane
Tankersley
Barnsley S75 3BE
Tel(01226)746573

PROJECT	Residential Development
CLIENT	Sol Associates Ltd.
TITLE	Site & Location Layouts
ADDRESS	Land at Doncaster Road and Oakwell Lane, Barnsley.
DRAWN BY	GGG
SCALE	1:200;1:1250 DATE Oct.07
DRAWING No	646-01 REV

Member of the Chartered Institute of Architectural Technologists