
PROPOSED NEW ROAD CONSTRUCTION


SCALE 1:50

ASSUMED CBR %	ROAD THICKNESS
1	600mm
2	450mm
3	300mm

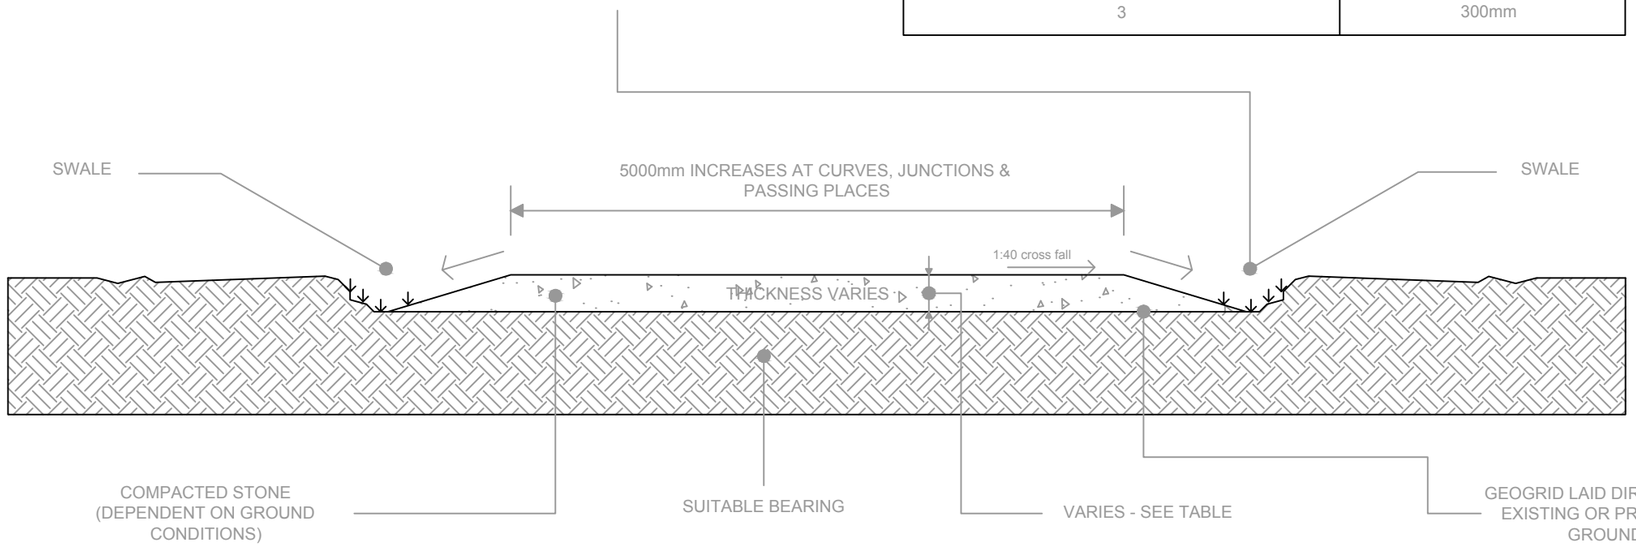

CABLE TRENCH DETAIL

SCALE 1:50

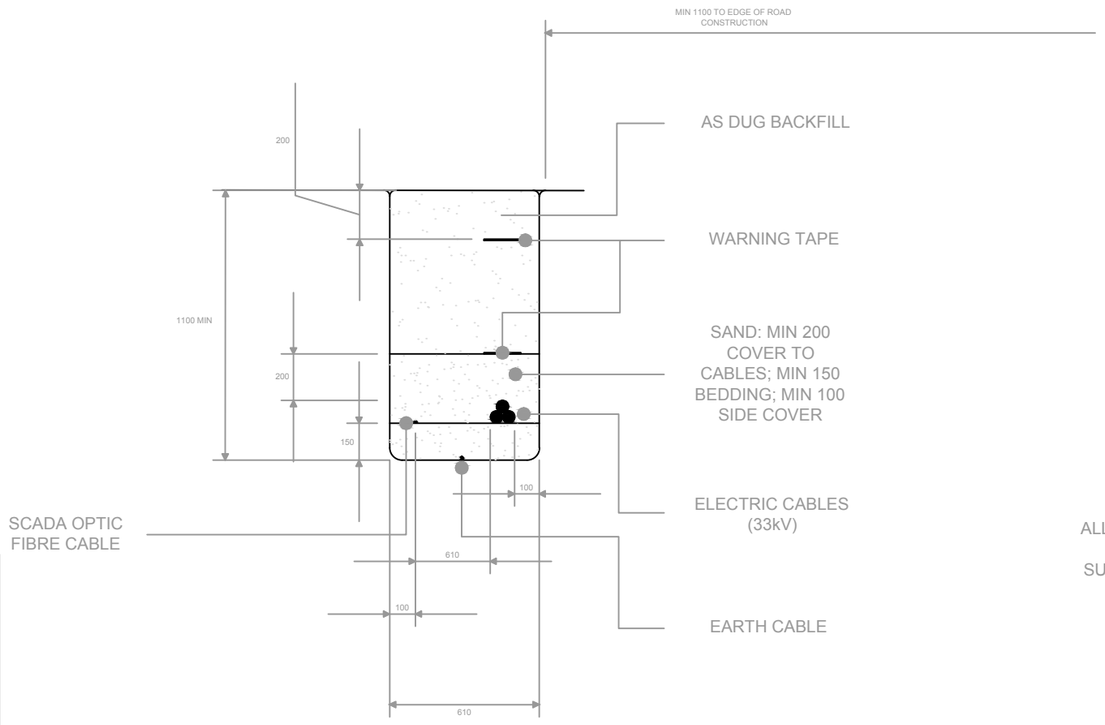

NOTE:
SILT MANAGEMENT TO BE ADOPTED IF REQUIRED TO TREAT SURFACE WATER RUN-OFF FROM ROADS DURING CONSTRUCTION TO PREVENT POLLUTION OF WATER COURSES: FILTERS IN DITCHES OR STILLING LAGOONS AS REQUIRED.

NOTE:
ALL CABLES IN DUCTS WITH CONCRETE BED AND SURROUND UNDER ROADS

ecus ENVIRONMENTAL CONSULTANTS

Lantanier Ltd

Hargate Hill Wind Turbine

Road Section and Trench

Brook Holt ■ Blackburn Road ■ Sheffield ■ S61 2DW
■tel: 0114 266 9292 ■ www.ecusltd.co.uk