KEY PLAN

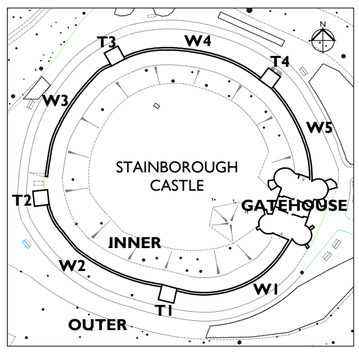

BAT MITIGATION STRATEGY

1. Crevices in stonework to be checked for signs of bats and roosting crevices prior to repointing. Any existing bat roosts to be retained and other suitable roost locations suitable for hibernation to be directed by Architect.
2. Repointing of deep crevices should not be carried out during the winter months and deep crevices to be checked as work proceeds.
3. Any remedial timber treatment should be carried out using chemicals listed on English Nature Safe List.
4. Pre-treated timbers (tanalised and CCA etc.) should be dry and brushed to remove any crystalline residue before use.

KEY

- Re-bed existing stone
- Replacement stone
- Re-point square faced stone/rubble stone walling
- Deep pointing/consolidation of rubble stone
- Re-bed top 2no courses of square faced stone
- Pinning to delaminated stone face
- Render repair
- Mortar packing to cavernously eroded stone
- Remove woody shrubs

GATEHOUSE TOWER GT1

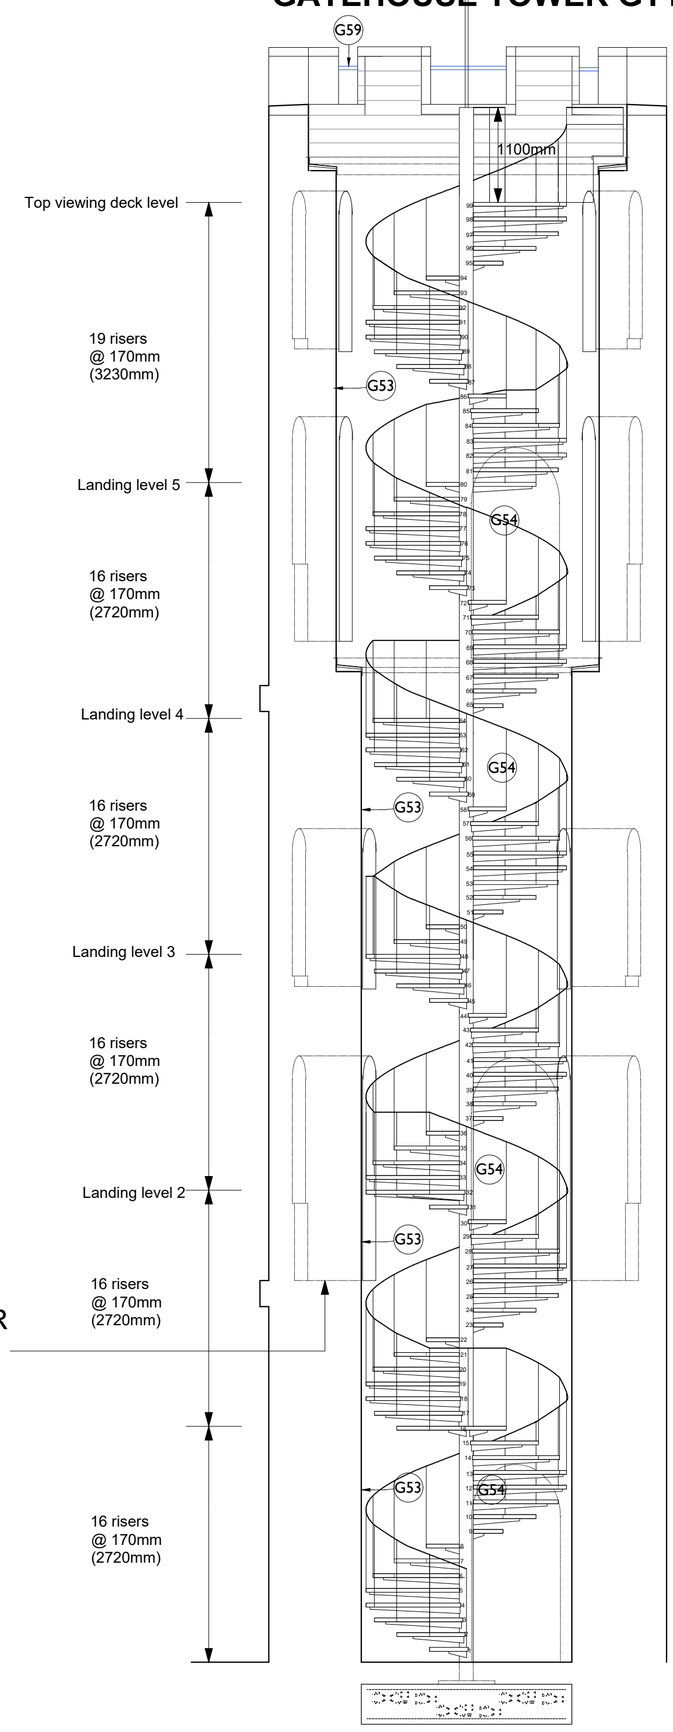

UPPER DOOR TO TOWER

INSIDE VIEW OF TOWER FIRST FLOOR WINDOW

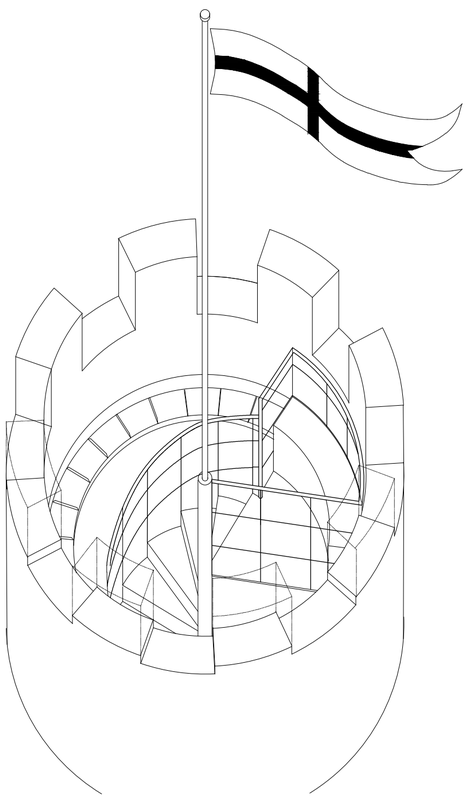

AXONOMETRIC VIEW OF TOP VIEWING DECK

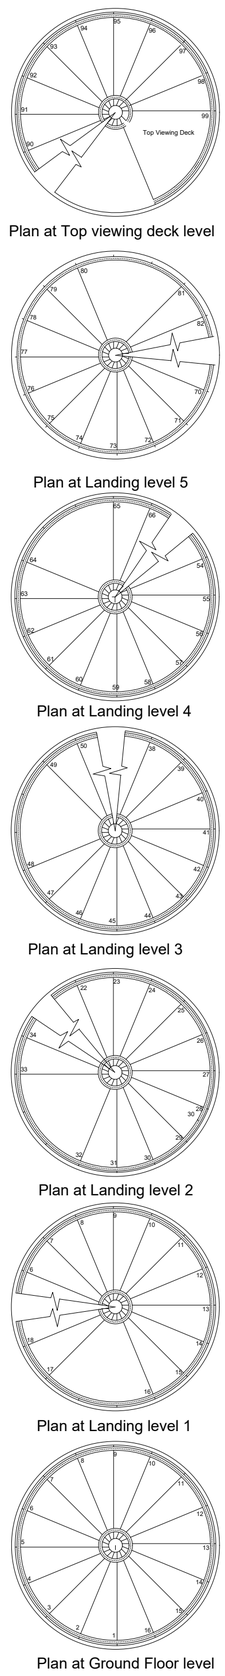

STAIR PLAN LAYOUT 1:50

CAPPING DETAIL TO INTERNAL SHELVES 1:5

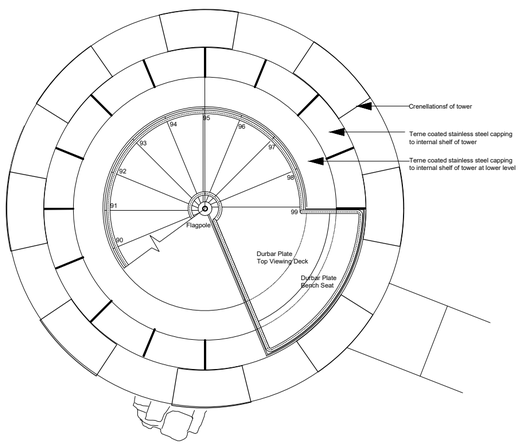

SECTION THROUGH TOWER 1:50

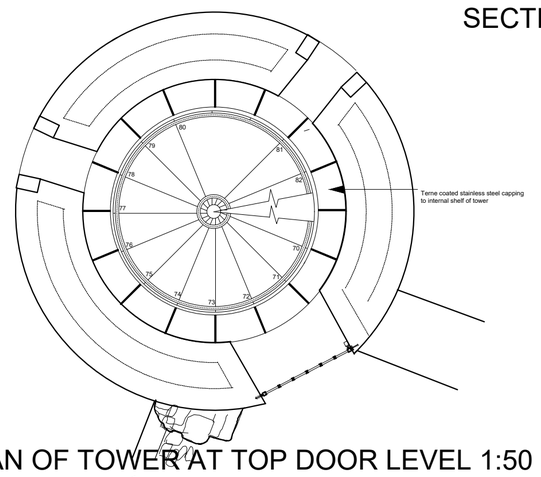

PLAN OF TOWER AT VIEWING DECK 1:50

PLAN OF TOWER AT TOP DOOR LEVEL 1:50

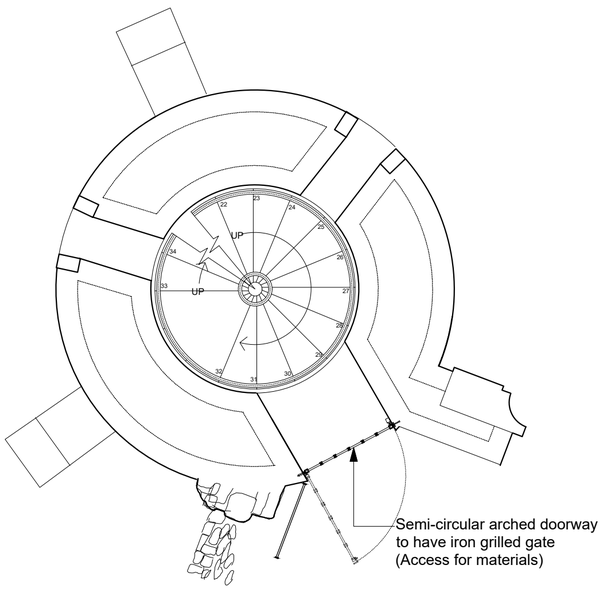

PLAN OF TOWER AT FIRST FLOOR DOOR LEVEL 1:50

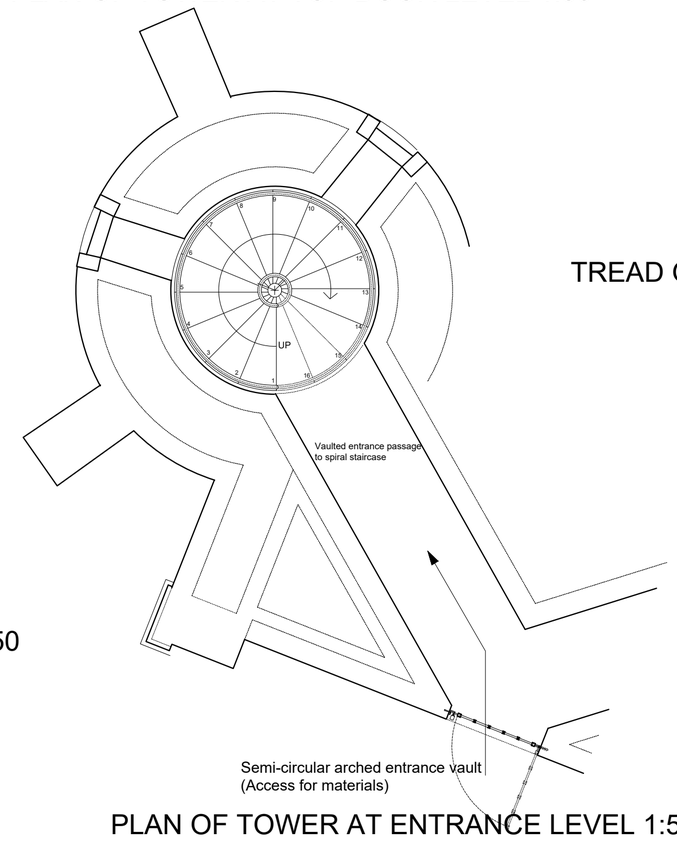

PLAN OF TOWER AT ENTRANCE LEVEL 1:50

TREAD GEOMETRY 1:10

0 500mm 1 m 2 m 3 m 4 m 5 m

Scale 1:50

Notes:

Drawings are based on survey data and may not accurately represent what is physically present.

Do not scale from this drawing. All dimensions are to be verified on site before proceeding with the work.

All dimensions are in millimeters unless noted otherwise.

Purcell shall be notified in writing of any discrepancies.

ISSUE	DATE	DRAWN	CHECKED	DESCRIPTION
Current	11-10-19	EH	SS	

CLIENT	National Trust	**DRAWING TITLE**	Gatehouse
PROJECT	Wentworth Castle and Stainborough Park 2019	**SIZE & SCALE**	A1P
	240169-PUR-ZZ-00-DR-A-2009	**DRAWING STATUS**	S2 - For Information

JOB NUMBER 240169

DRAWING NO.

REVISION P01

PURCELL

29 Marygate, York, YO30 7WH

© PURCELL 2019. PURCELL ® IS THE TRADING NAME OF PURCELL ARCHITECTURE LTD.