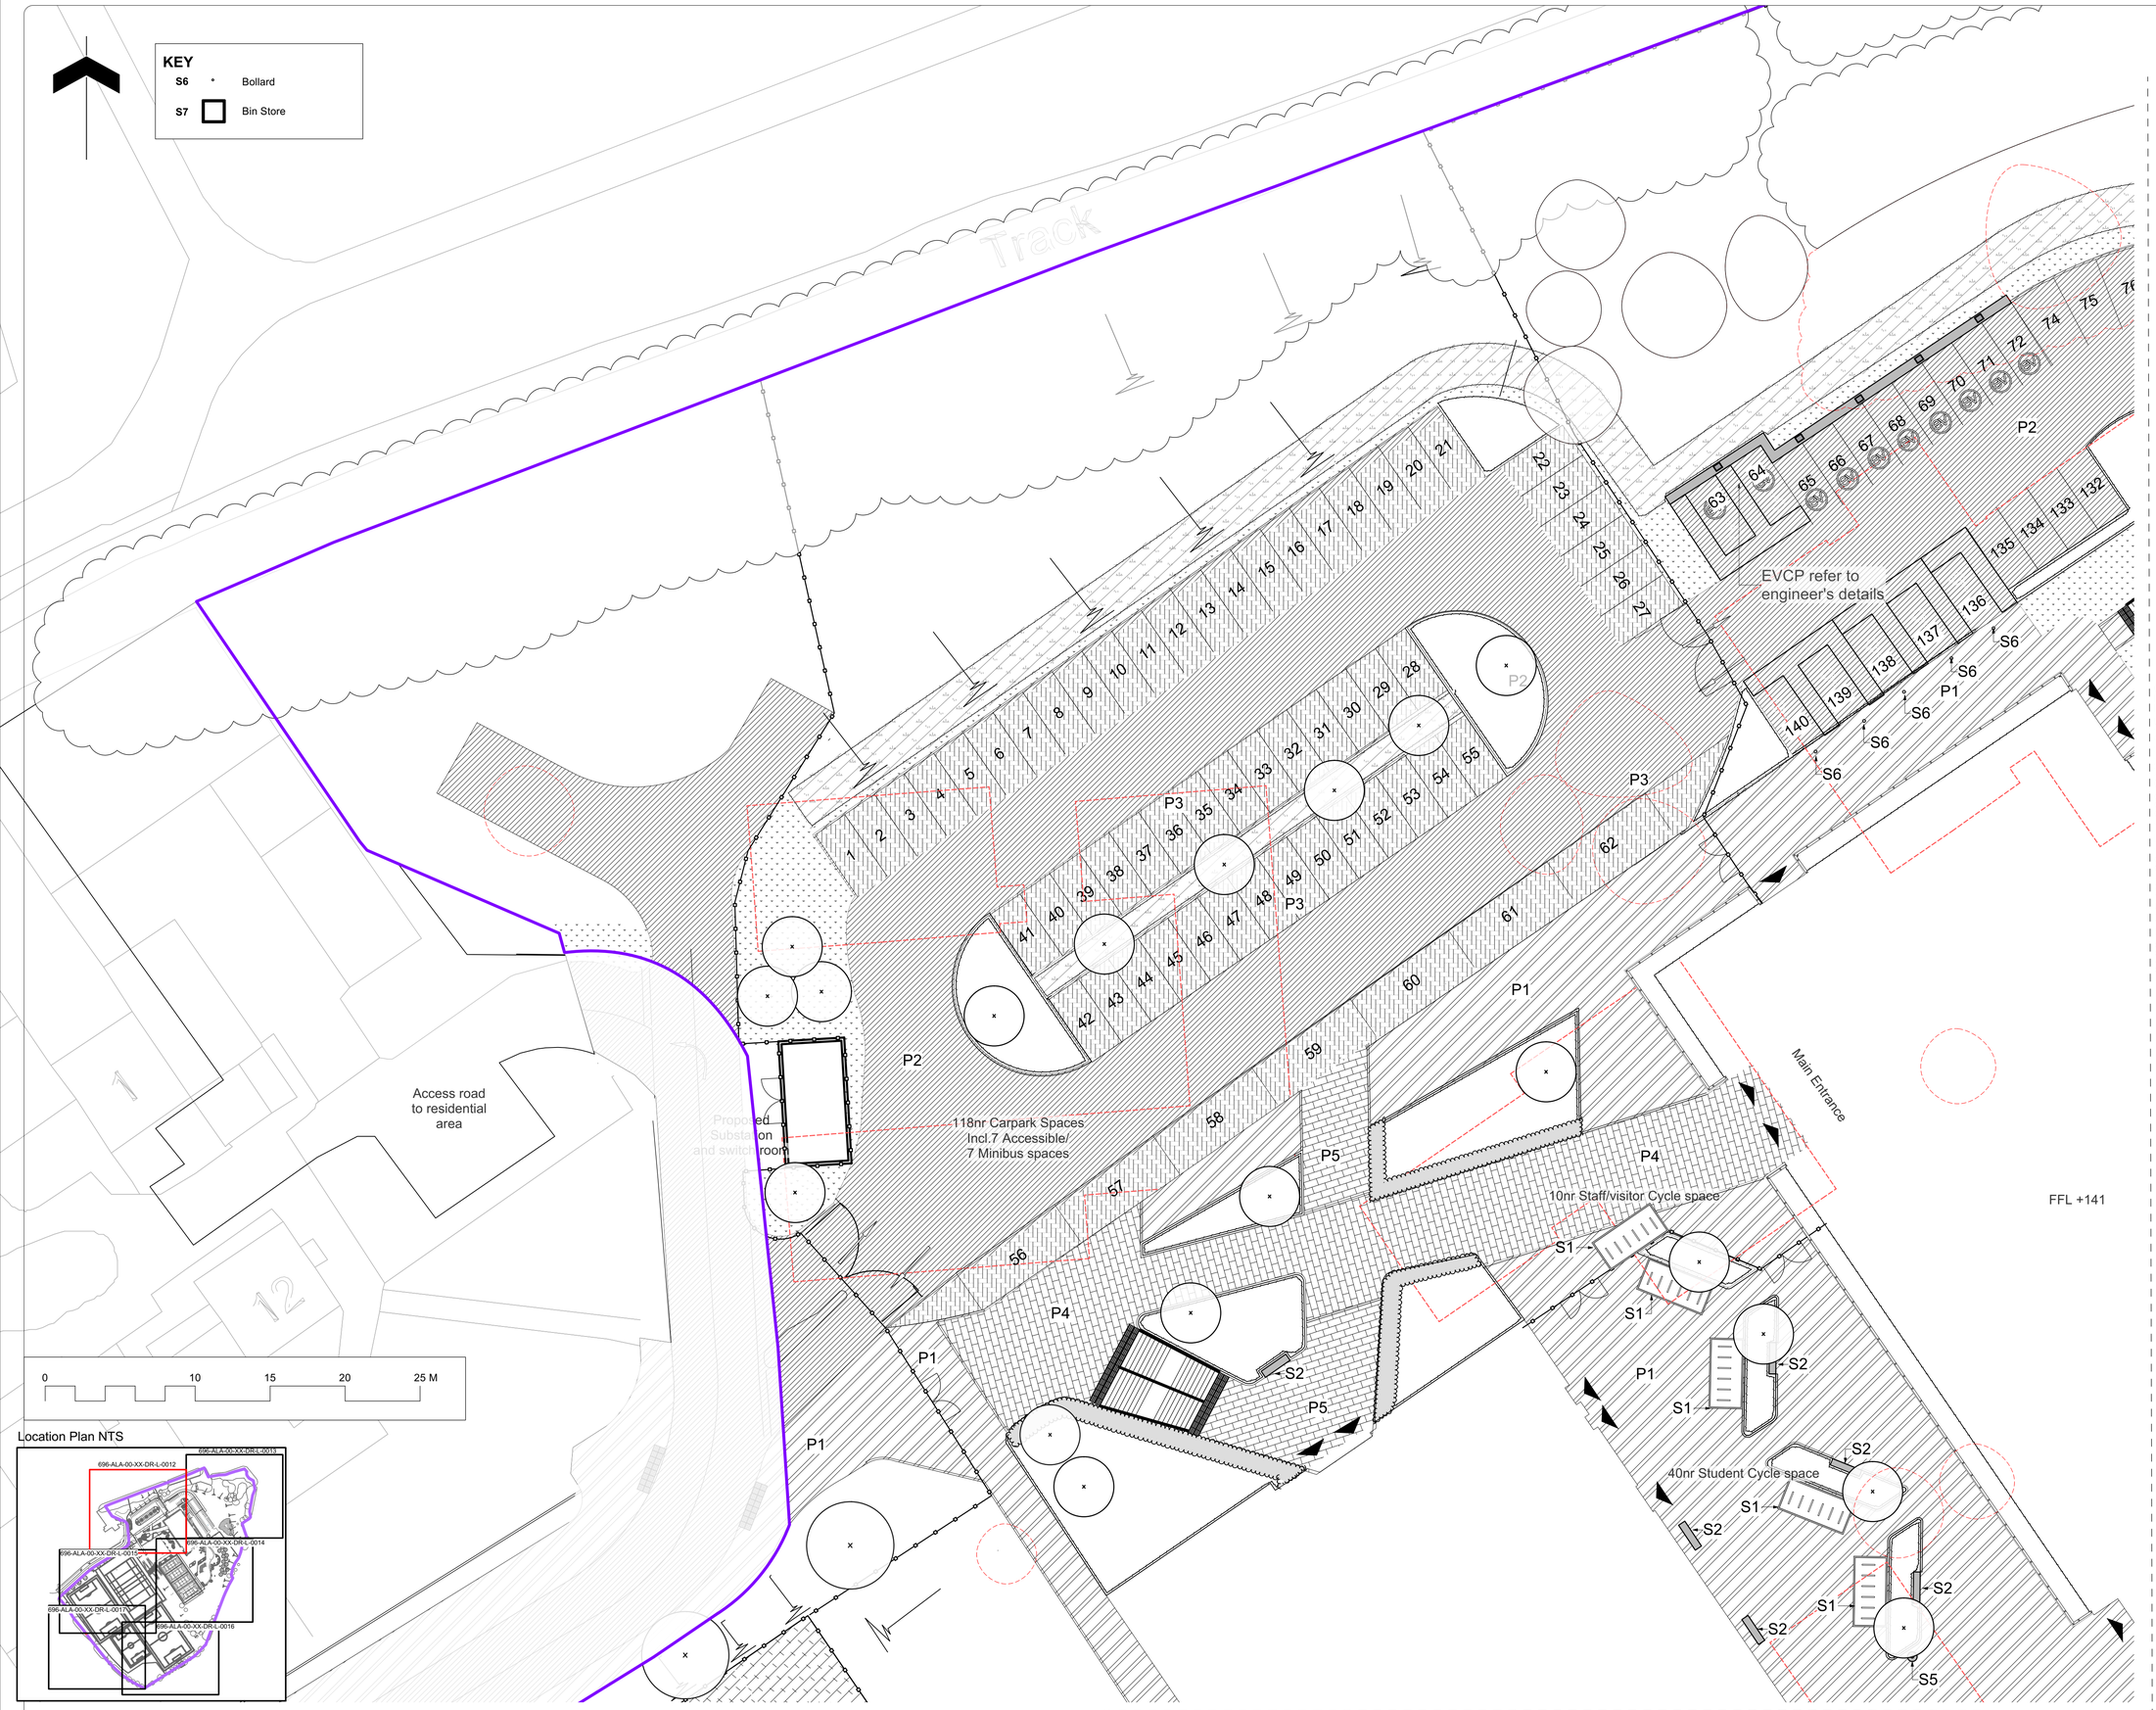


Location Plan NTS

Note
Do not scale for the purposes of setting out and construction

KEY

- Contract Boundary
- Indicative design only, to be delivered by others
- Existing Tree
- Existing Tree To Be Removed
- Existing Building To Be Removed
- Proposed Building

Planting

- Proposed Tree
- Grass Seed
- Meadow Swale Planting 3m width
- Proposed Pond Refer to Engineers details
- Planting
- Planting Hedge

Paving

- P1 Pedestrain Macadam Paving
- P2 Vehicular Macadam Paving
- P3 Drop off/pick up vehicular Parking Paving
- P4 Herringbone Block Paving Colour: Bracken
- P5 Herringbone Block Paving Colour: Slate
- P6 Resin Bound Gravel
- P7 Synthetic Turf Pitch
- P8 MUGA

Fencing and Structures

- Proposed Timber Knee Rail
- Proposed Fencing
- Proposed Gate
- Proposed Steps

Furniture

- EV Proposed Electrical Vehicle charging point
- S1 Cycle Shelter
- S2 Proposed Bench
- S3 Picnic bench seating
- S4 Door Protection hoop
- S5 External Litter bin

ID	RISK	MITIGATION	DATE MITIGATED

RESIDUAL PROJECT RISKS

DATE	REV.	DESCRIPTION OF REVISION	DRAWN BY	APPROVED BY
23/01/2023	P05	PROW Omited from all drawings, changes made accordingly	PH	LA
05/12/2022	P04	Carpark updated- drop off spaces increased to 62	PH	LA
16/03/2022	P03	Issued for Final CP's	PH	

REVISIONS

STATUS
S2 - *Final CP's*

ares LANDSCAPE ARCHITECTS
Ares Landscape Architects LTD
Gatecrasher,
51 Eyre Lane
Sheffield
S1 4RB
t: 0114 276 2000
e: hello@aresdesign.co.uk
w: ares.eu.com

CLIENT :
BOWMER + KIRKLAND

PROJECT TITLE :
TRINITY ACADEMY ST EDWARDS BARNSLEY

DRAWING TITLE :
Detailed Landscape GA 1 of 6

DRAWING SCALE :	DRAWN BY :	DRAWN DATE :
1:200	PH	17/09/2021
PAPER SIZE :	APPROVED BY :	ALA PROJECT CODE:
A1	RA	ALA696

DRAWING NUMBER : **FS0954-ALA-XX--ZZ-DR-L-0012S2** STATUS : REVISION : **P05**