
DIMENSIONS IN mm - DO NOT SCALE FROM DRAWING - REFER TO ANNOTATION

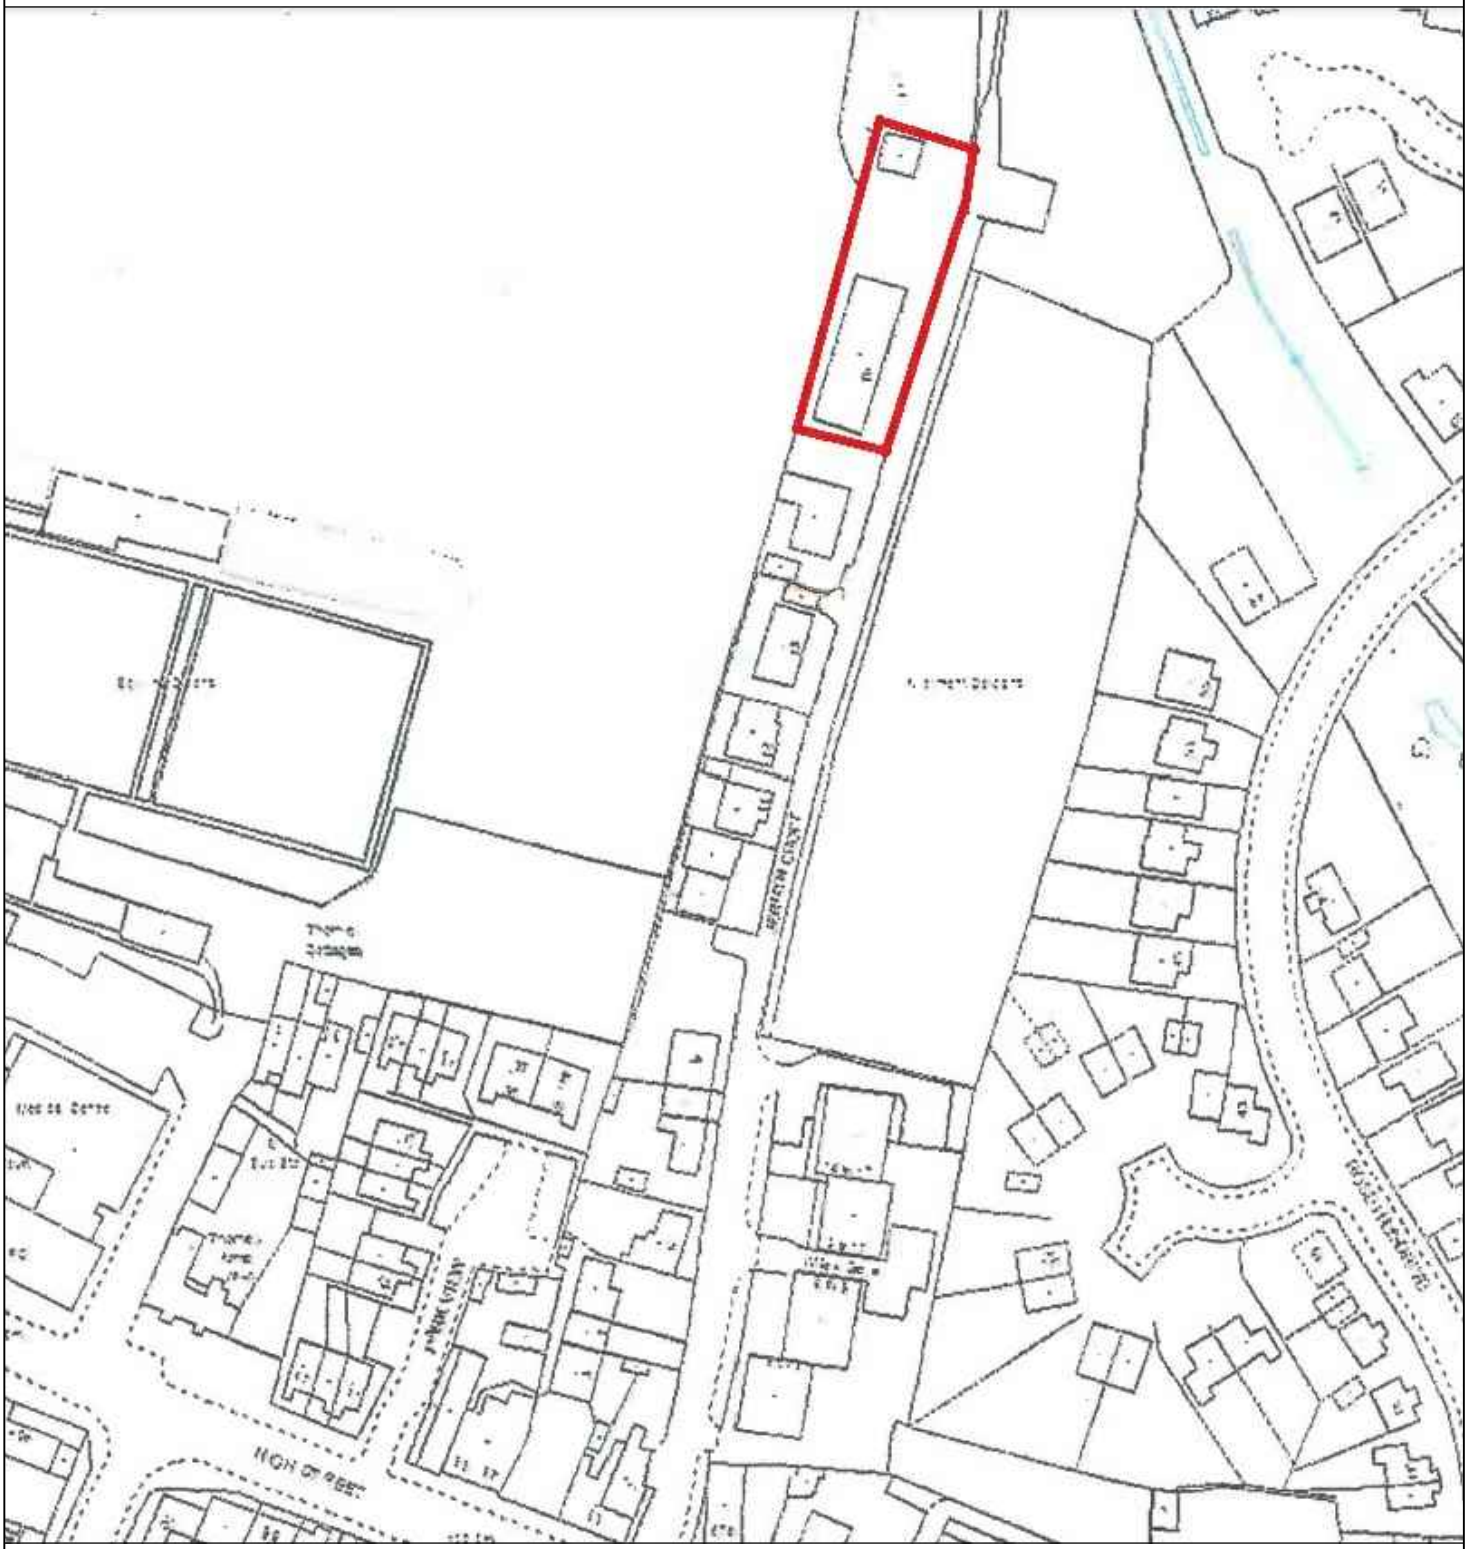

ProMan Consultancy Ltd.
637 DENBY DALE ROAD
CLADER GROVE
WAKEFIELD
WF4 3DL

Tel: 01924 279307
Mobile: 07985 043318

PROJECT MANAGEMENT & ARCHITECTURAL SERVICES
Web: www.promanconsultancy.co.uk EMAIL: info@promanconsultancy.co.uk

Project:
15 Jermyn Croft,
Dodworth,
S75 3LR

Drawing Title:
Location Plan

N
W E
S

Project No.	*Drawing No.*	*Revision:*	*Drawn:*	*Date:*	*Scale:*
1478	1478-10	-	DK	Jan 23	1:1250@A4