
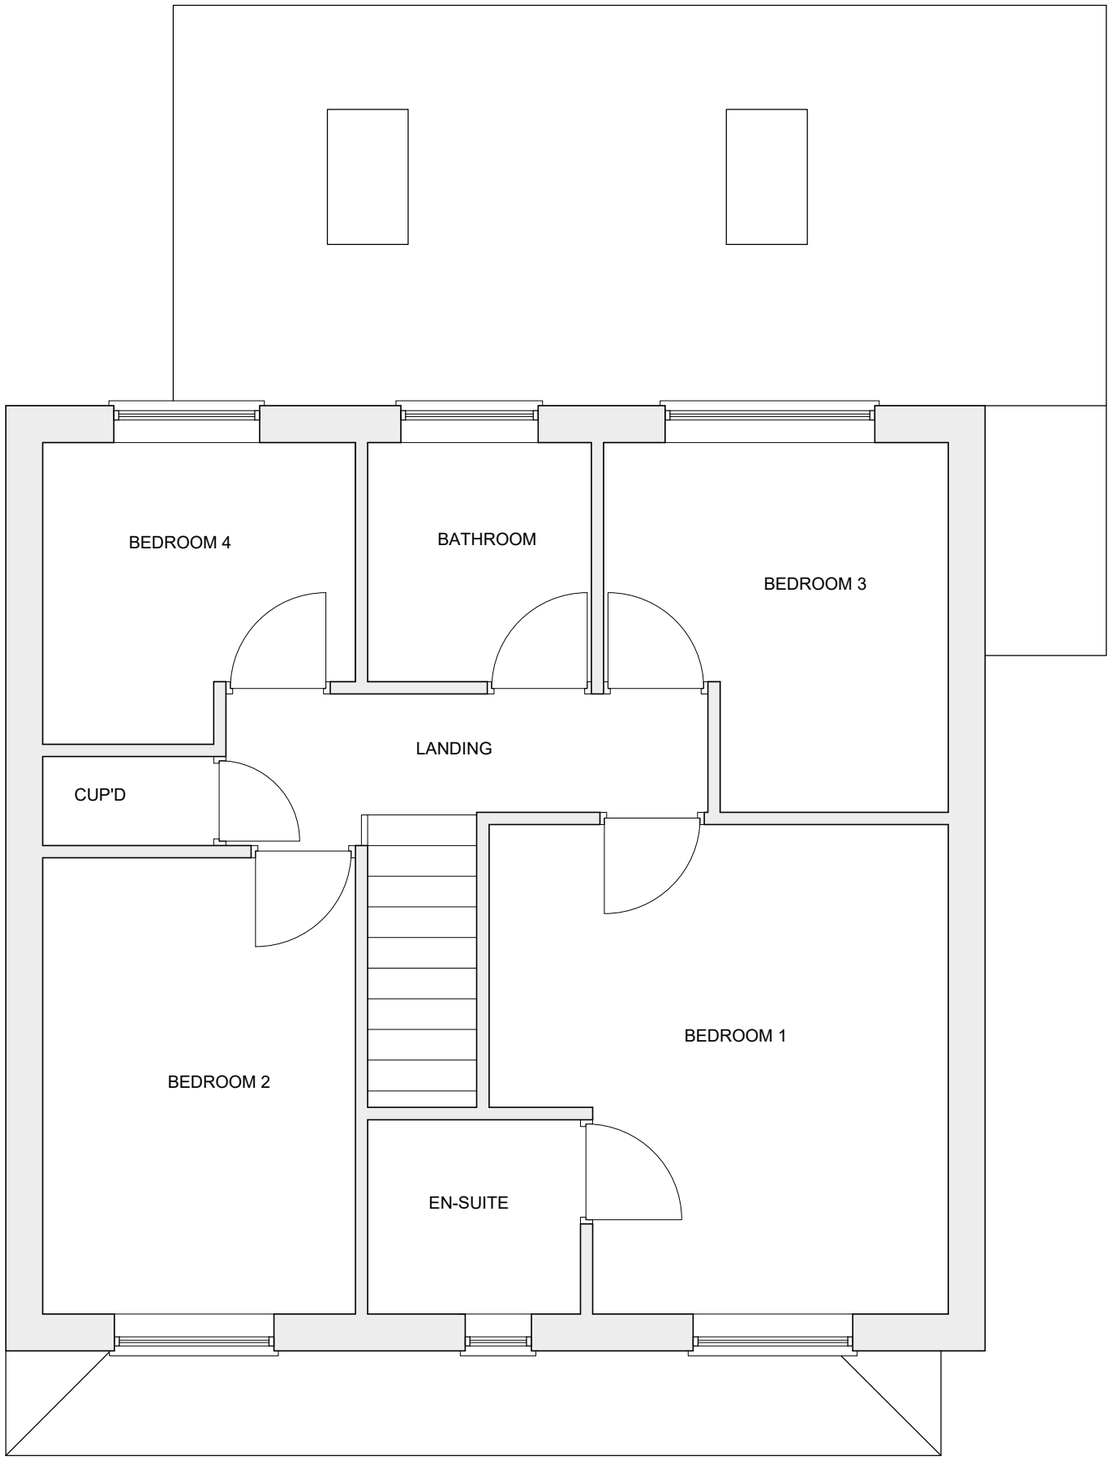


EXISTING FIRST FLOOR PLAN

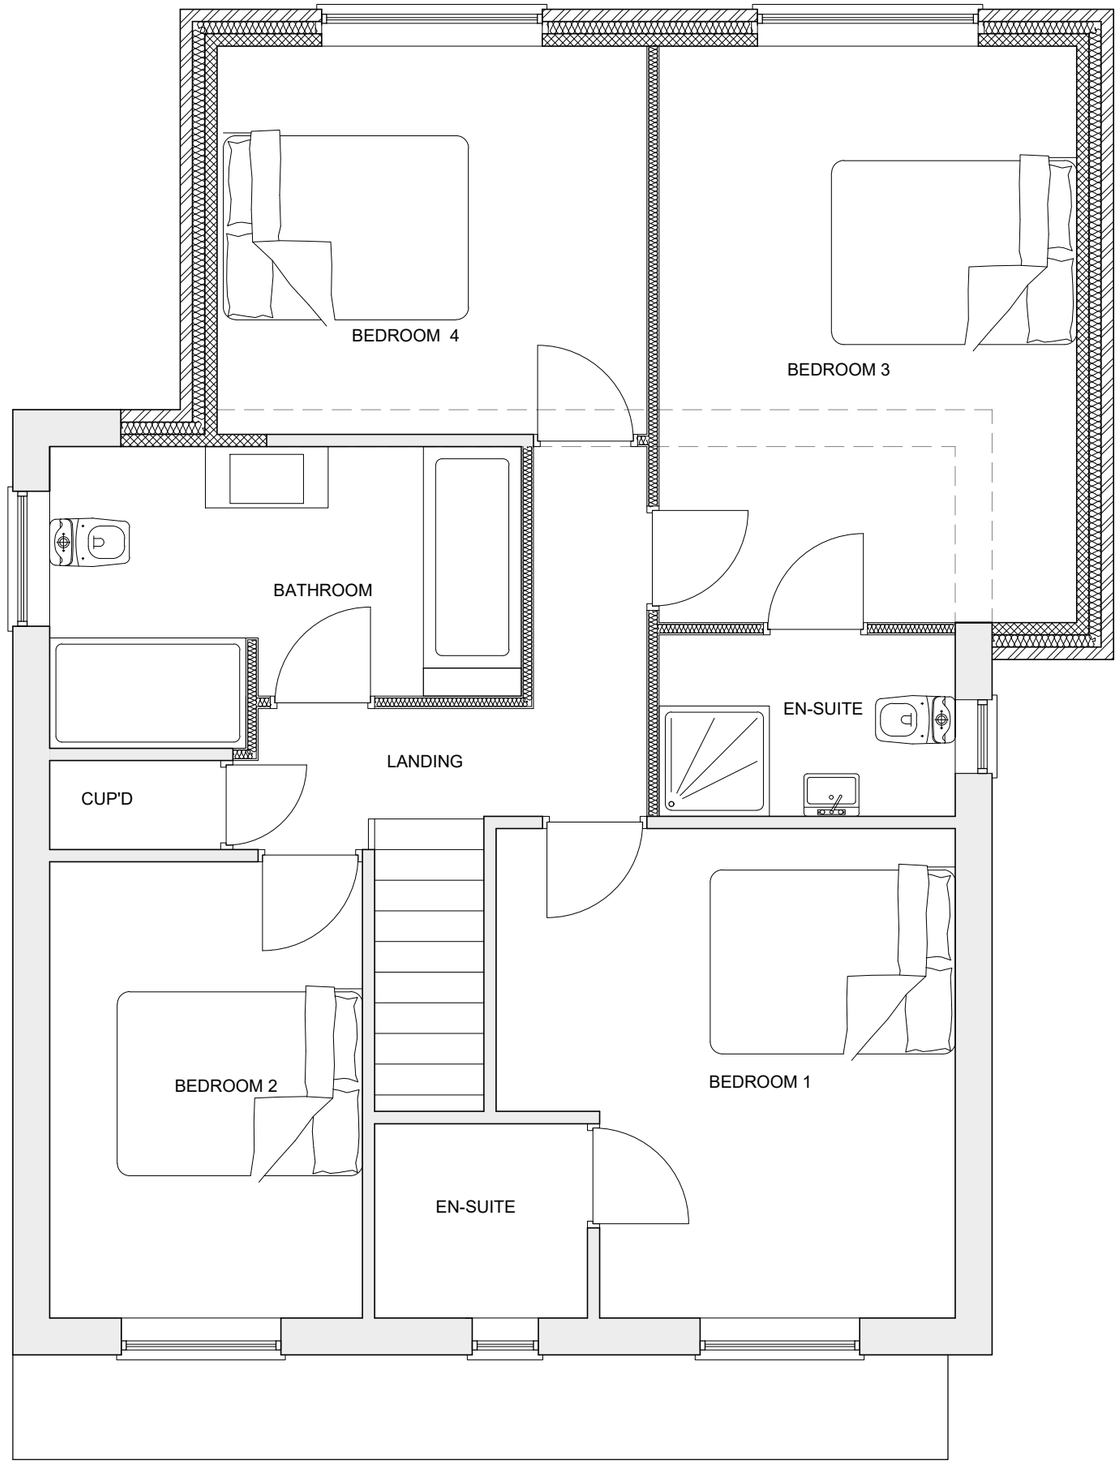

PROPOSED FIRST FLOOR PLAN

1 HOLLY FARM, SHAFTON, BARNSLEY, S72 8US
EXISTING & PROPOSED FIRST FLOOR PLANS
DRG - LP-100-02B (A3 1:50)