

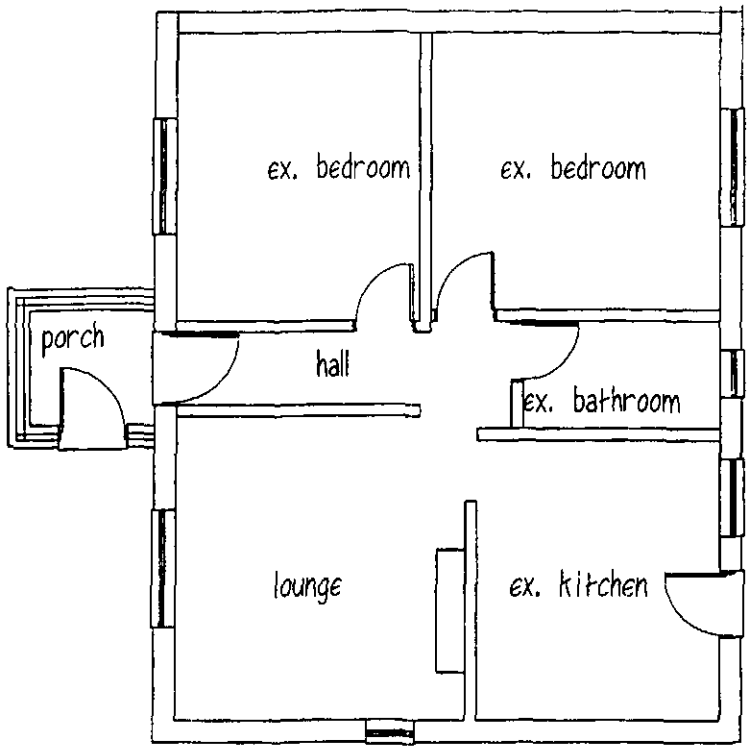



GROUND FLOOR

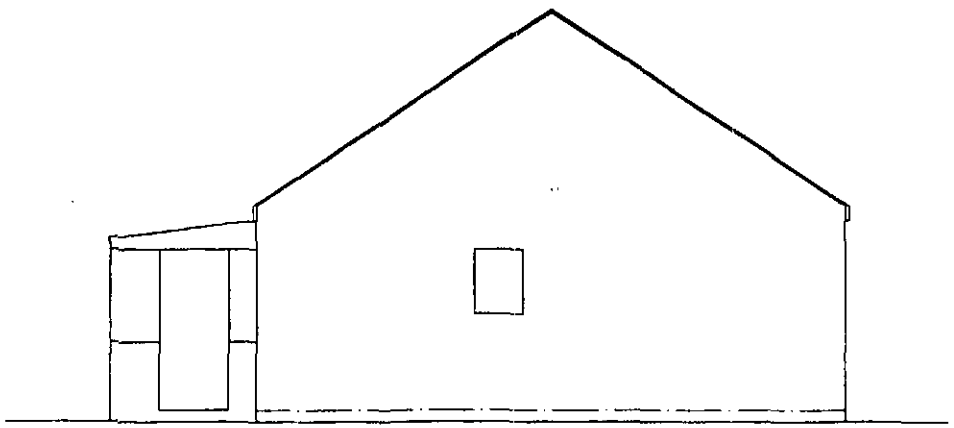

SIDE ELEVATION

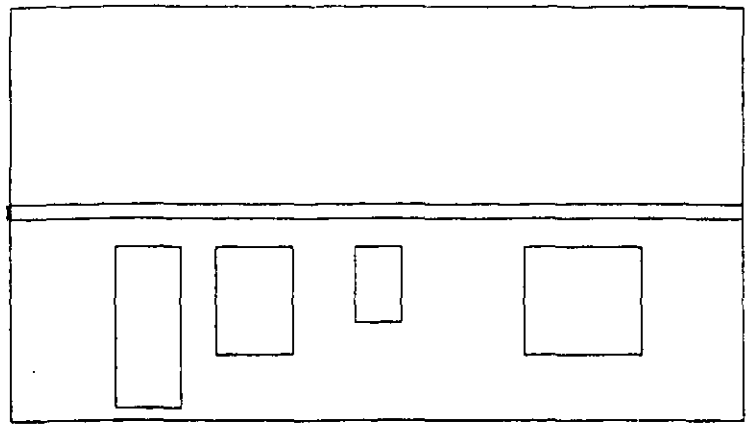

REAR ELEVATION

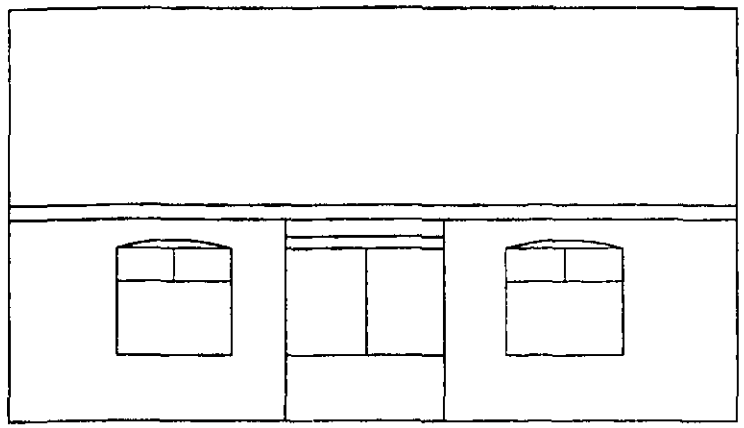


FRONT ELEVATION


EXISTING PLANS
38 BENCE LANE
DARTON
1:100




LOCATION PLAN 1:1000

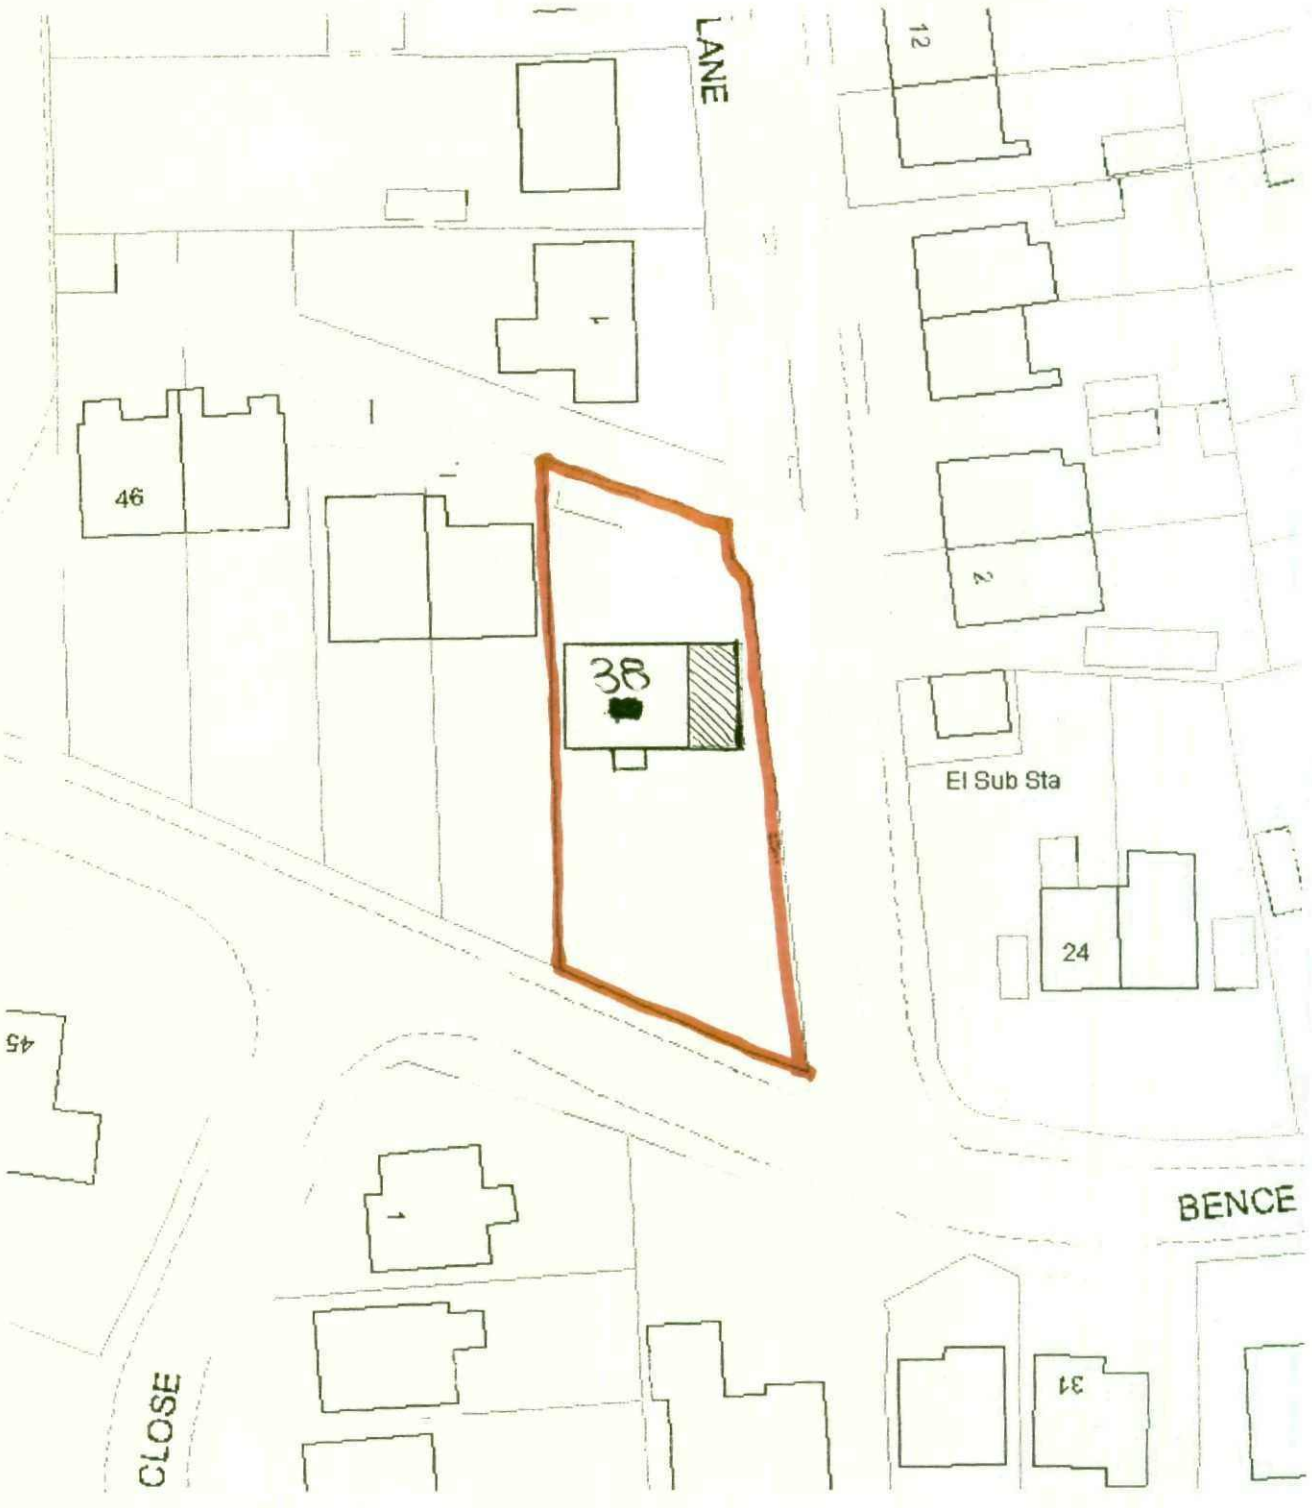


BLOCK PLAN 1:500

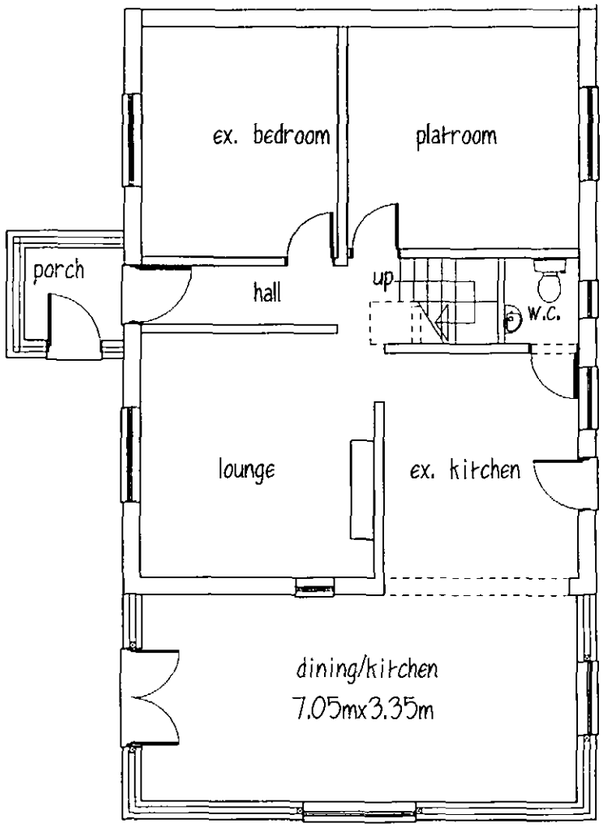


GROUND FLOOR

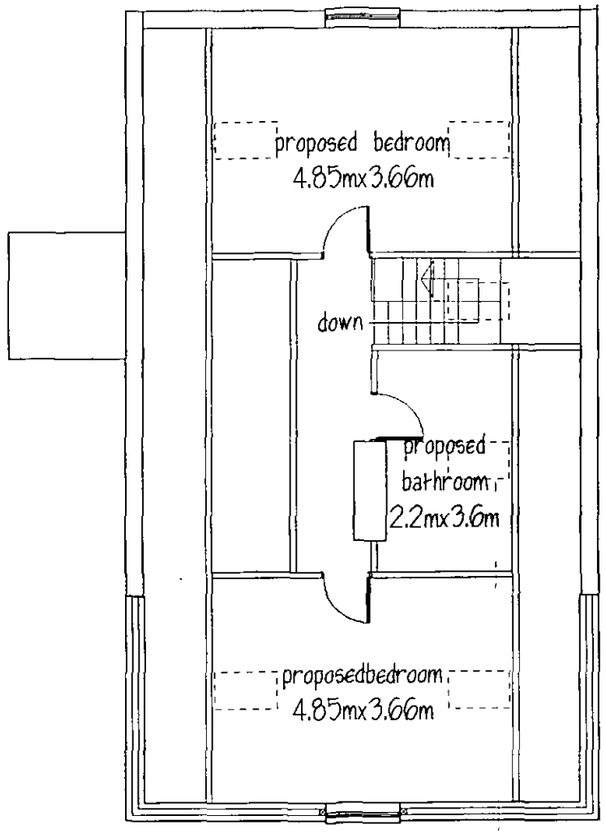

FIRST FLOOR

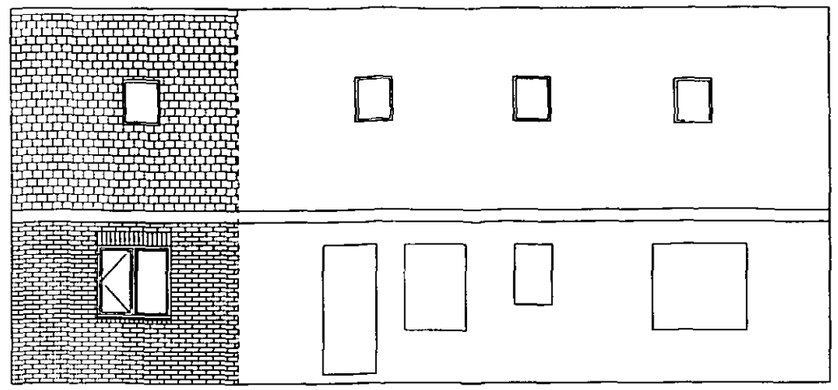


REAR ELEVATION

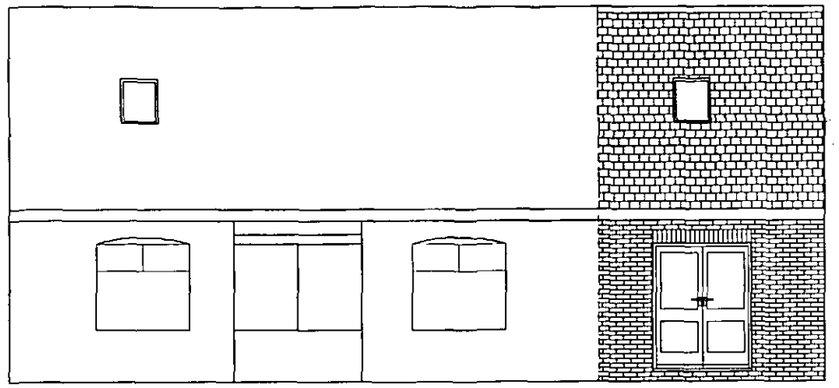


FRONT ELEVATION


ROOF - concrete interlocking tiles
WALLS - brick to match existing

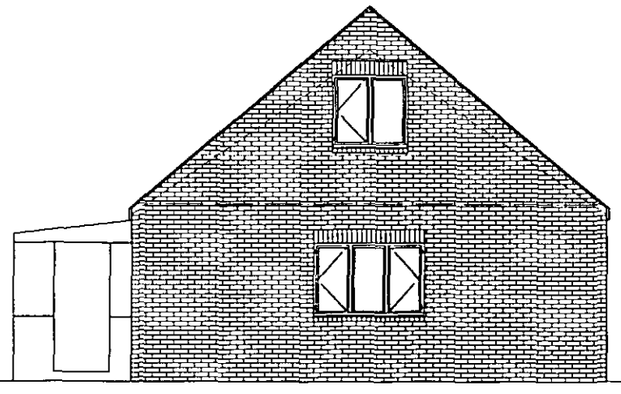

SIDE ELEVATION

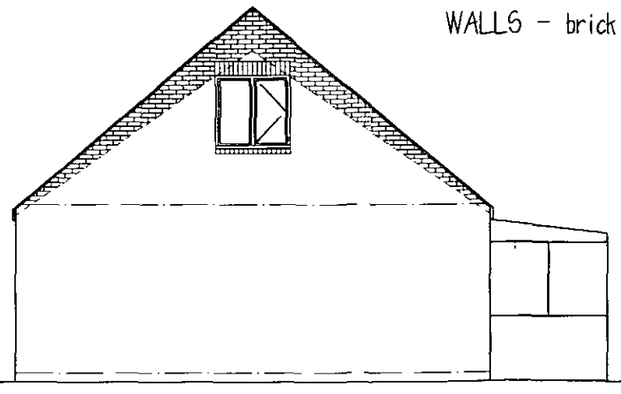

SIDE ELEVATION

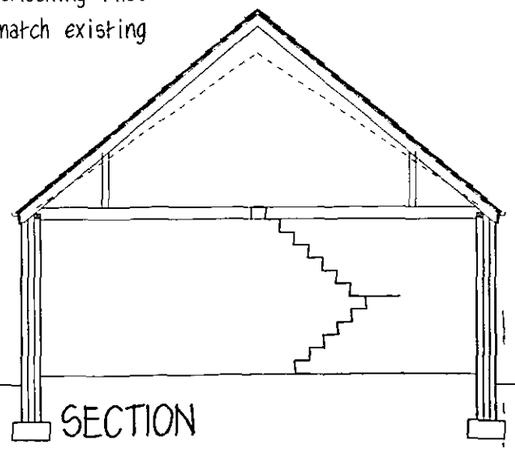

SECTION

Mr & Mrs S TURNER

PROPOSED EXTENSIONS
38 BENCE LANE
DARTON

PLANS & ELEVATIONS

1:100 @A3 JULY 10

Peter Thompson
"Linwood"
Barnsley Road
Dodworth
Barnsley S75 3JR
M.C.I.A.T.
tel. 01226 201391
m. 07973251730
e-mail peter-thompson@hotmail.co.uk