




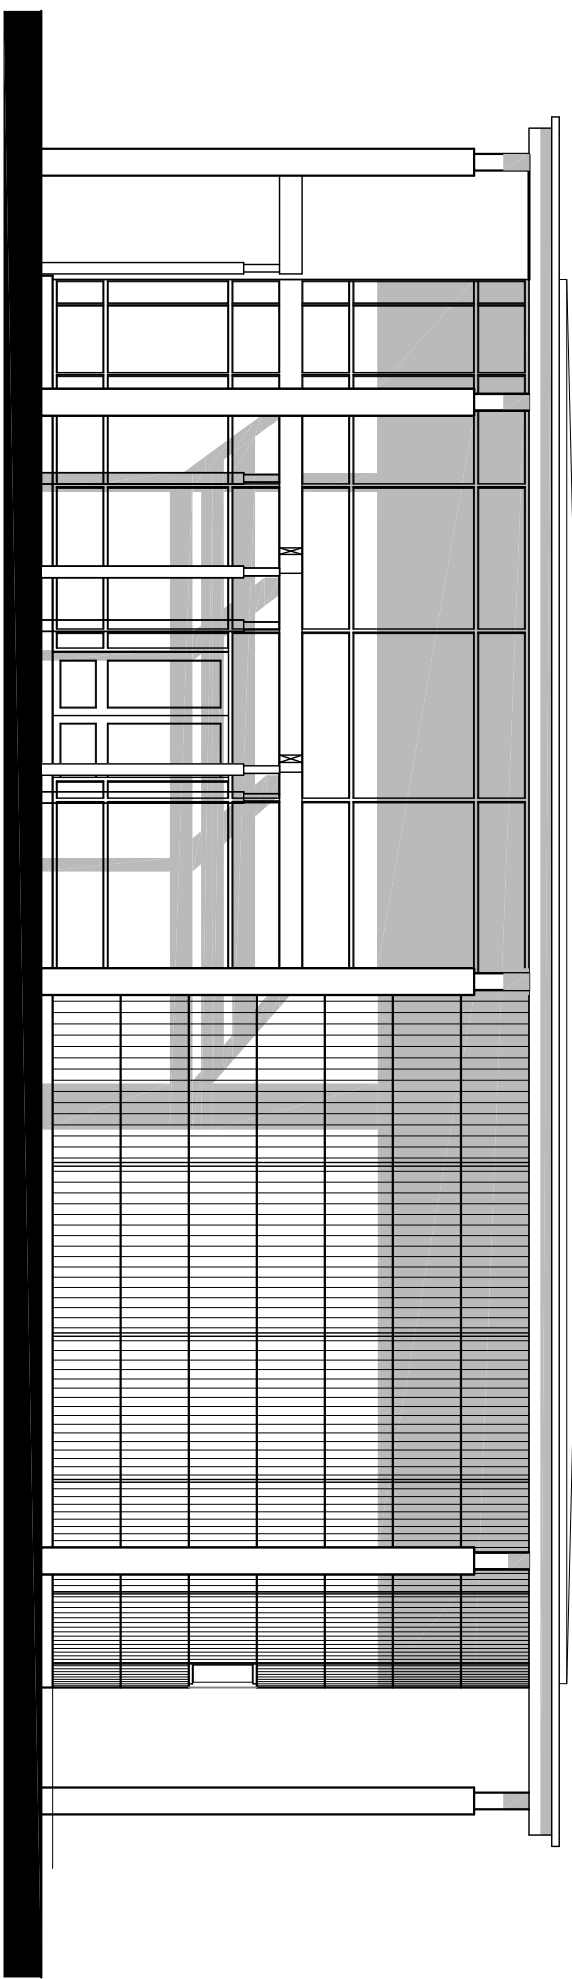


01 Proposed Southern Elevation
1:100 @ A1

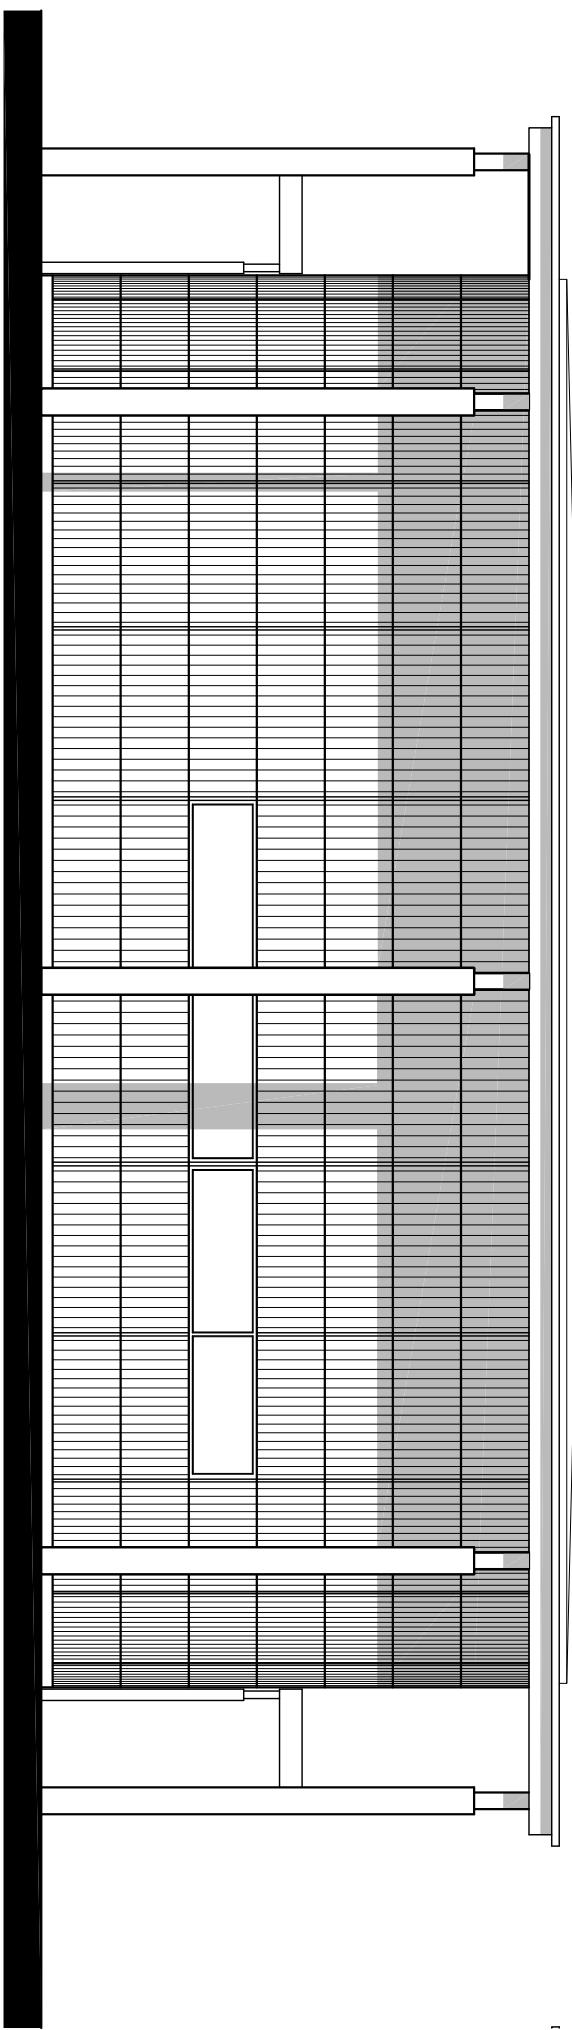


02 Proposed Eastern Elevation
1:100 @ A1

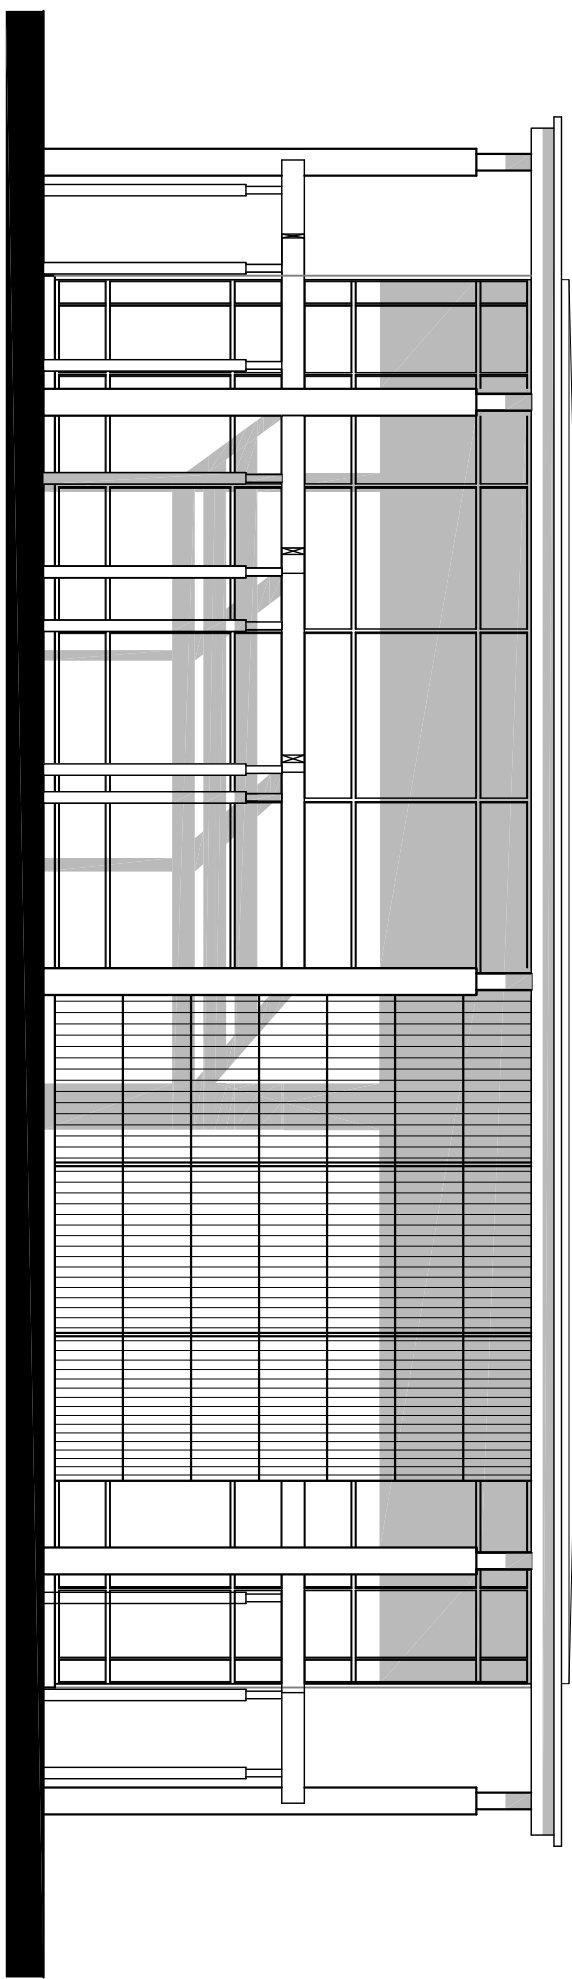


03 Proposed Northern Elevation
1:100 @ A1

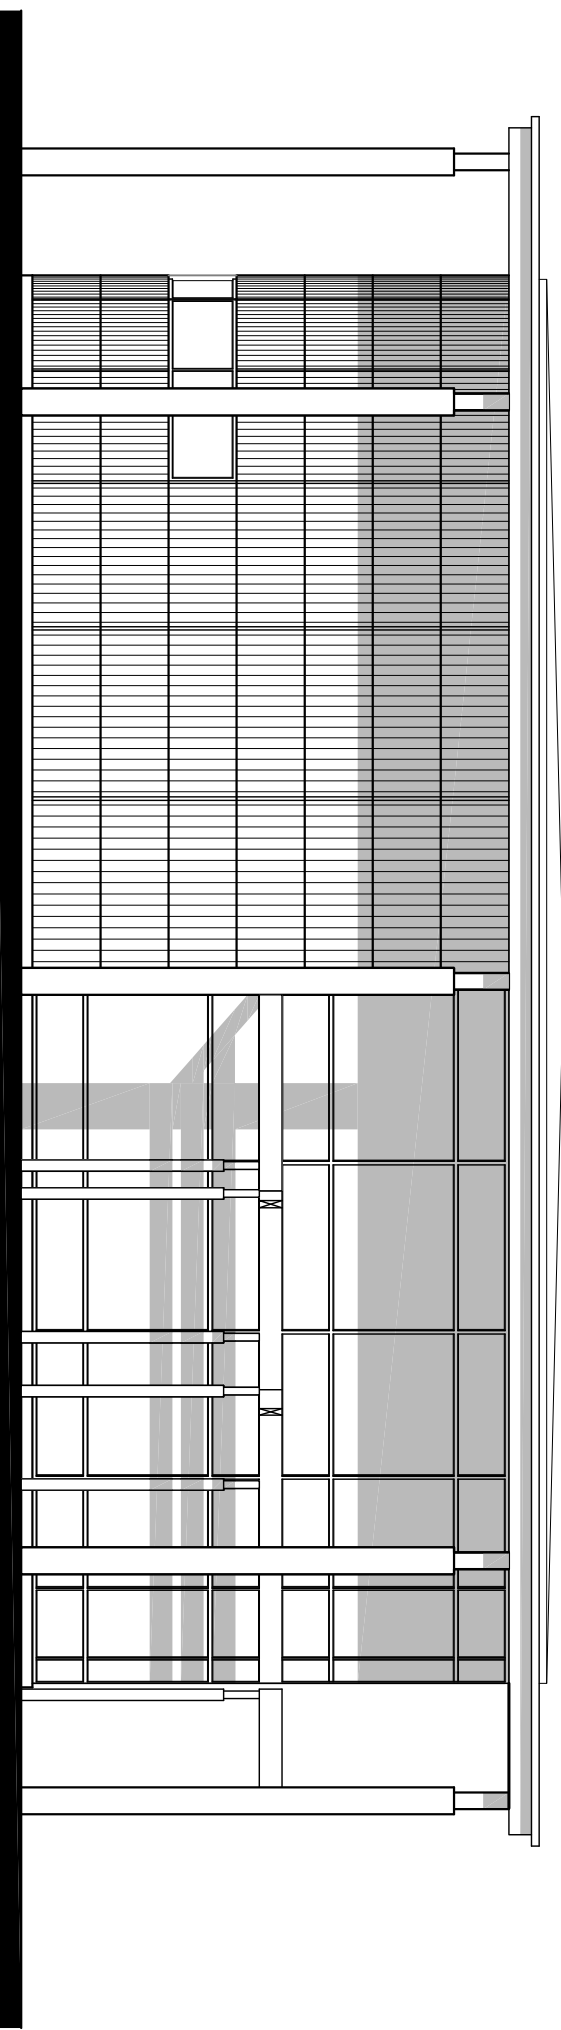

04 Proposed Western Elevation
1:100 @ A1

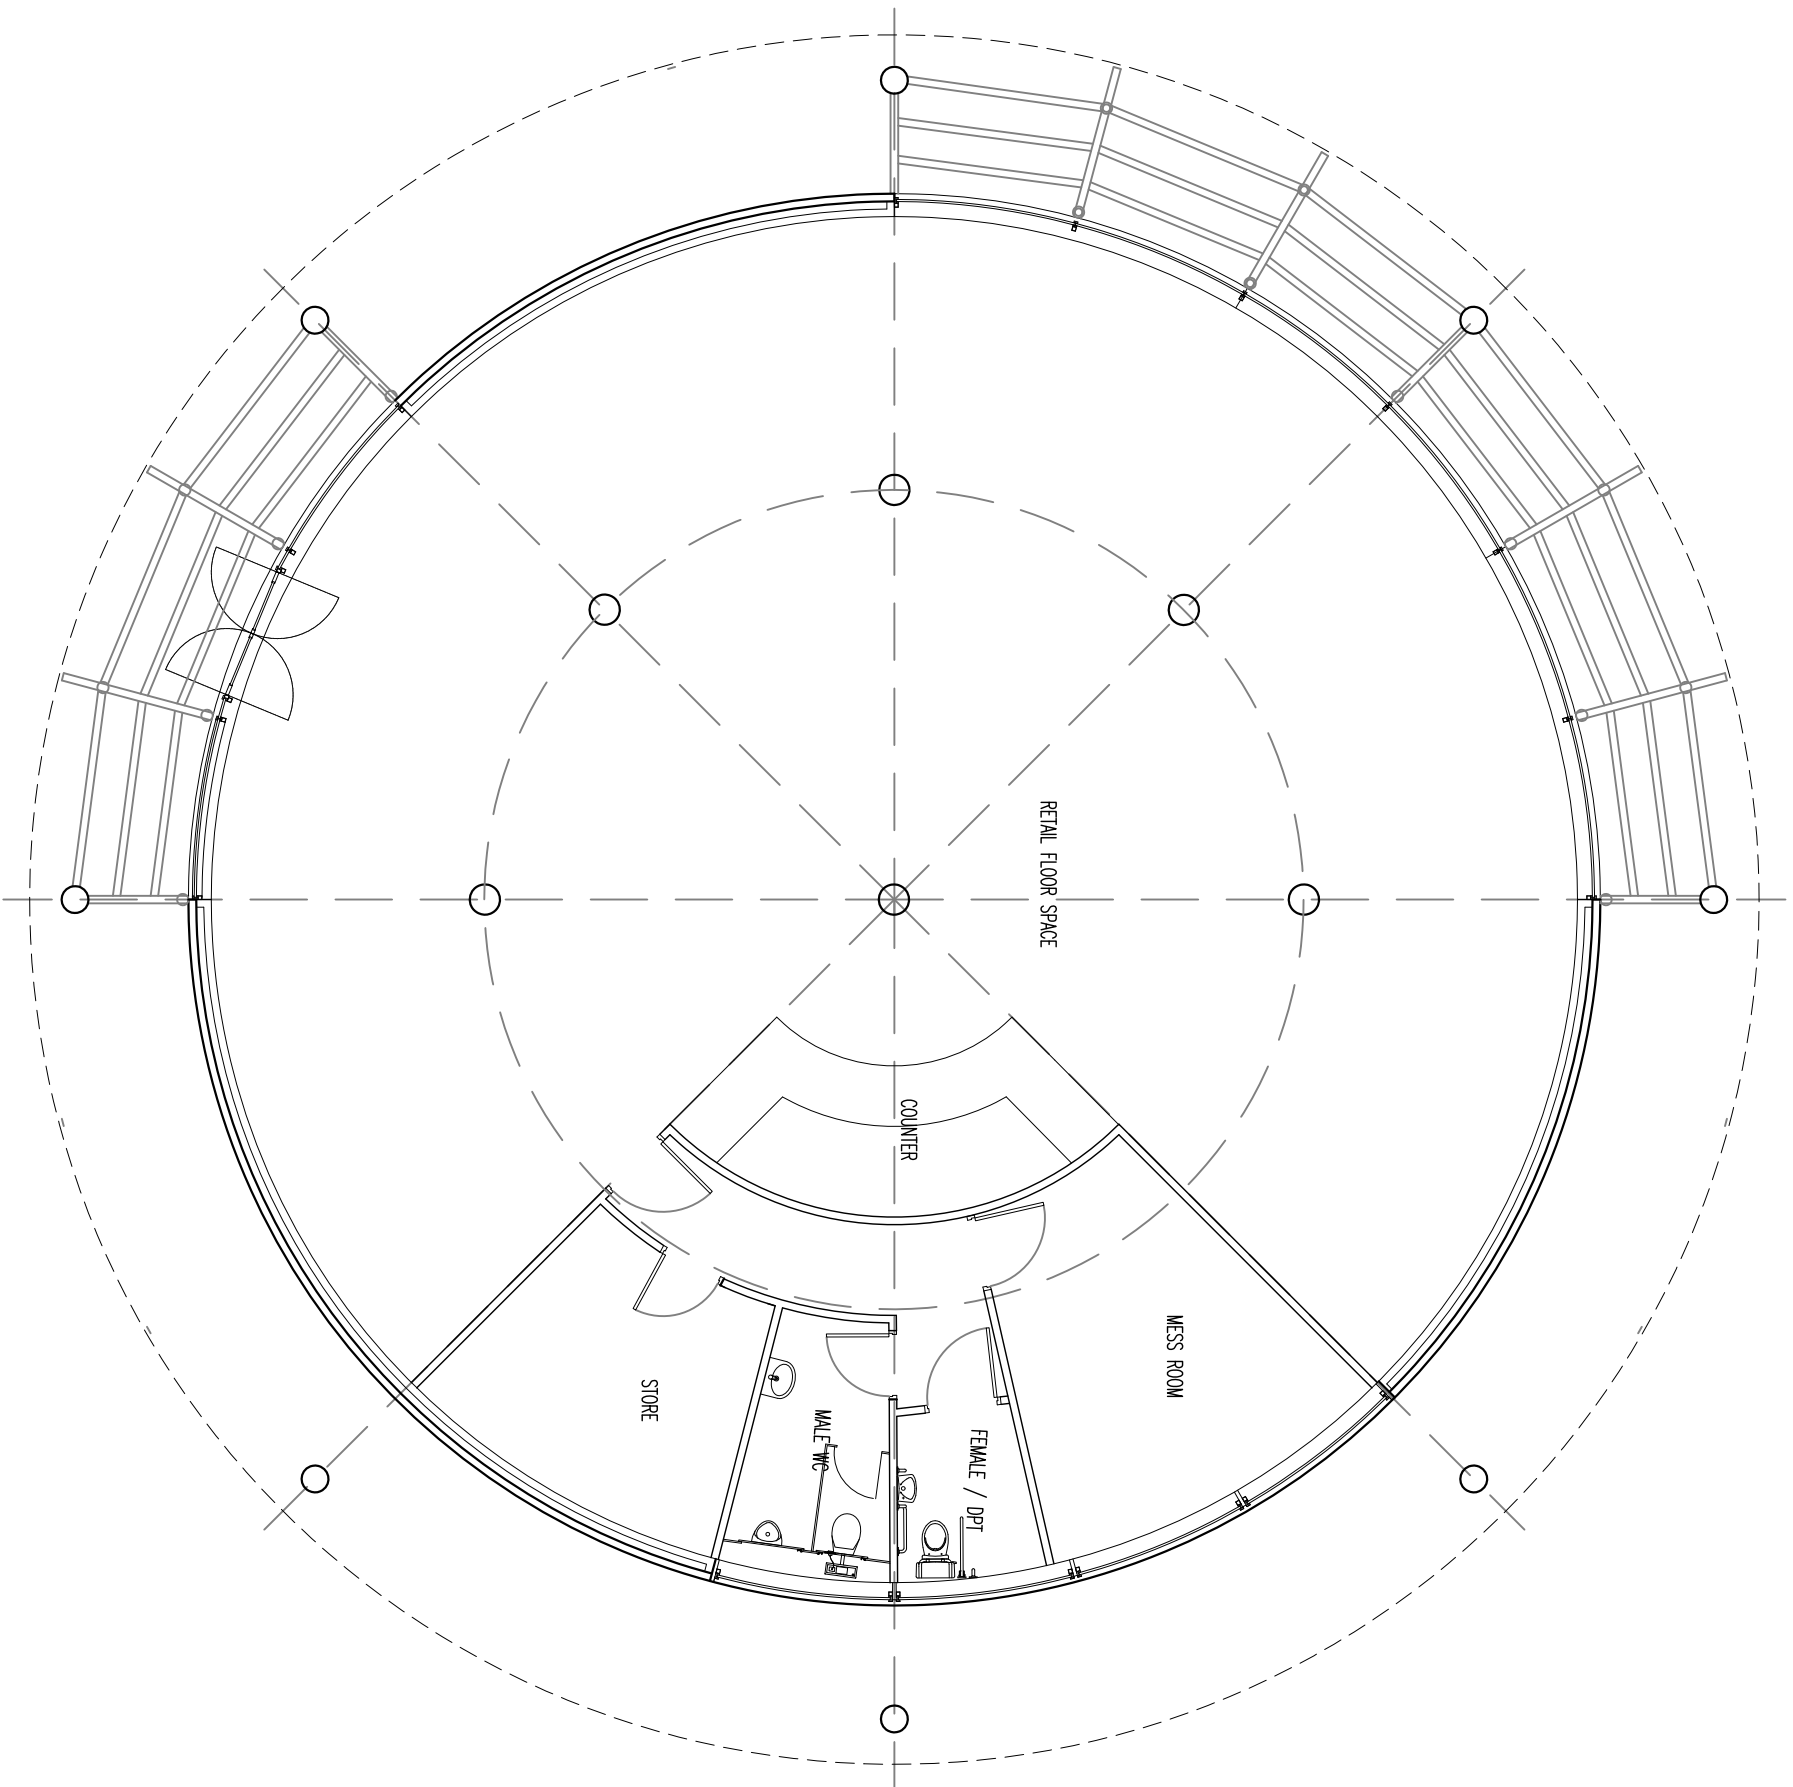

05 Proposed Ground Floor Plan
1:100 @ A1

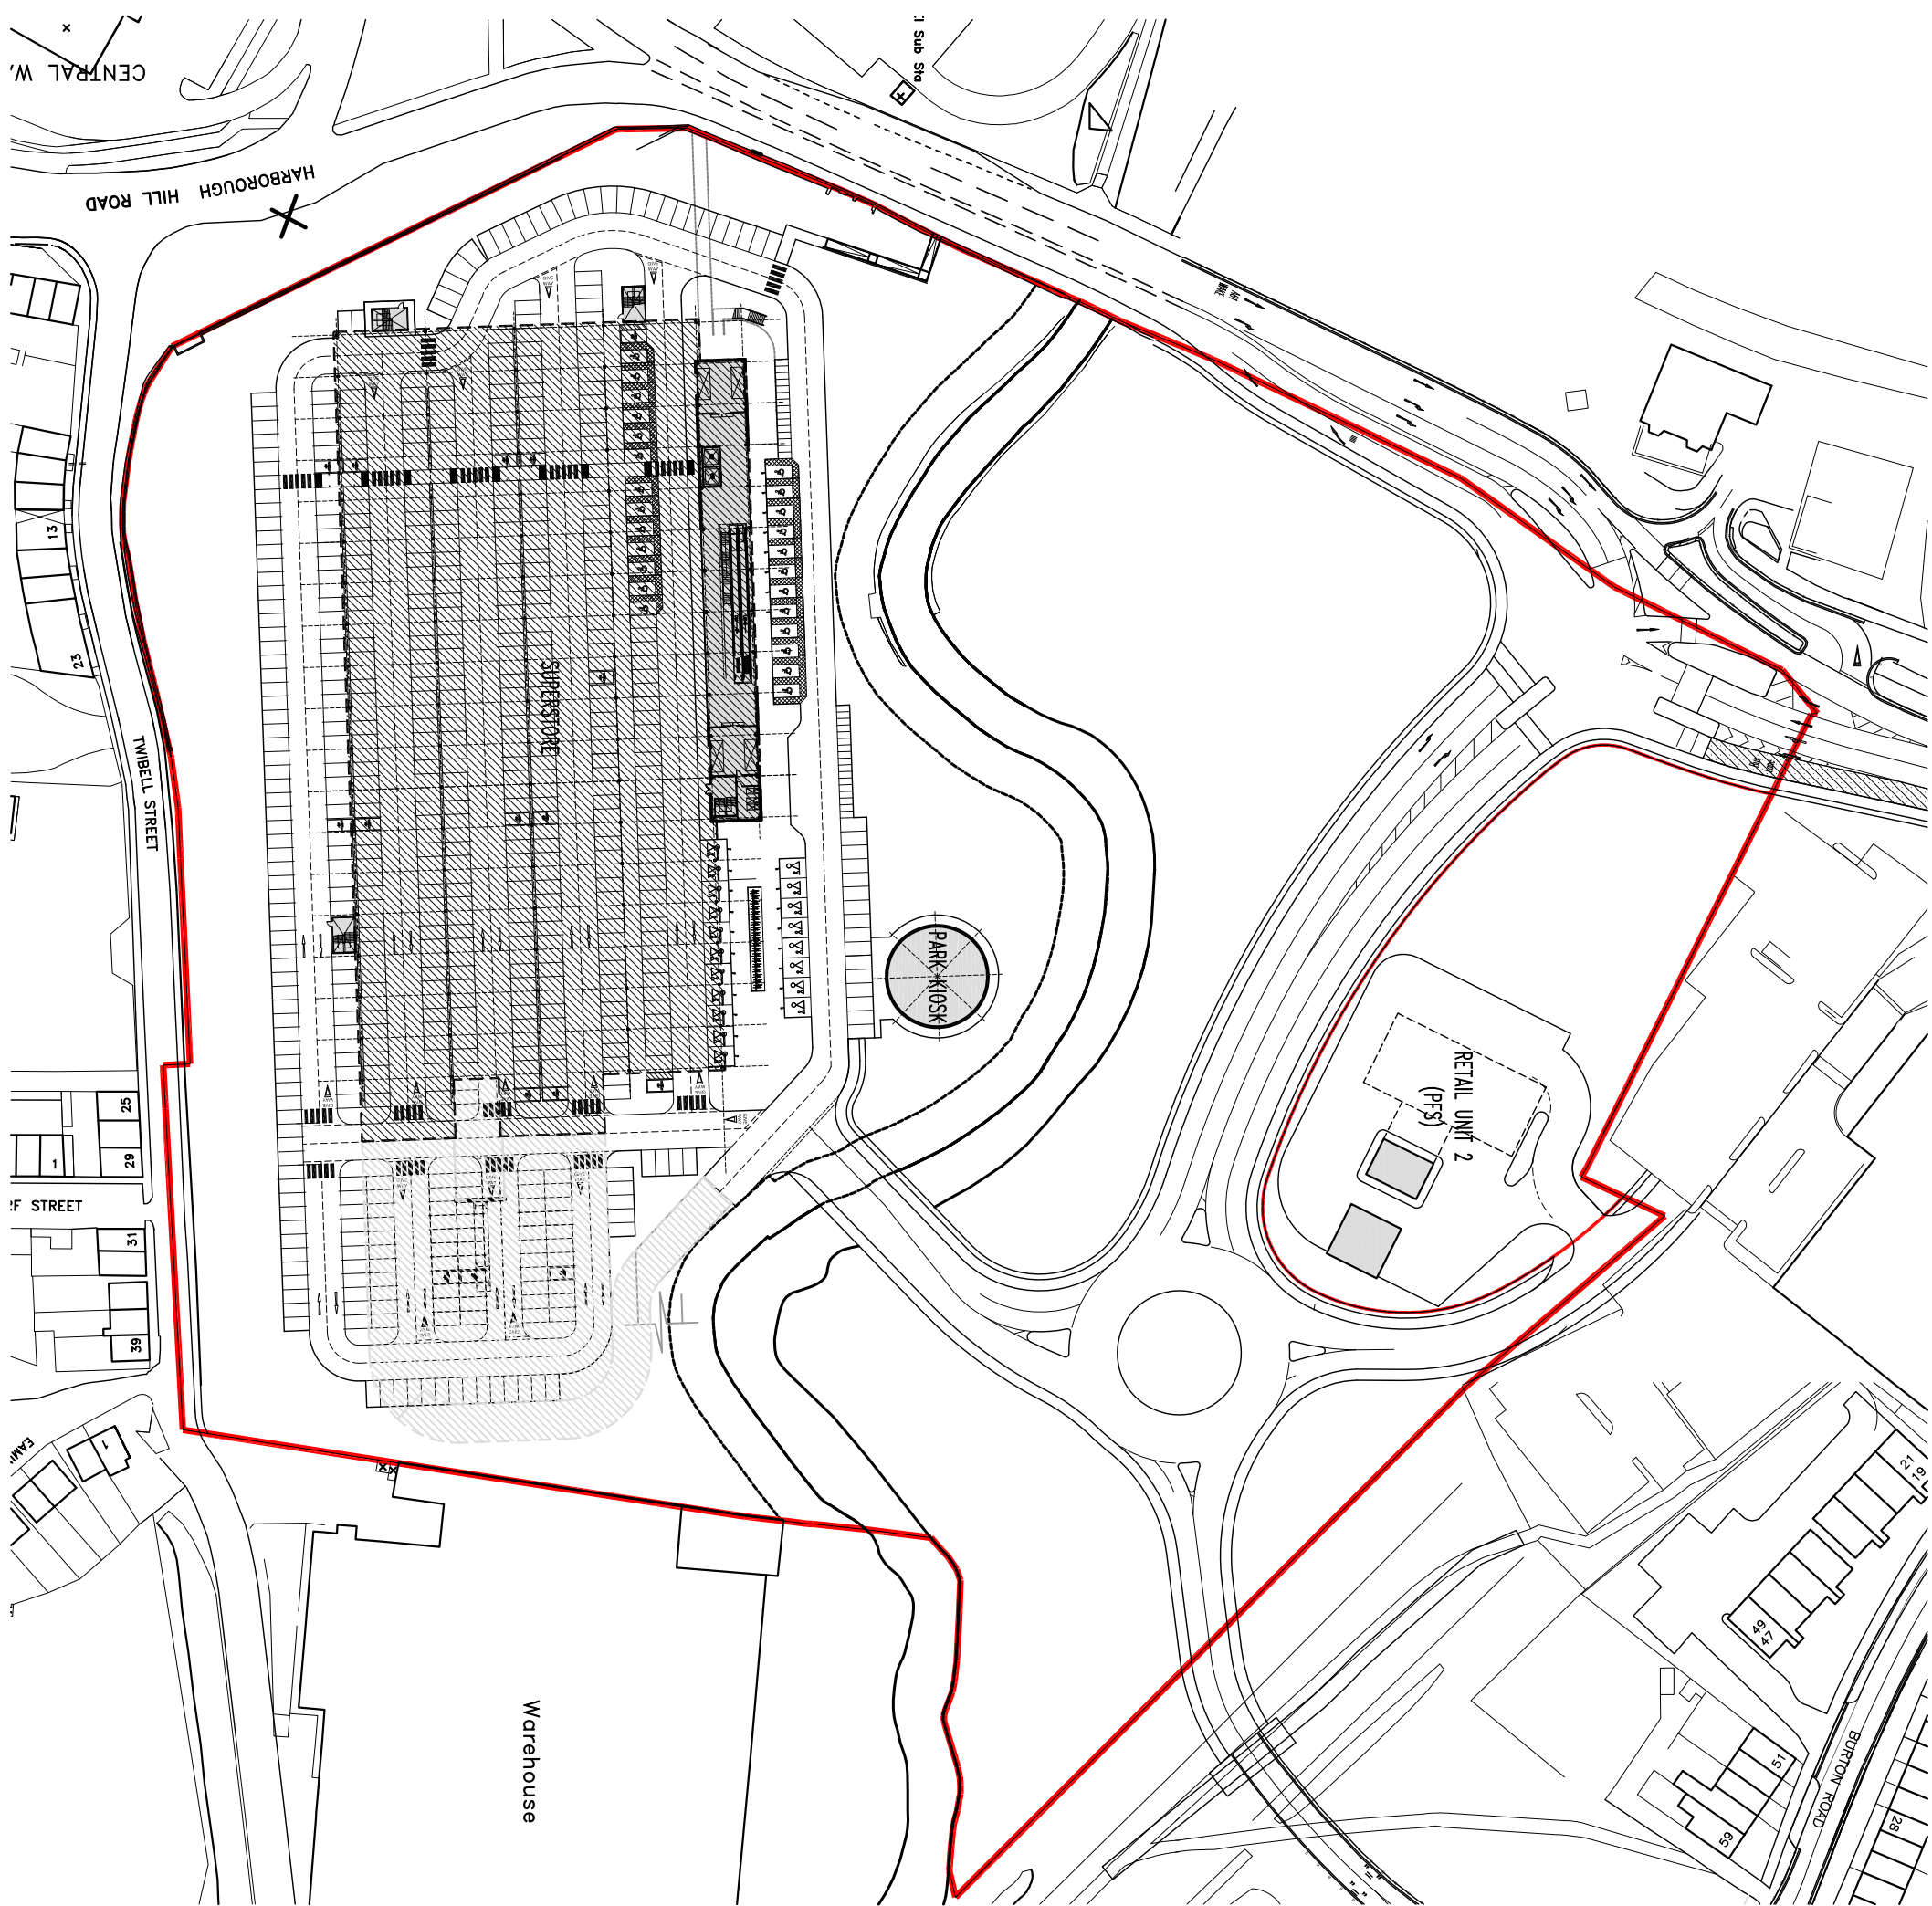

06 Proposed Site Plan
1:1250 @ A1

D	PROPOSED SITE PLAN UPDATED	18.12.13	PR	GB
C	PROPOSED SITE PLAN UPDATED	04.10.12	PR	GB
B	DRAWING TITLE UPDATED TO PARK KIOSK	18.11.11	PR	GB
A	SITE PLAN UPDATED TO SUIT NEW ROAD JUNCTION	14.11.11	PR	GB
Rev/Description		Date	By	CHK

Status	Purpose for Issue
Planning	☐ Tender
Construction	☐ As Built

Client
Peel Developments (UK) Ltd.

Contract
Proposed Development
Old Mill Lane
Barnsley

Drawing
Proposed Park Kiosk

bateandtaylor
architects

www.bateandtaylor.co.uk

macintosh house
40 cambridge street
manchester m1 5gg
tel: 0161 236 0999
fax: 0161 236 0404
mail@bateandtaylor.co.uk