DETACHED GARAGE
4 Chestnut Street
Grimethorpe
Barnsley
South Yorkshire

PLANNING APPLICATION

CONTENTS

1. LOCATION PLAN @ 1 :1250
2. BLOCK PLAN @ 1 : 500
3. ARCHIECTURAL DRAWINGS

PREPAIRED BY :

QUILL ARCHITECTURE

Chapelfield House,
25 Hough Lane, Wombwell, Barnsley,
South Yorkshire, S73 0DP
Tel:- 01226 755446

OS Sitemap®



Produced 18.02.2010 from the Ordnance Survey National Geographic Database and incorporating surveyed revision available at this date. © Crown Copyright 2010.

Reproduction in whole or part is prohibited without the prior permission of Ordnance Survey.

Ordnance Survey, the OS Symbol and OS Sitemap are registered trademarks of Ordnance Survey, the national mapping agency of Great Britain.

The representation of a road, track or path is no evidence of a right of way.

The representation of features as lines is no evidence of a property boundary.

Part or all of this OS Sitemap is enlarged from mapping produced at one or more of the following scales: 1:1250, 1:2500, 1:10000.

Metres
0 20 40

Scale 1:1250

Supplied by: **Blackwell M and D C**
Serial number: 02289900
Centre coordinates: 441802.38 408434.75

Further information can be found on the OS Sitemap Information leaflet or the Ordnance Survey web site: www.ordnancesurvey.co.uk

4 CHESTNUT ST

GRIMETHORPE

S72 7LQ

Ordnance Survey®

OS Sitemap®

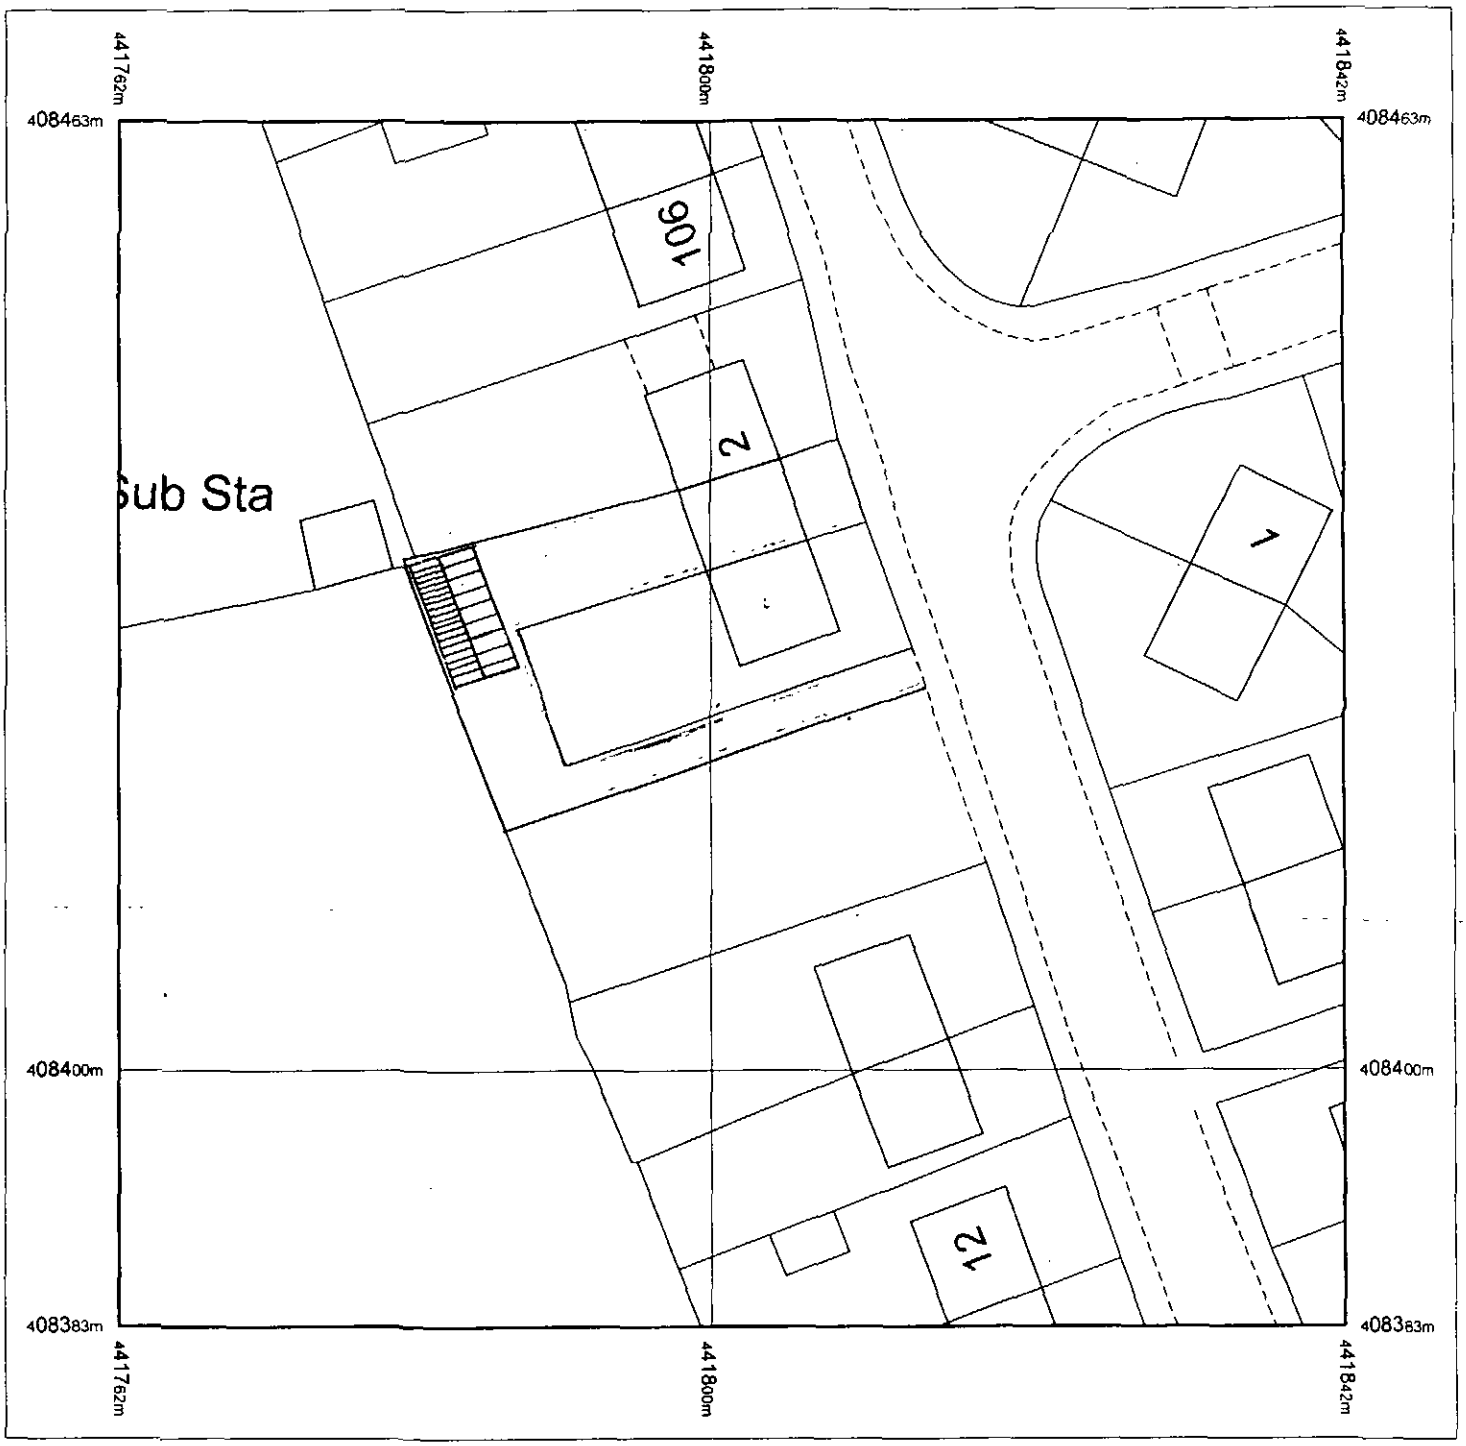

Produced 18.02.2010 from the Ordnance Survey National Geographic Database and incorporating surveyed revision available at this date. © Crown Copyright 2010.

Reproduction in whole or part is prohibited without the prior permission of Ordnance Survey.

Ordnance Survey, the OS Symbol and OS Sitemap are *registered trademarks* of Ordnance Survey, the national mapping agency of Great Britain.

The representation of a road, track or path is no evidence of a right of way.

The representation of features as lines is no evidence of a property boundary.

Part or all of this OS Sitemap is enlarged from mapping produced at one or more of the following scales: 1:1250, 1:2500, 1:10000.

Metres
0 5 10 15 20

Scale 1:500

Supplied by: **Blackwell M and D C**
Serial number: 02290000
Centre coordinates: 441801.63 408423

Further information can be found on the OS Sitemap Information leaflet or the Ordnance Survey web site: *www.ordnancesurvey.co.uk*

4 CHESTNUT ST

GRIMETHORPE

S72 7LQ

DO NOT SCALE DRAWING | ALL DIMENSIONS IN MILLIMETRES | IF IN DOUBT ASK

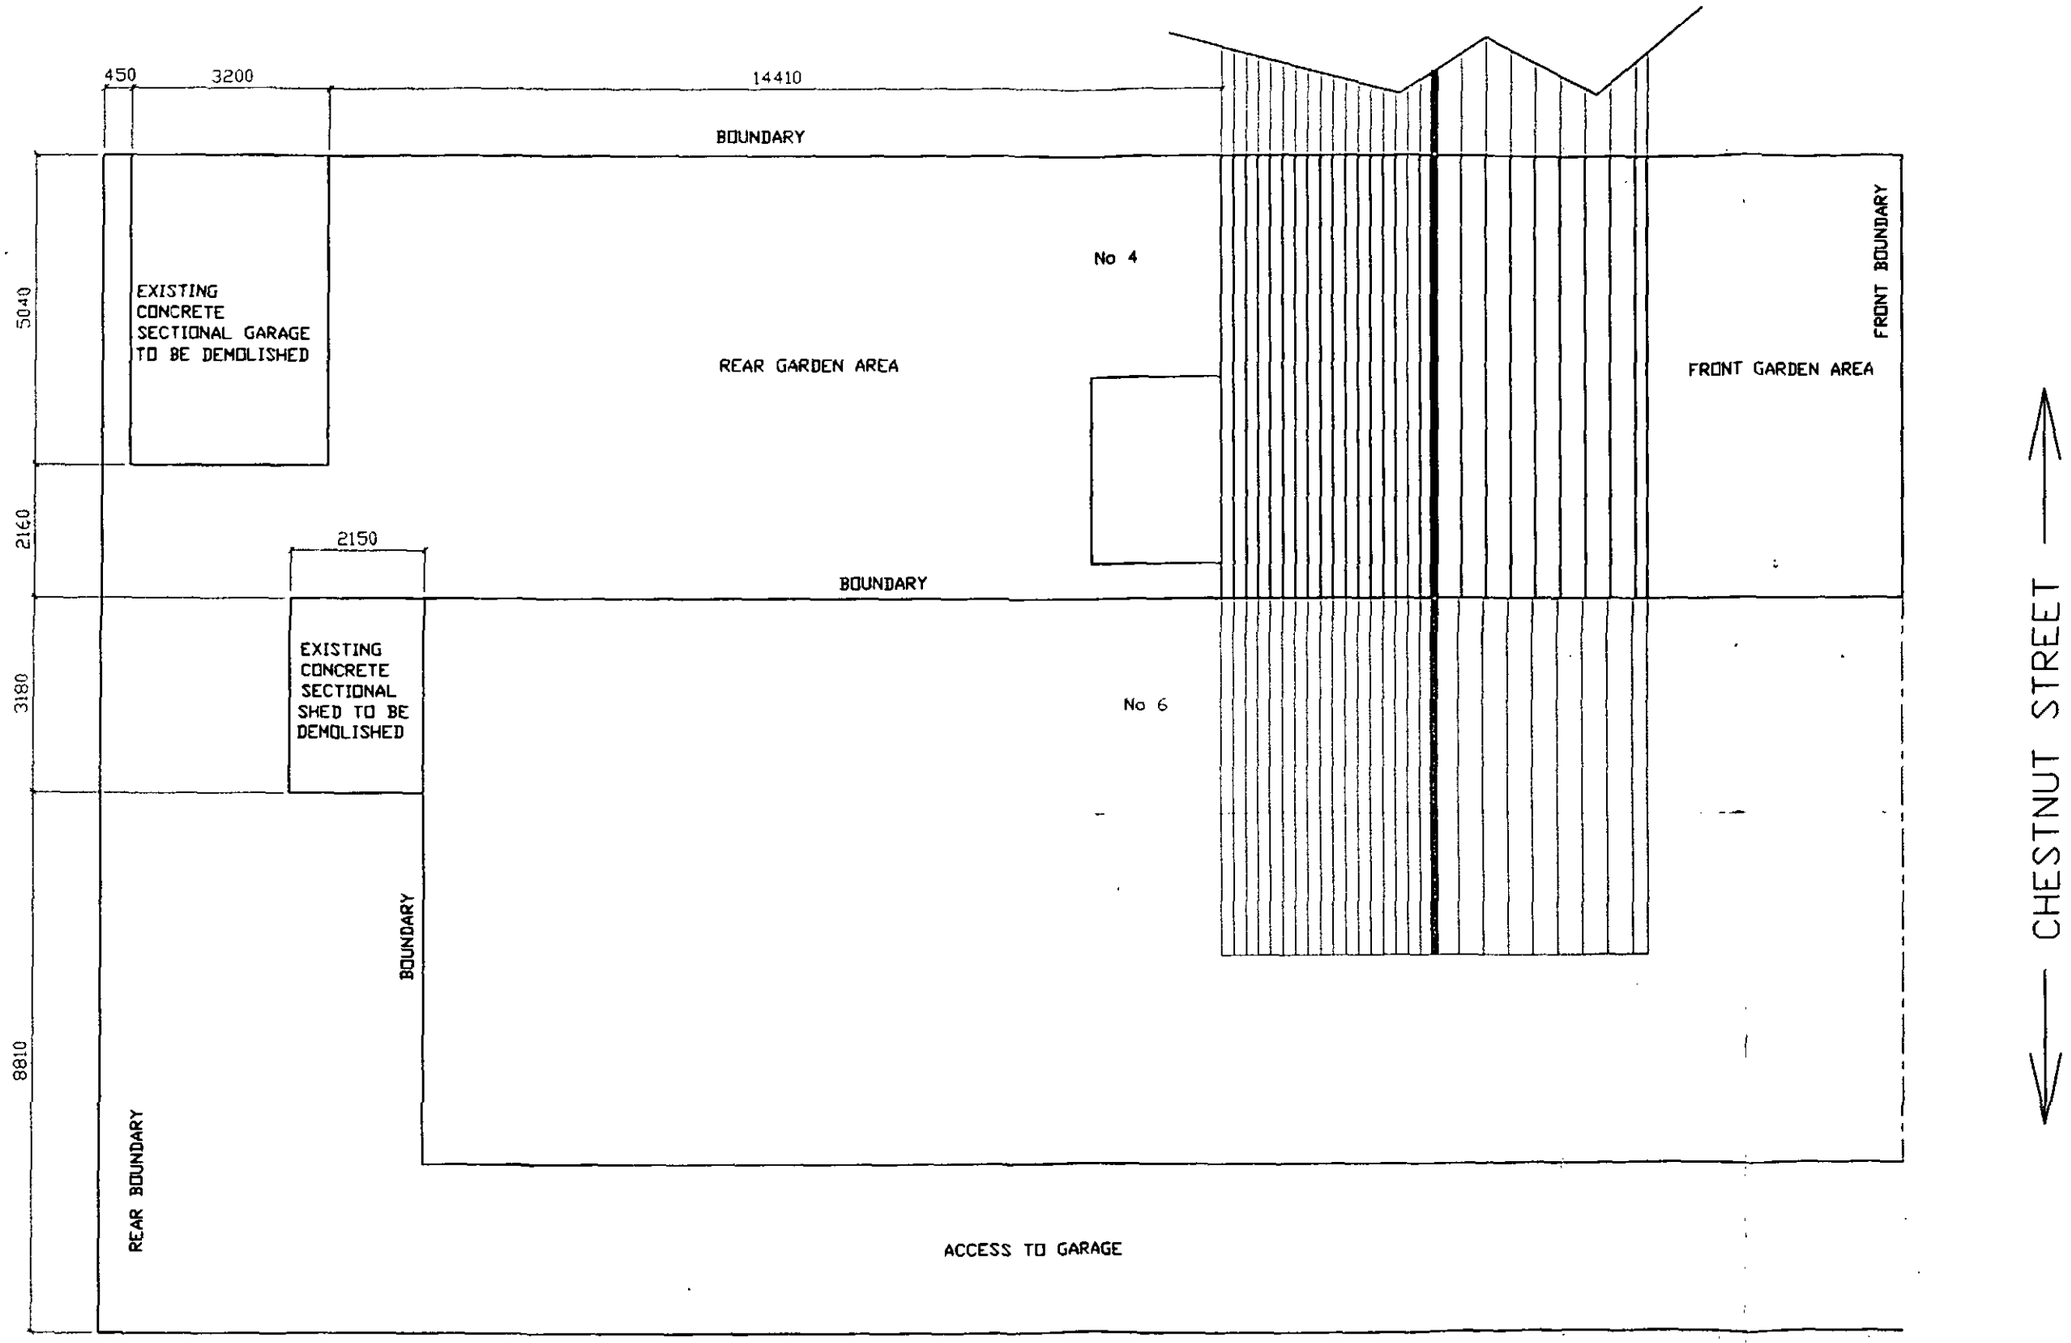

CLIENT MR D GILLESPIE 4 CHESTNUT STREET GRIMETHORPE BARNSLEY	TITLE DRAWING SHOWING EXISTING SITE LAYOUT AND STRUCTURES TO BE DEMOLISHED	Quill ARCHTECTURE ©	THIS DRAWING IS COPYRIGHT AND MUST NOT BE USED OR DISCLOSED IN ANY WAY EXCEPT WHERE AUTHORIZED IN WRITING BY QUILL ARCHITECTURE. TELEPHONE (01226) 755446. REG No 5210984	SCALE 1 : 100 | DRAWN AD DATE 17/02/10 | REV DRG No CAD/QA/1001

DO NOT SCALE DRAWING ALL DIMENSIONS IN MILLIMETRES IF IN DOUBT ASK

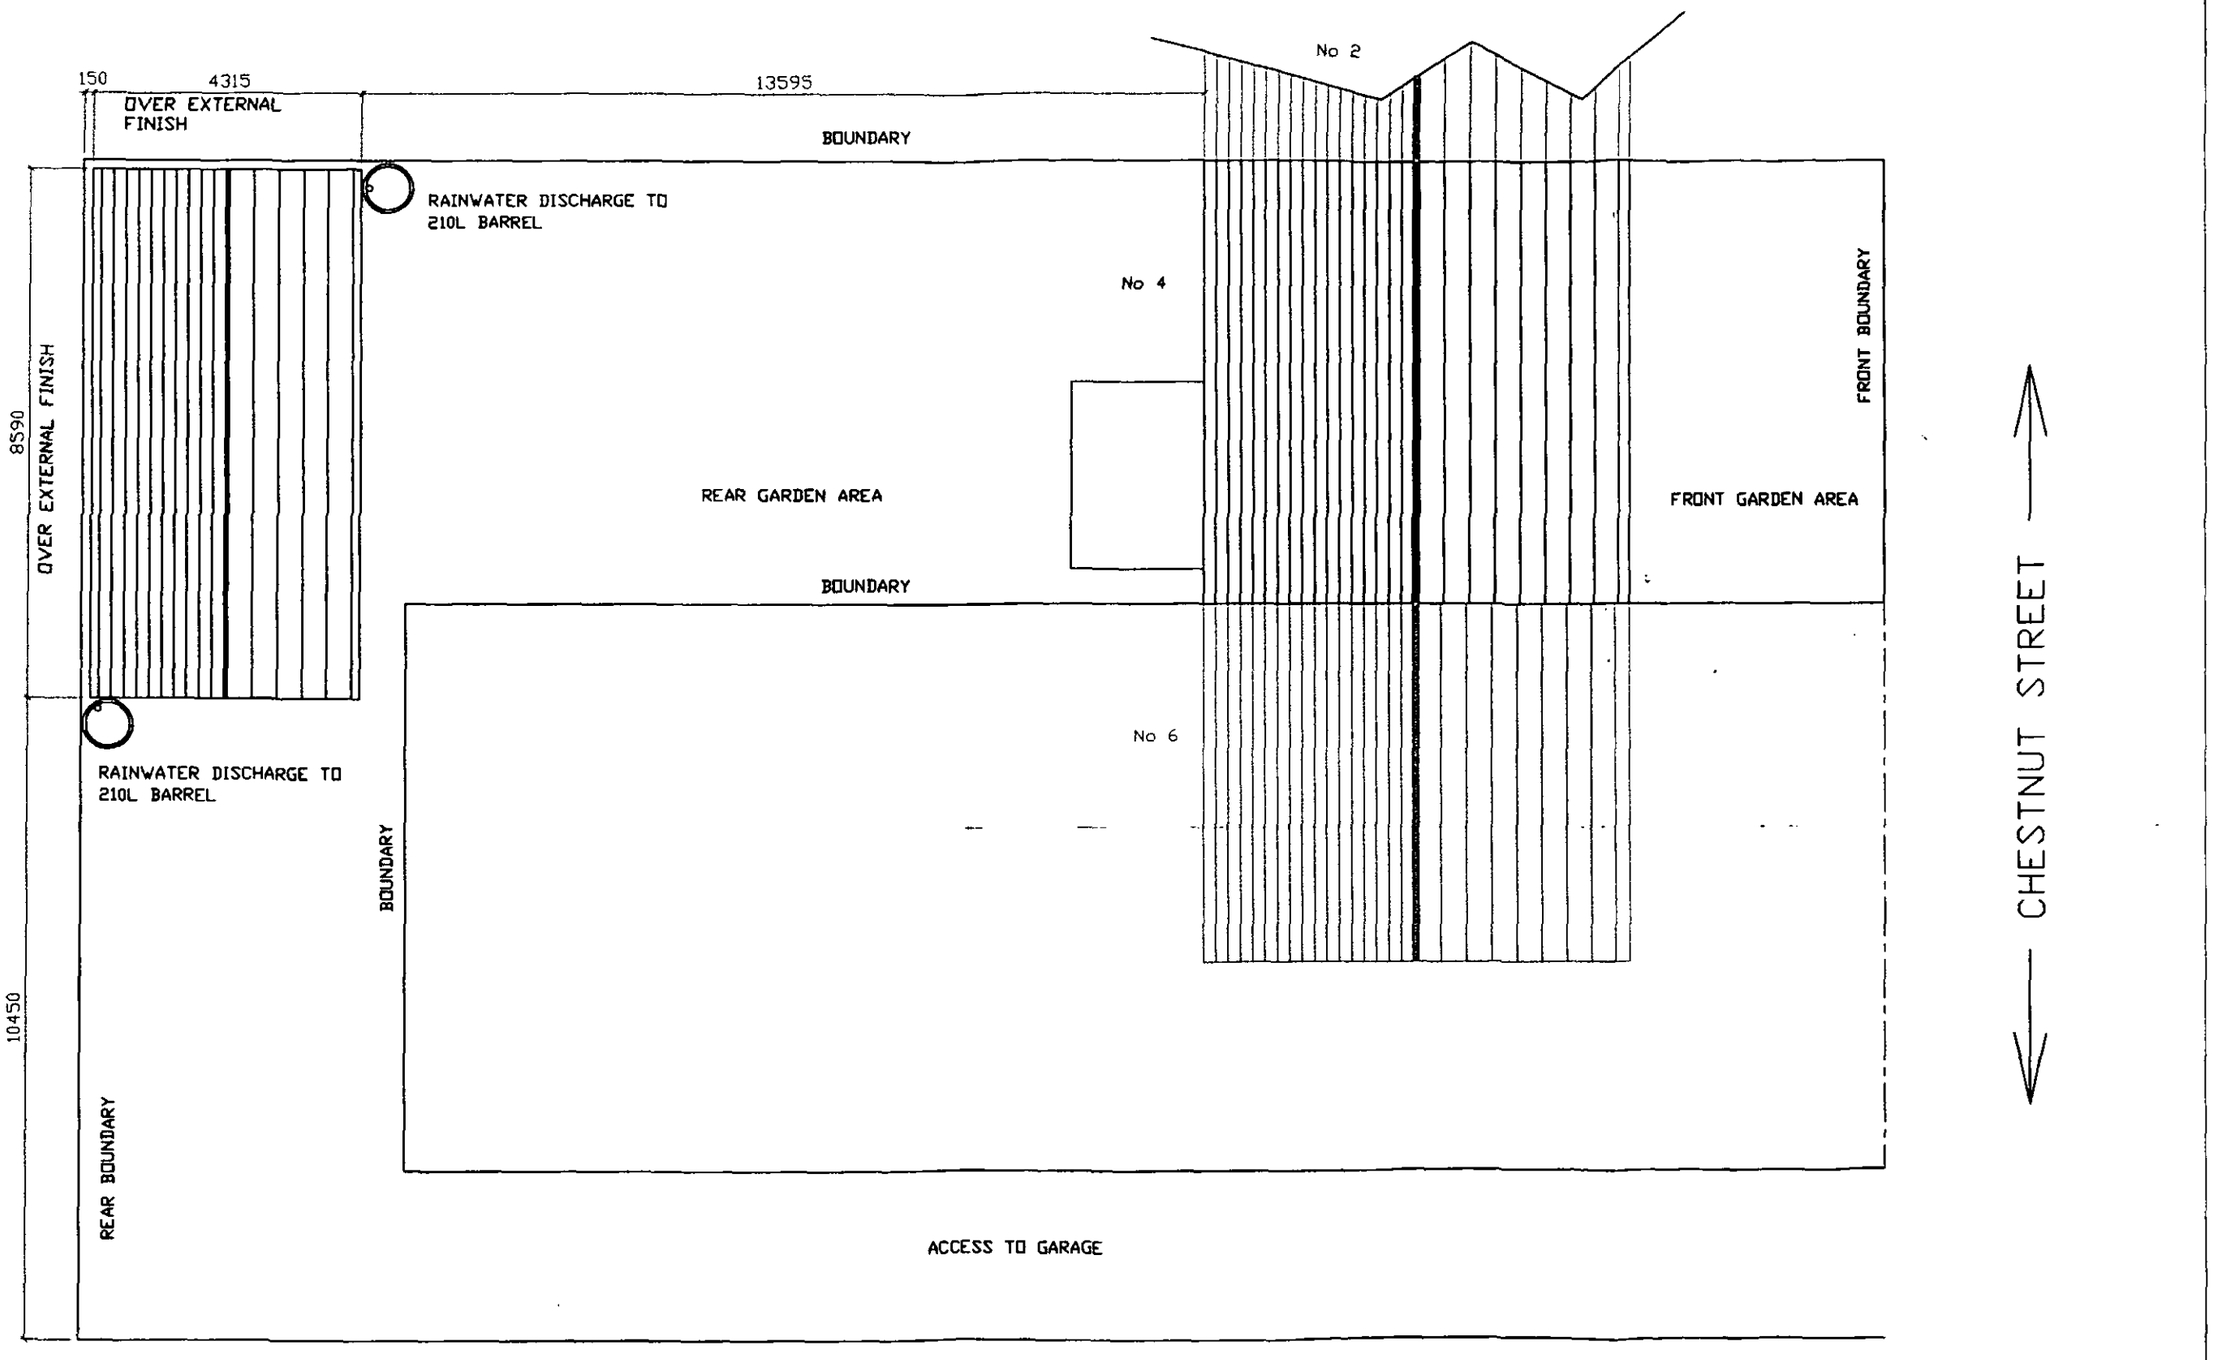

CLIENT MR D GILLESPIE 4 CHESTNUT STREET GRIMETHORPE BARNSLEY	TITLE DRAWING SHOWING PROPOSED SITE LAYOUT WITH NEW DETACHED GARAGE	Quill ARCHTECTURE ©	THIS DRAWING IS COPYRIGHT AND MUST NOT BE USED OR DISCLOSED IN ANY WAY EXCEPT WHERE AUTHORIZED IN WRITING BY QUILL ARCHITECTURE. TELEPHONE (01226) 755446 REG.No 5210984	SCALE 1 : 100 / DATE 17/02/10 / DRG No CAD/QA/1002	DRAWN AD / REV

DO NOT SCALE DRAWING

ALL DIMENSIONS IN MILLIMETRES

IF IN DOUBT ASK

PROVIDE & FIX ROLLER SHUTTER DOOR AND FRAME 2735 WIDE x 2400 HIGH

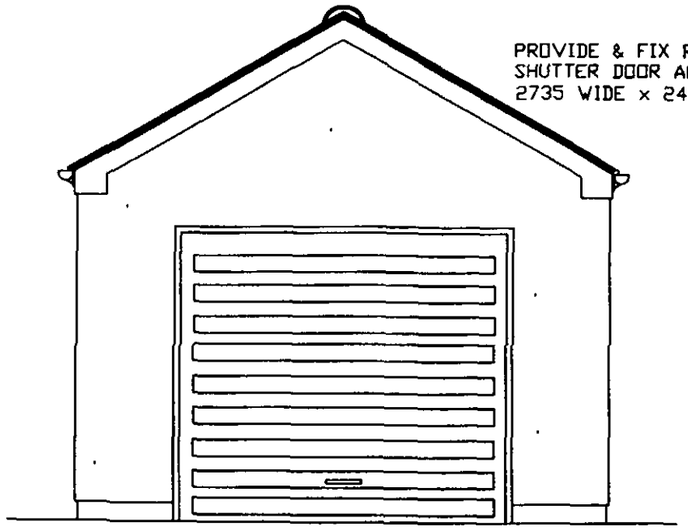

FRONT ELEVATION

4275

OVER BLOCKWORK

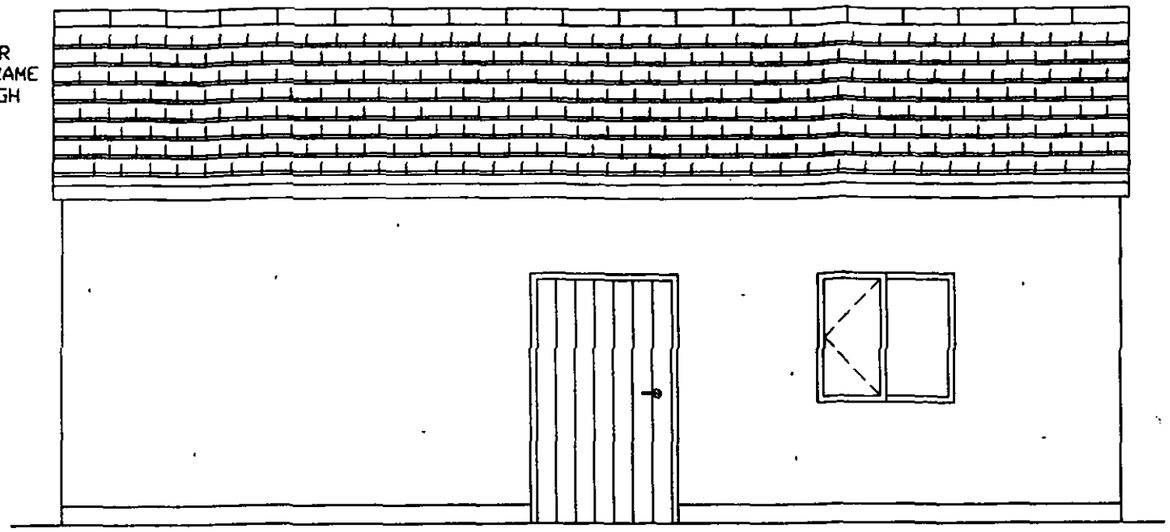

PROVIDE & FIX PERSONAL DOOR AND FRAME IN UPVC

PROVIDE & FIX 2No 1130 x 1050 WINDOWS IN UPVC TO MATCH THE MAIN DWELLING

SIDE ELEVATION FACING No4

8550

OVER BLOCKWORK

ROOF COVERING TO BE INTERLOCKING TILES TO MATCH THE MAIN DWELLING AND SURROUNDING AREA

PROVIDE & FIX SEGMENTAL RIDGE

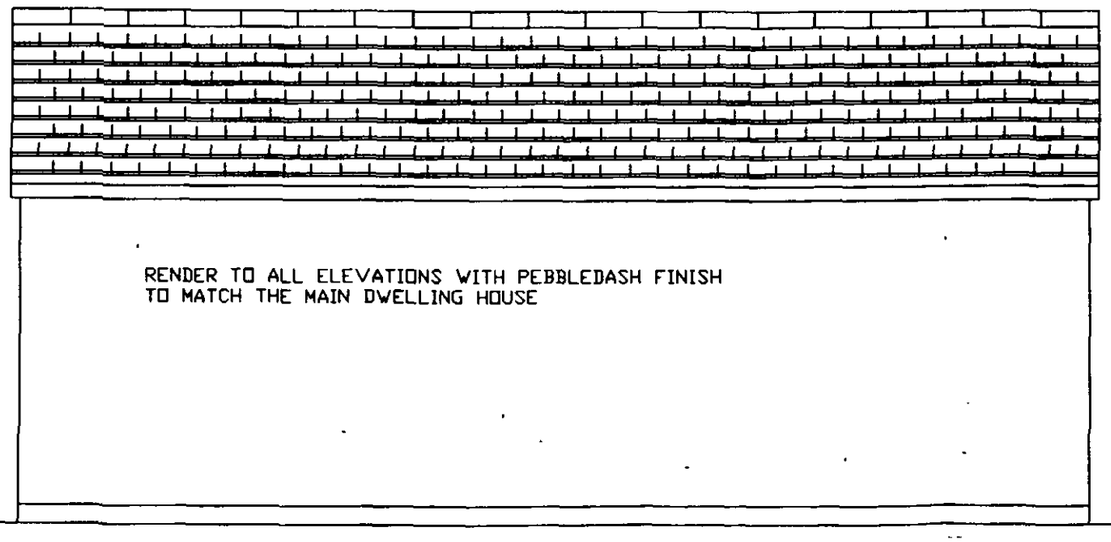

RENDER TO ALL ELEVATIONS WITH PEBBLEDASH FINISH TO MATCH THE MAIN DWELLING HOUSE

SIDE ELEVATION FACING OPEN FIELD

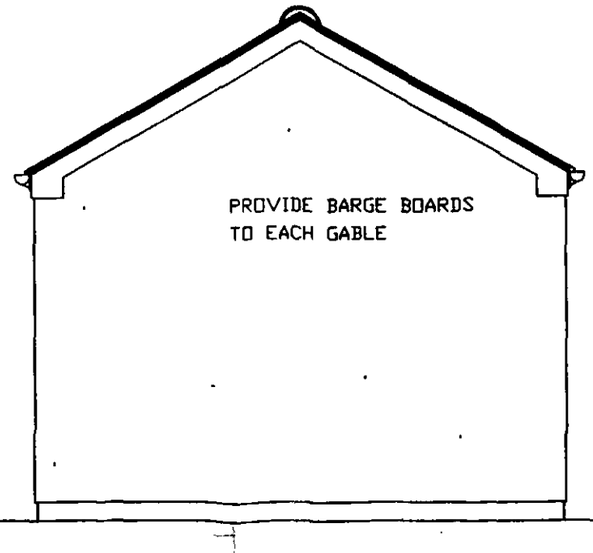

PROVIDE BARGE BOARDS TO EACH GABLE

REAR ELEVATION FACING GARDEN OF No 2

CLIENT MR D GILLESPIE 4 CHESTNUT STREET GRIMETHORPE BARNSLEY	TITLE DRAWING SHOWING PROPOSED ELEVATIONS OF DETACHED GARAGE	Quill ARCHITECTURE ©	THIS DRAWING IS COPYRIGHT AND MUST NOT BE USED OR DISCLOSED IN ANY WAY EXCEPT WHERE AUTHORIZED IN WRITING BY QUILL ARCHITECTURE. TELEPHONE (01226) 755446 REG No 5210984	SCALE 1 : 50 DATE 17/02/10 DRG No CAD/QA/1003	DRAWN AD REV

DO NOT SCALE DRAWING | ALL DIMENSIONS IN MILLIMETRES | IF IN DOUBT ASK

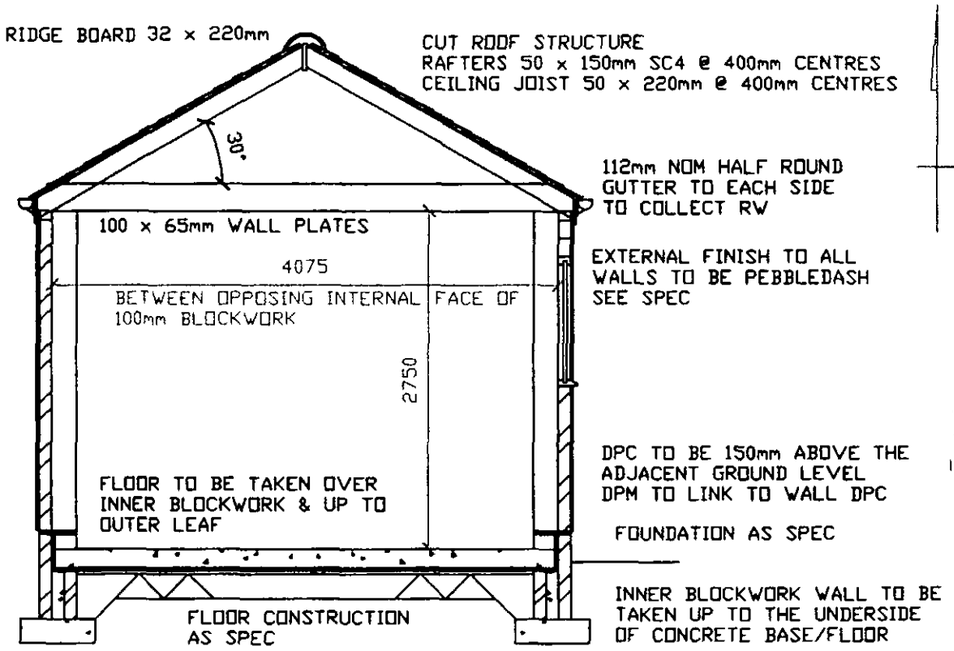

SECTION ON X - X

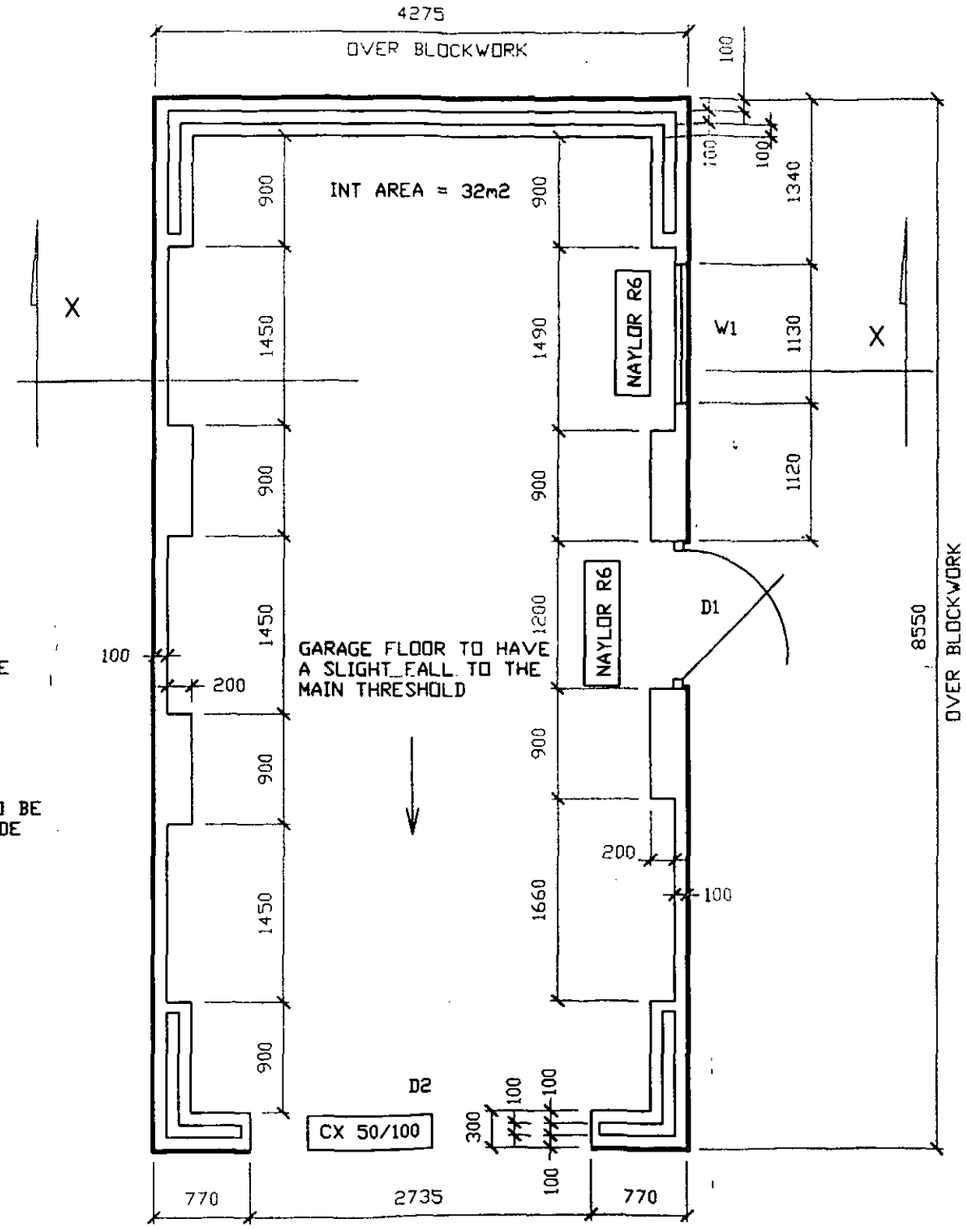

CLIENT MR D GILLESPIE 4 CHESTNUT STREET GRIMETHORPE BARNSLEY	TITLE DRAWING SHOWING PROPOSED PLAN AND SECTION ON X - X	Quill ARCHTECTURE ©	THIS DRAWING IS COPYRIGHT AND MUST NOT BE USED OR DISCLOSED IN ANY WAY EXCEPT WHERE AUTHORIZED IN WRITING BY QUILL ARCHITECTURE. TELEPHONE (01226) 755446 REG No 5210984	SCALE 1 : 50 / DATE 17/02/10 / DRG No CAD/QA/1004	DRAWN AD / REV