




Elevation A

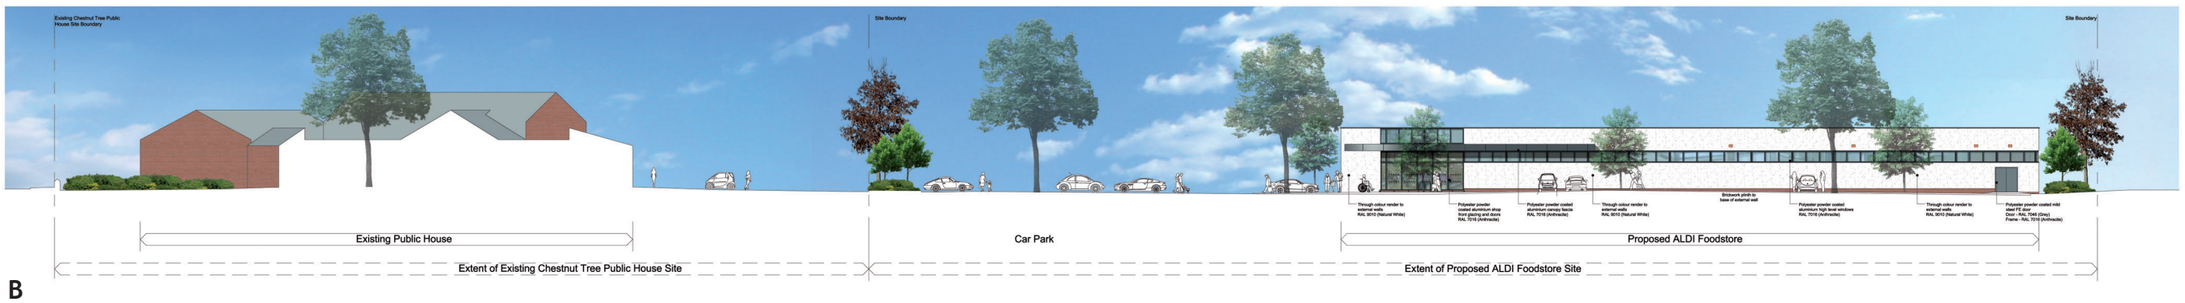


Elevation B

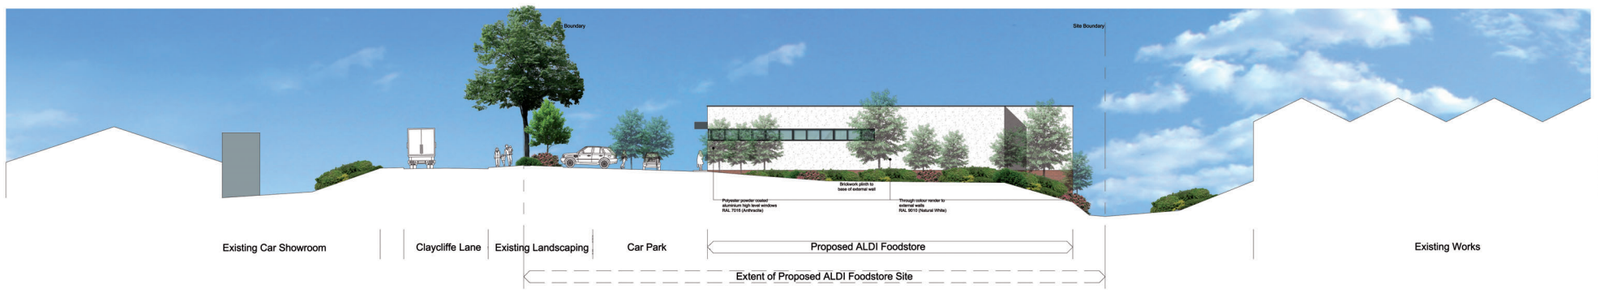

Elevation C

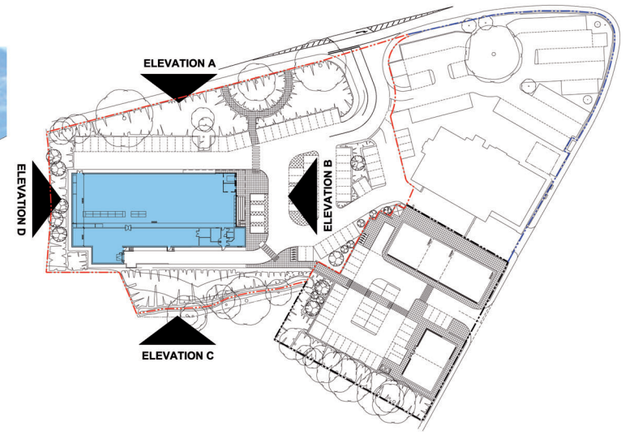

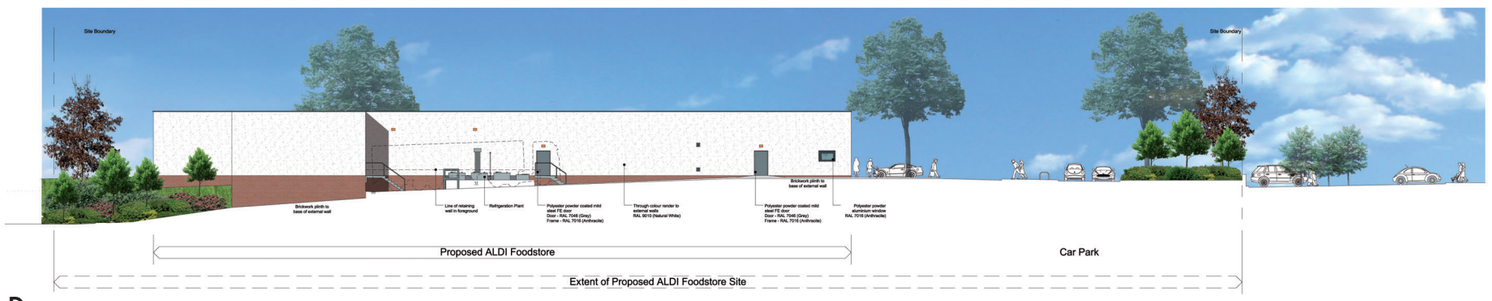


Elevation D


Proposed Foodstore Development, Barugh Green Road, Barnsley

Client: Aldi Stores Ltd
Date: 17/06/10
Job/Dwg: 0454 SDAR Elevations 17
Scale: NTS

THE HARRIS PARTNERSHIP
www.harrispartnership.com
0454SDARBarughGreenElevations17

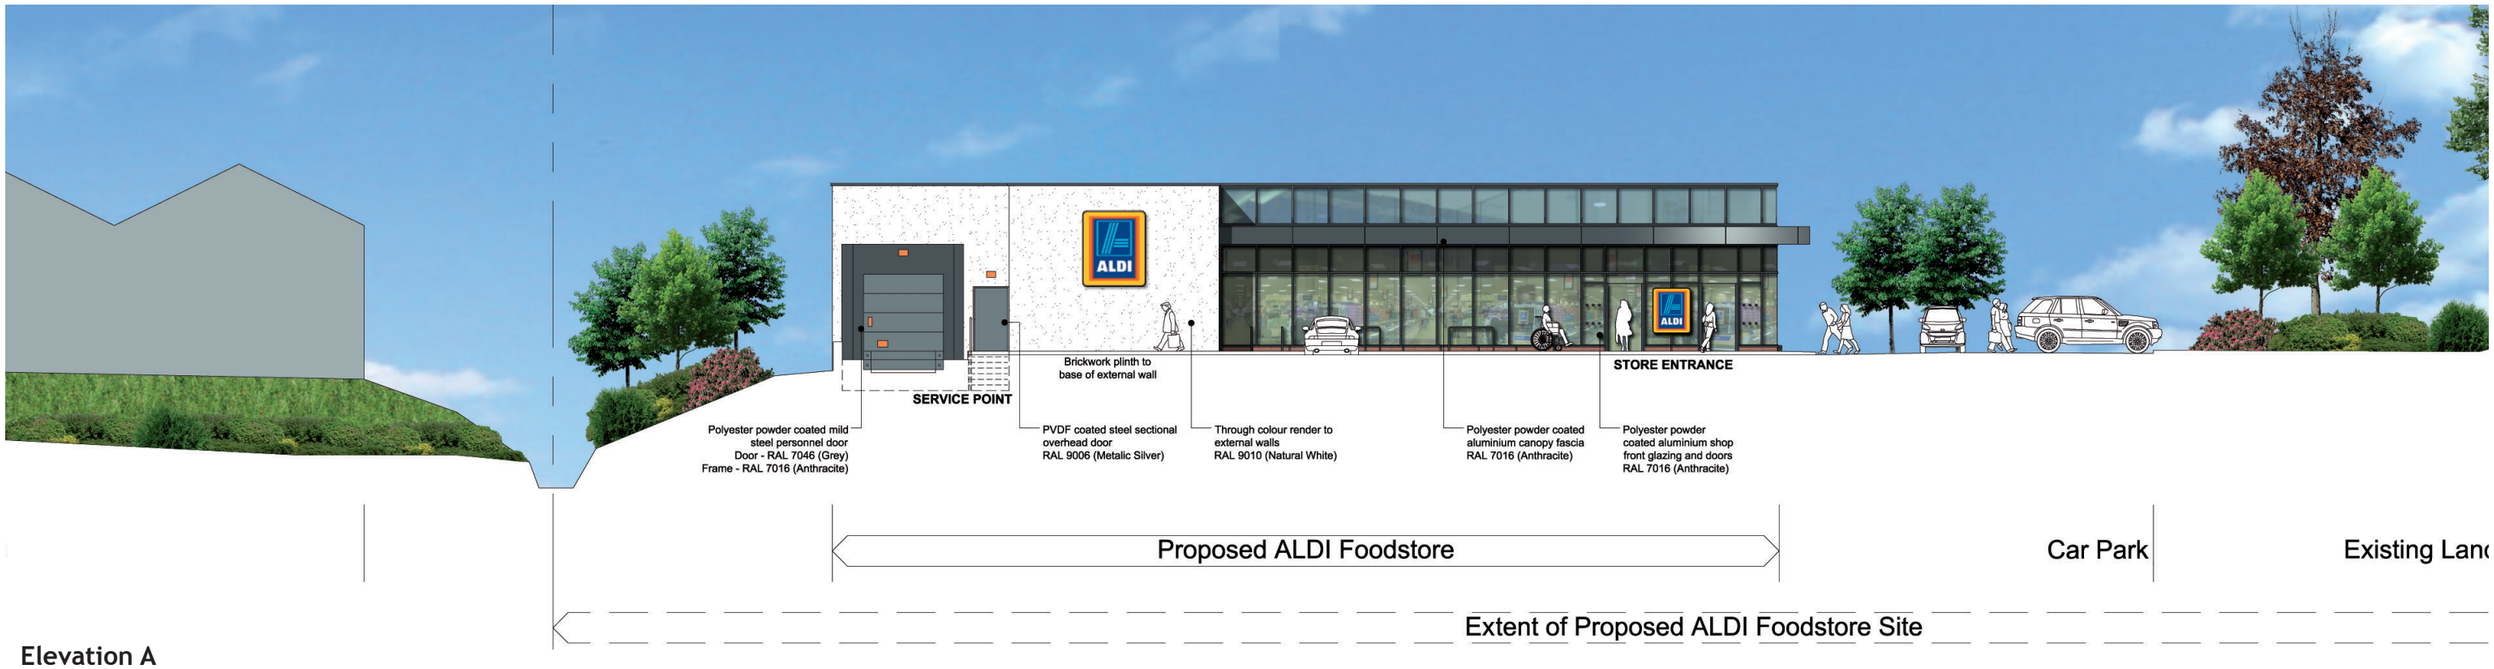

Elevation A

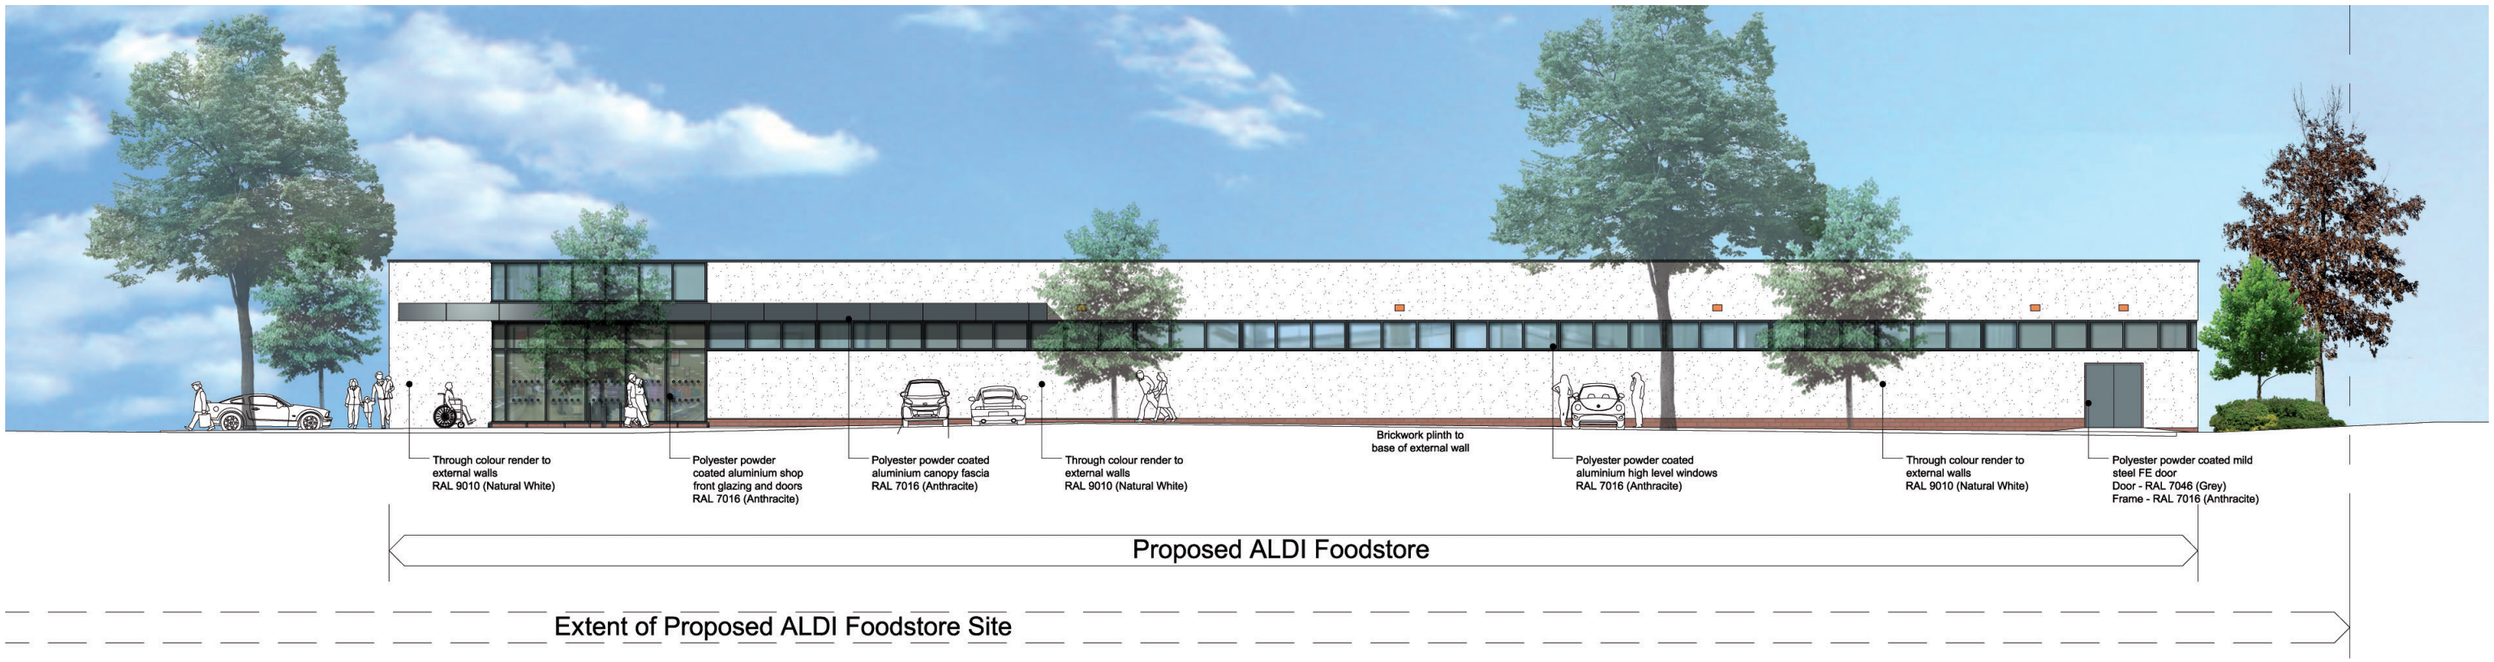


Elevation B

Materials Specification
Through colour render to external walls - RAL 9010 (Natural White)
Polyester powder coated aluminium shop front glazing and doors - RAL 7016 (Anthracite)
Polyester powder coated aluminium high level windows - RAL 7016 (Anthracite)
Polyester powder coated aluminium canopy fascia - RAL 7016 (Anthracite)
Satin polished stainless steel trolley bay rails
Red brickwork to external walls
Polyester powder coated mild steel FE & Personnel doors
Door - RAL 7046 (Grey) Frame - RAL 7016 (Anthracite)


Proposed Foodstore Development, Barugh Green Road, Barnsley

Client: Aldi Stores Ltd
Date: 17/06/10
Job/Dwg: 0454 SDAR Elevations 17
Scale: NTS

THE HARRIS PARTNERSHIP
www.harrispartnership.com
0454SDARBarughGreenElevations17

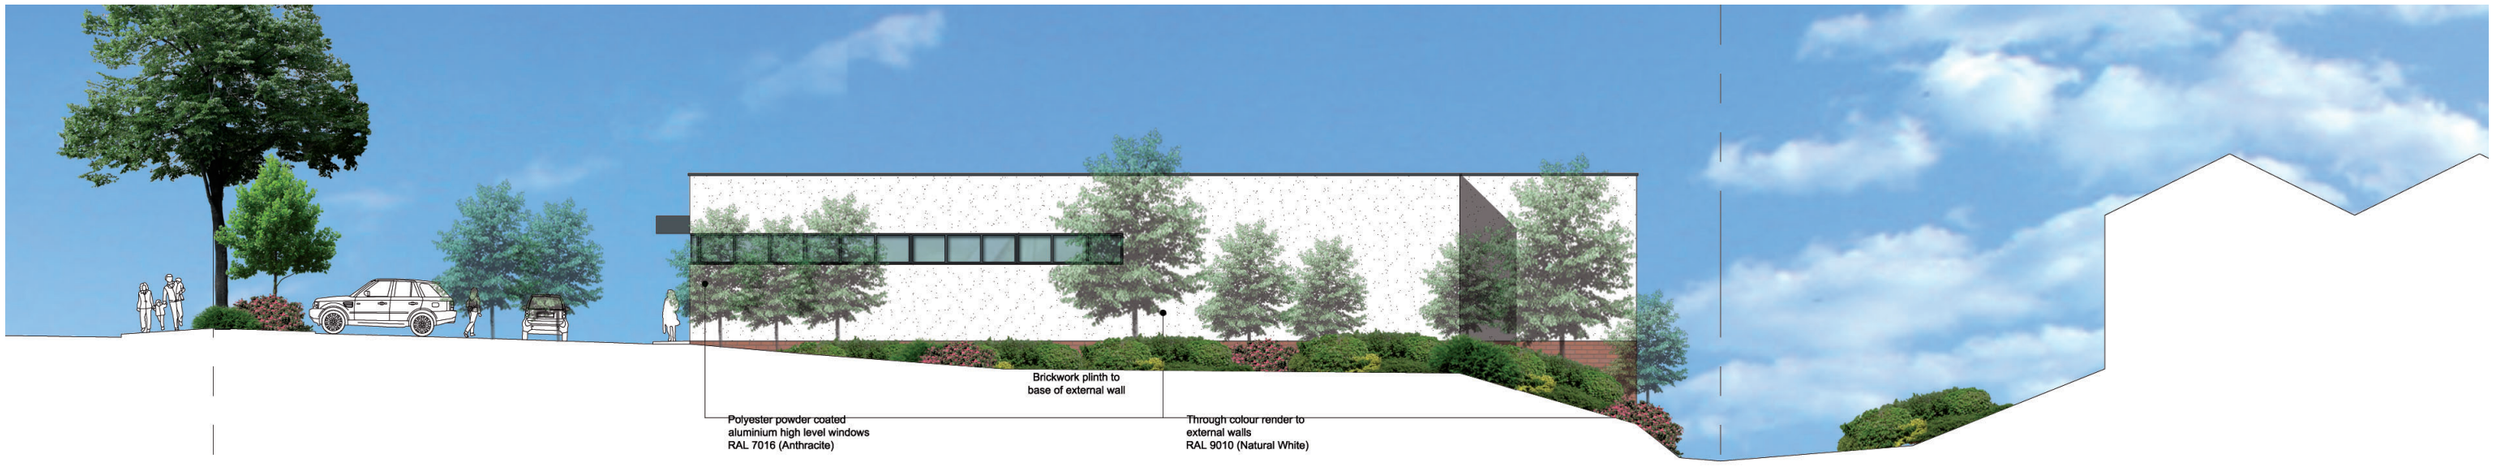

Elevation C

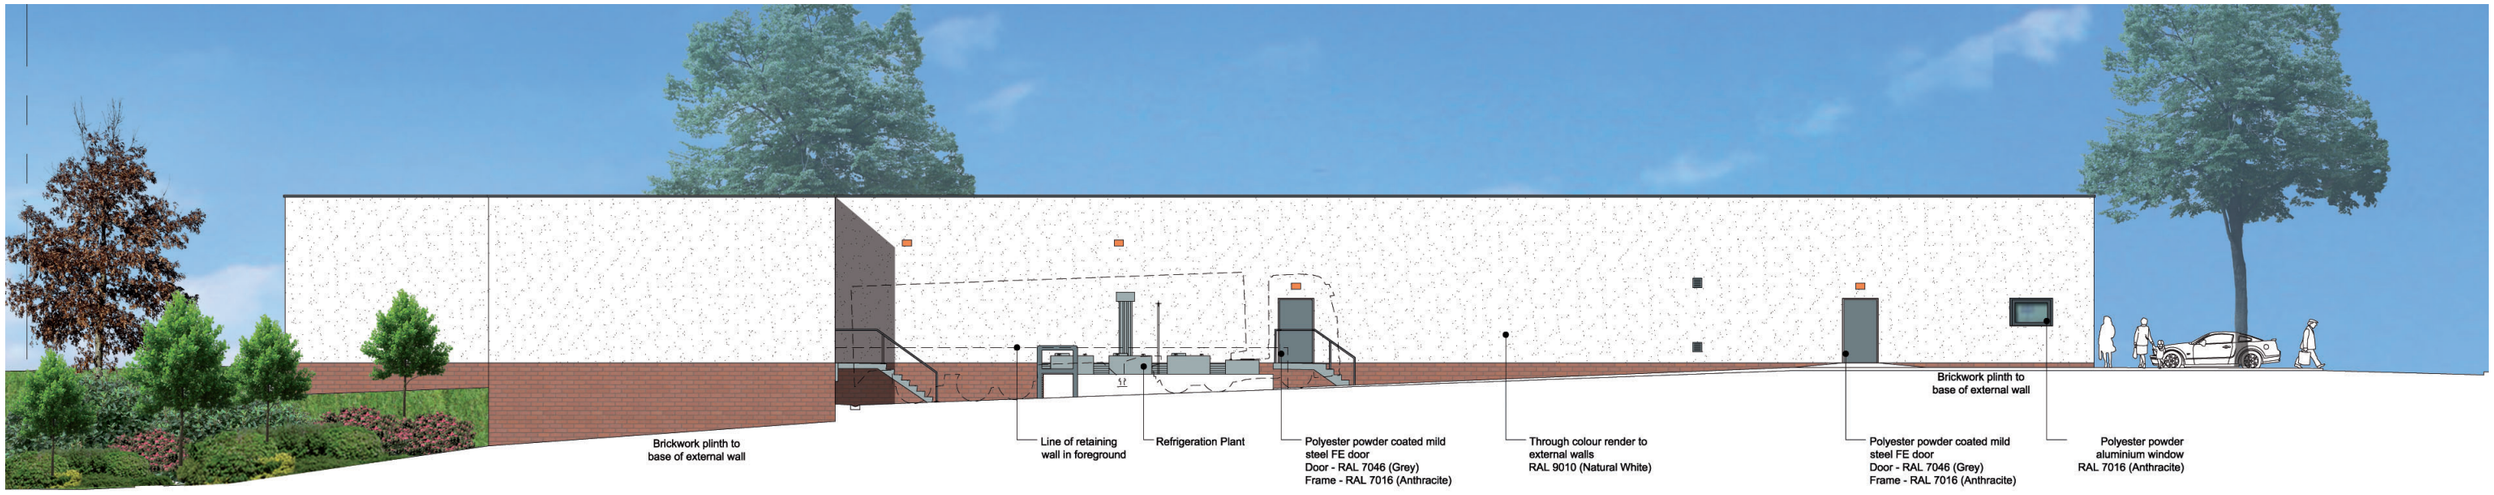

Elevation D

Materials Specification
Through colour render to external walls - RAL 9010 (Natural White)
Polyester powder coated aluminium shop front glazing and doors - RAL 7016 (Anthracite)
Polyester powder coated aluminium high level windows - RAL 7016 (Anthracite)
Polyester powder coated aluminium canopy fascia - RAL 7016 (Anthracite)
Satin polished stainless steel trolley bay rails
Red brickwork to external walls
Polyester powder coated mild steel FE & Personnel doors
Door - RAL 7046 (Grey) Frame - RAL 7016 (Anthracite)

Proposed Foodstore Development, Barugh Green Road, Barnsley

Client: Aldi Stores Ltd
Date: 17/06/10
Job/Dwg: 0454 SDAR Elevations 17
Scale: NTS

THE HARRIS PARTNERSHIP
www.harrispartnership.com
0454SDARBarughGreenElevations17