

2ND FLOOR EXISTING PLAN

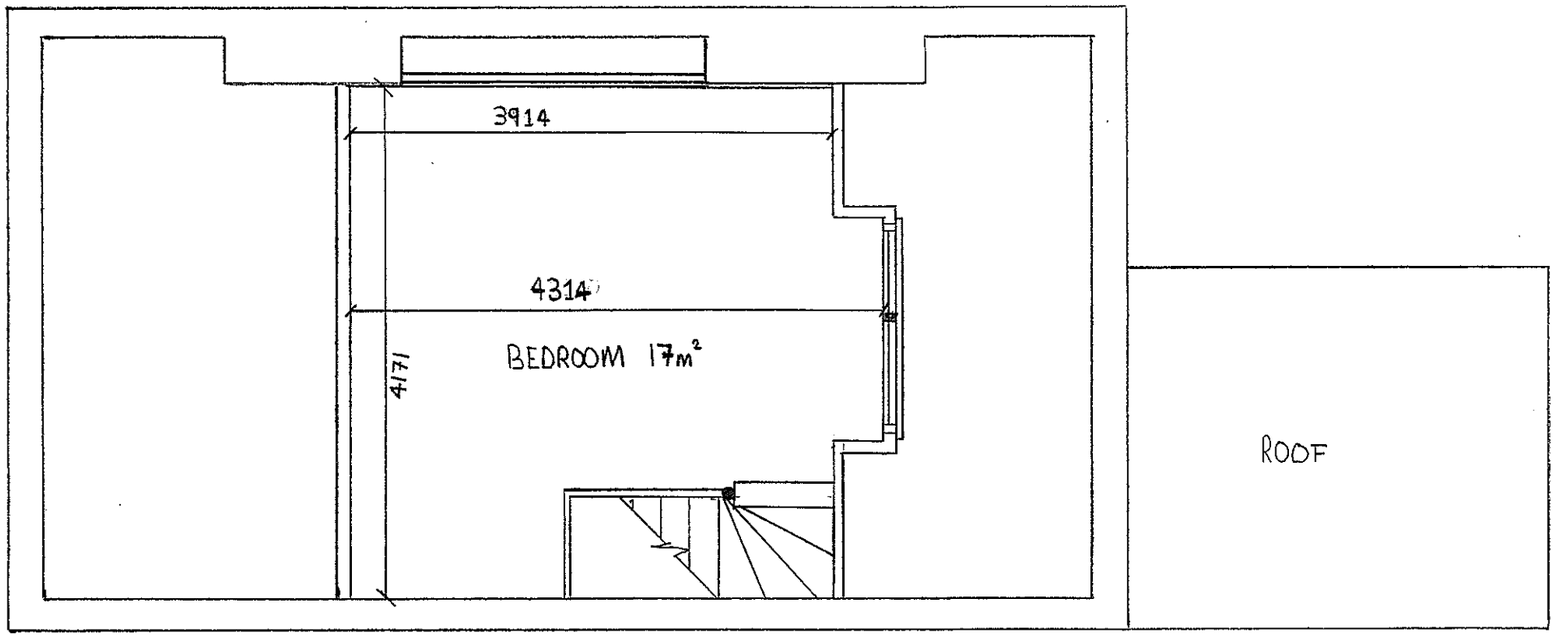

2ND FLOOR PROPOSED PLAN

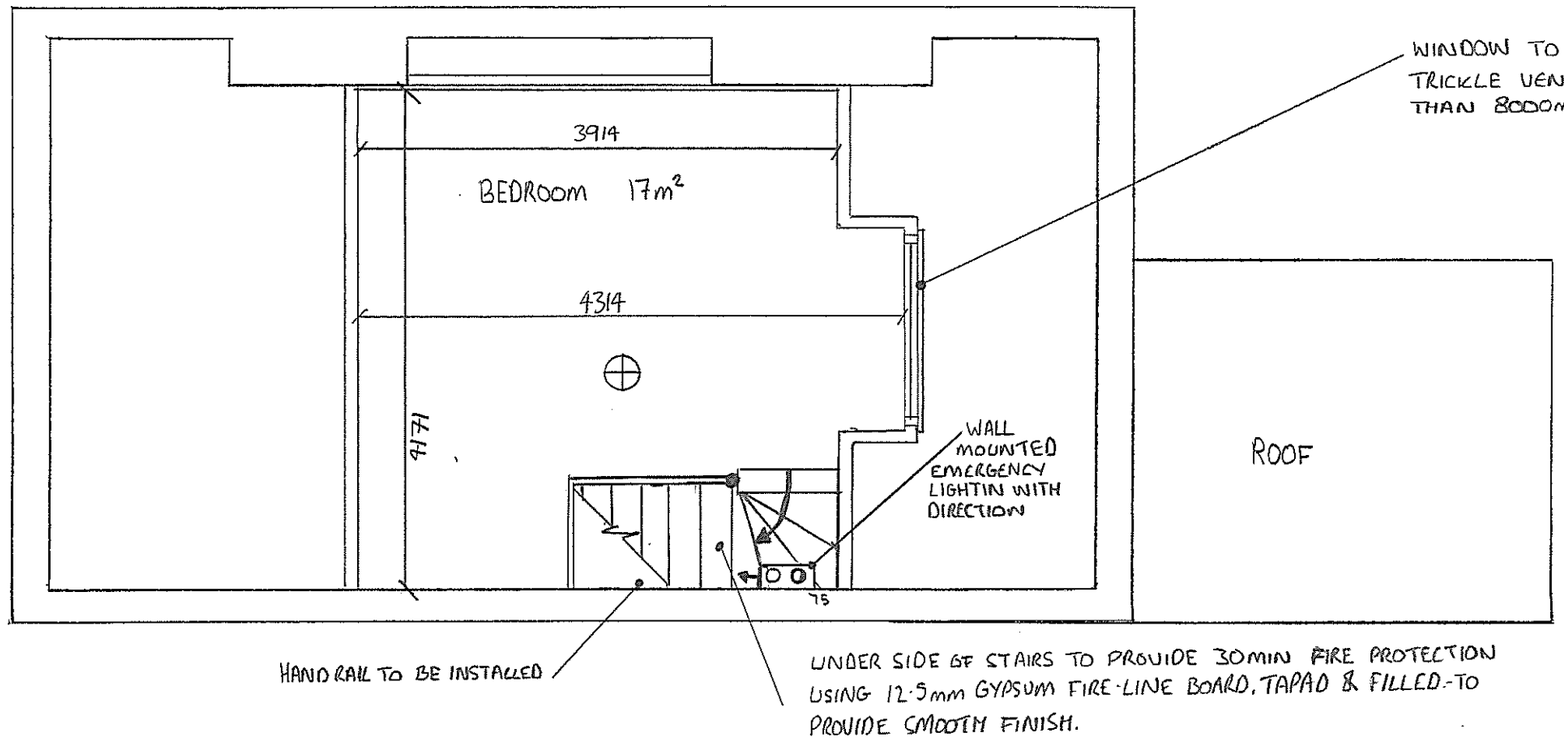

GRADE A.
LD2 - COVERAGE FIRE ALARM

- SMOKE DETECTOR
- IONISATION HEAT DETECTOR
- EMERGENCY LIGHTING WITH DIRECTION ARROW.

52 PARK GROVE BARNSLEY	
PROPOSED CONVERSION TO HMO	
DRG Nº P-03	DATE : MAY 14

SCALE 1:50