front elevation
scale 1:50

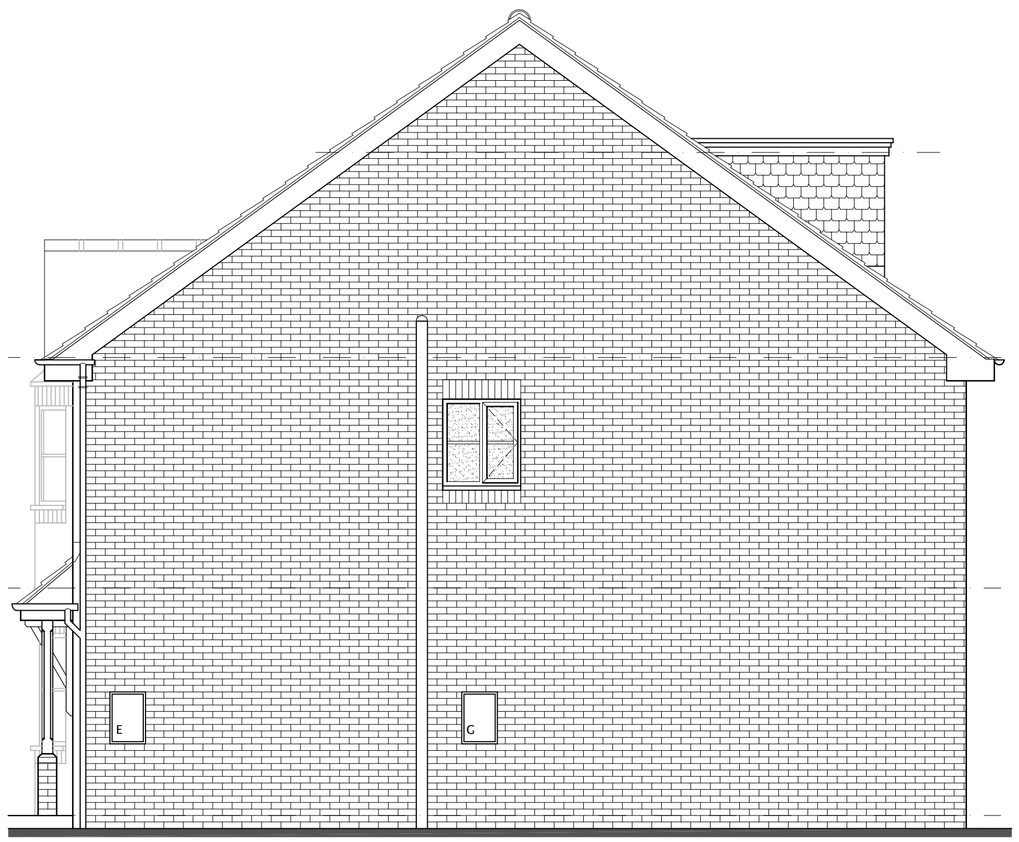

side elevation
scale 1:50

rear elevation
scale 1:50

side elevation
scale 1:50

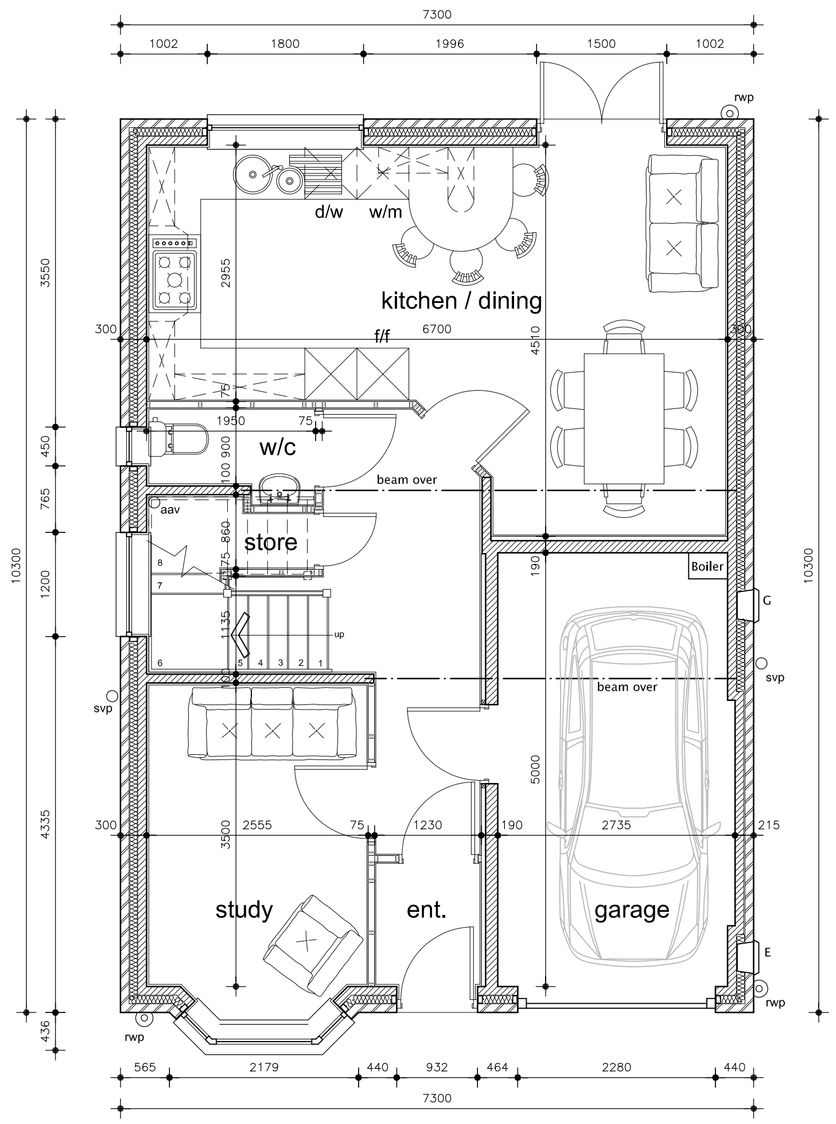

ground floor plan
scale 1:50

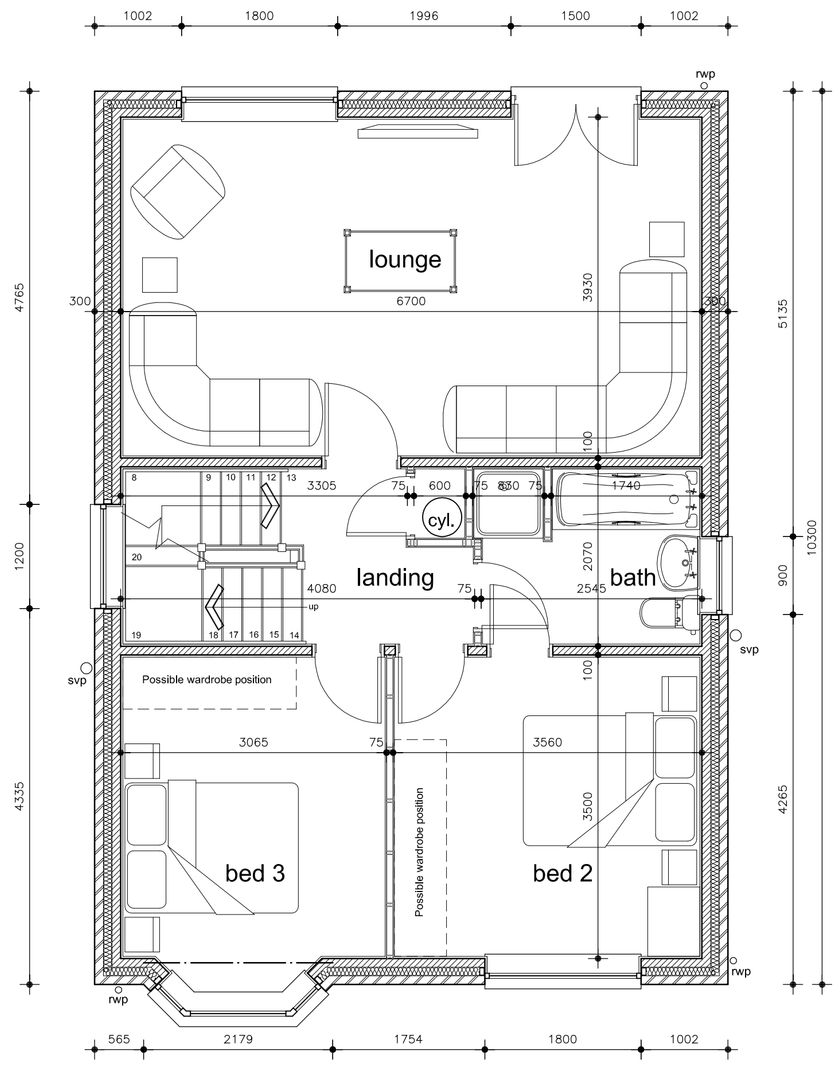

first floor plan
scale 1:50

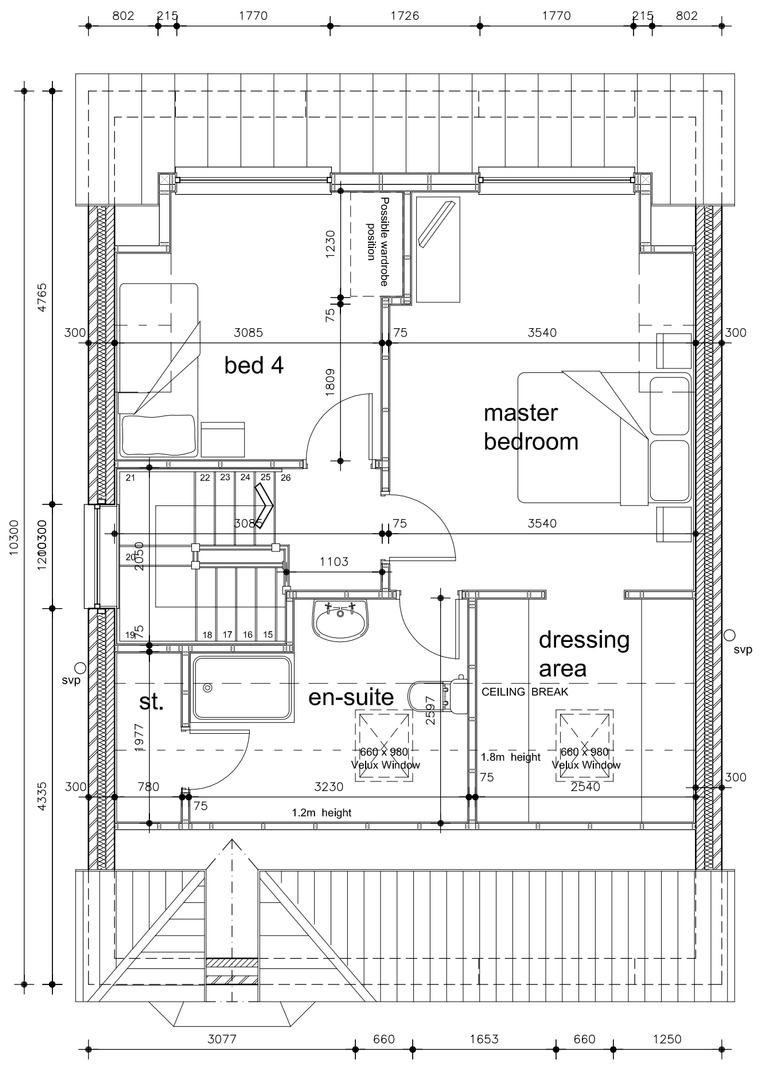

second floor plan
scale 1:50

REVISION:

TITLE
House Type C

PROJECT
RESIDENTIAL DEVELOPMENT

AT LAND ADJACENT
28 STONE ROW COURT
TANKERSLEY
BARNSLEY
S75 3BA

FOR
PILLEY DEVELOPMENTS LTD

SCALE (A1)	DATE	DRAWN
1/50	JULY 2010	TTB/MB

PROJECT NO	DRAWING NO	REVISION
150	13	-

Barber Design Limited
21 Mountbatten Drive
Burncross
Sheffield
S35 1WF
Tel: (0114) 2460608
Fax: (0114) 2460608
Email: toddbarber@btinternet.com

© COPYRIGHT EXISTS ON THE DESIGNS AND INFORMATION SHOWN ON THIS DRAWING
All dimensions to be verified on site prior to commencing any work DO NOT SCALE FROM DRAWING