




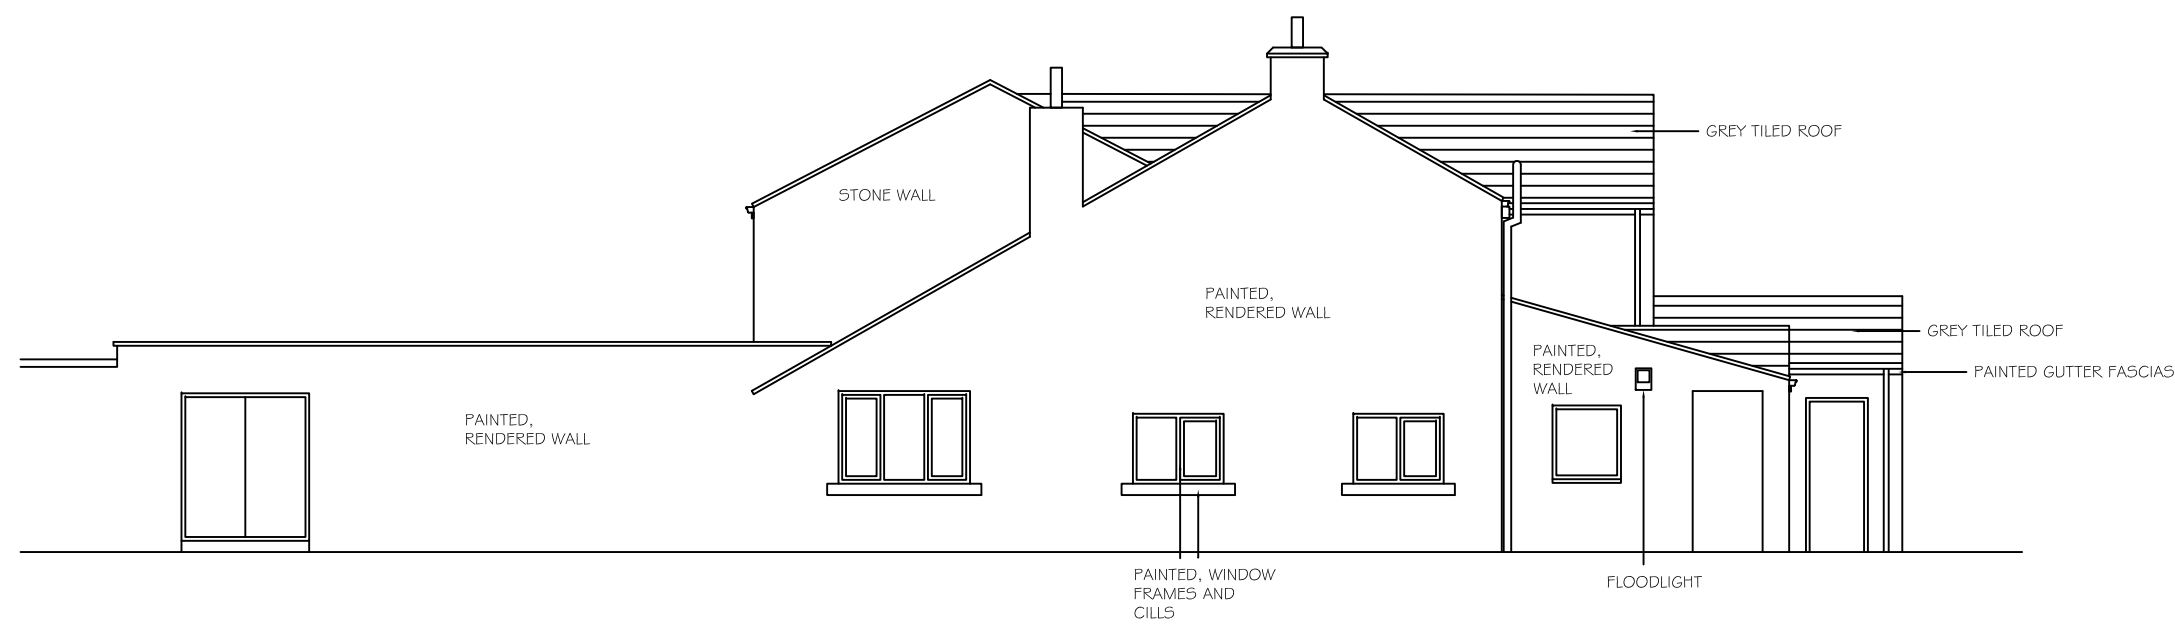


EXISTING SIDE ELEVATION
FROM STREET

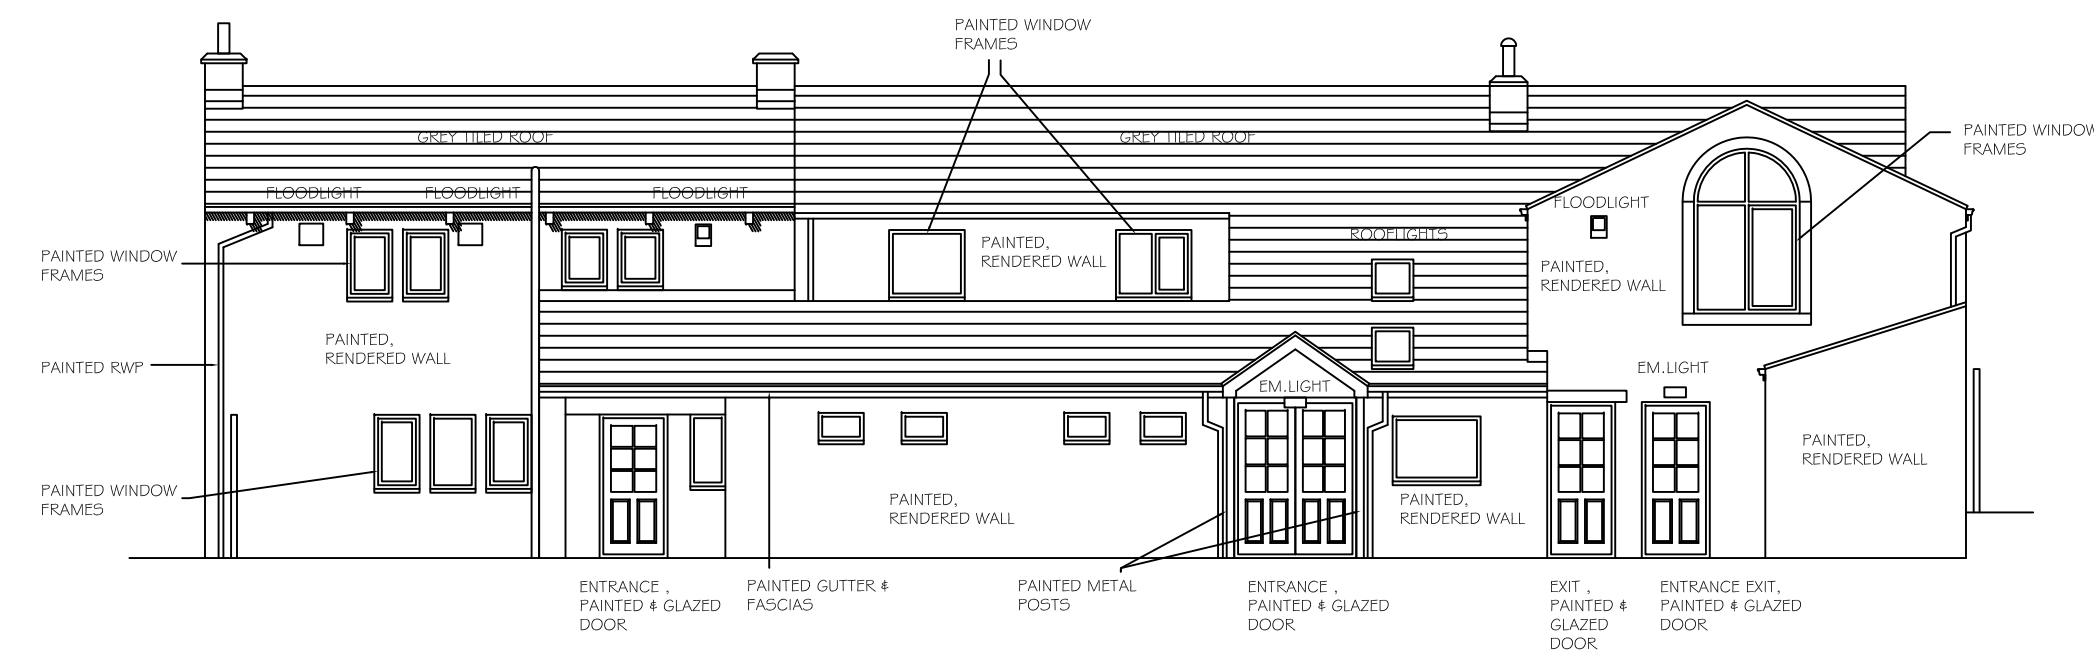

EXISTING FRONT ELEVATION

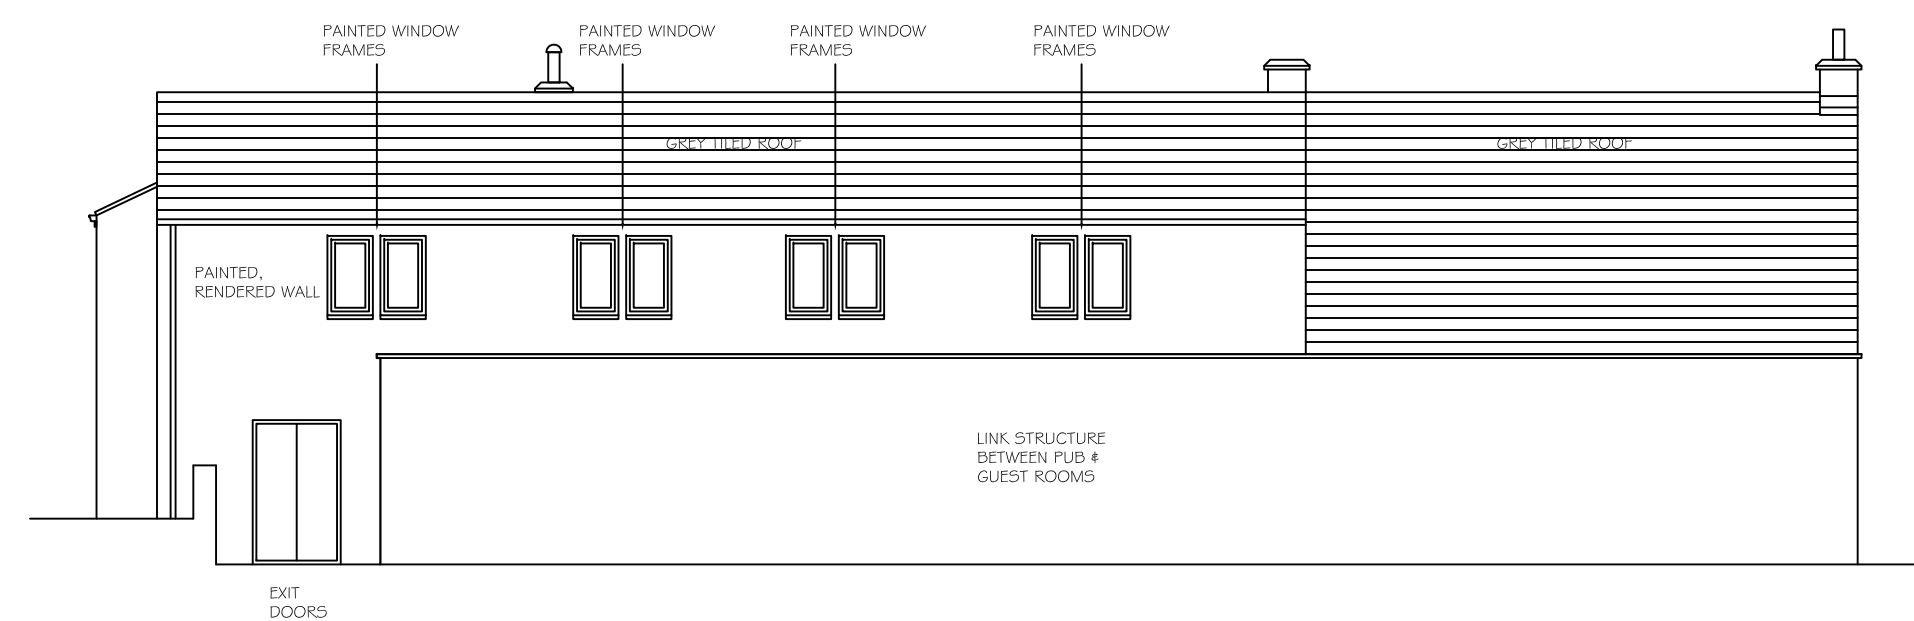

EXISTING REAR ELEVATION

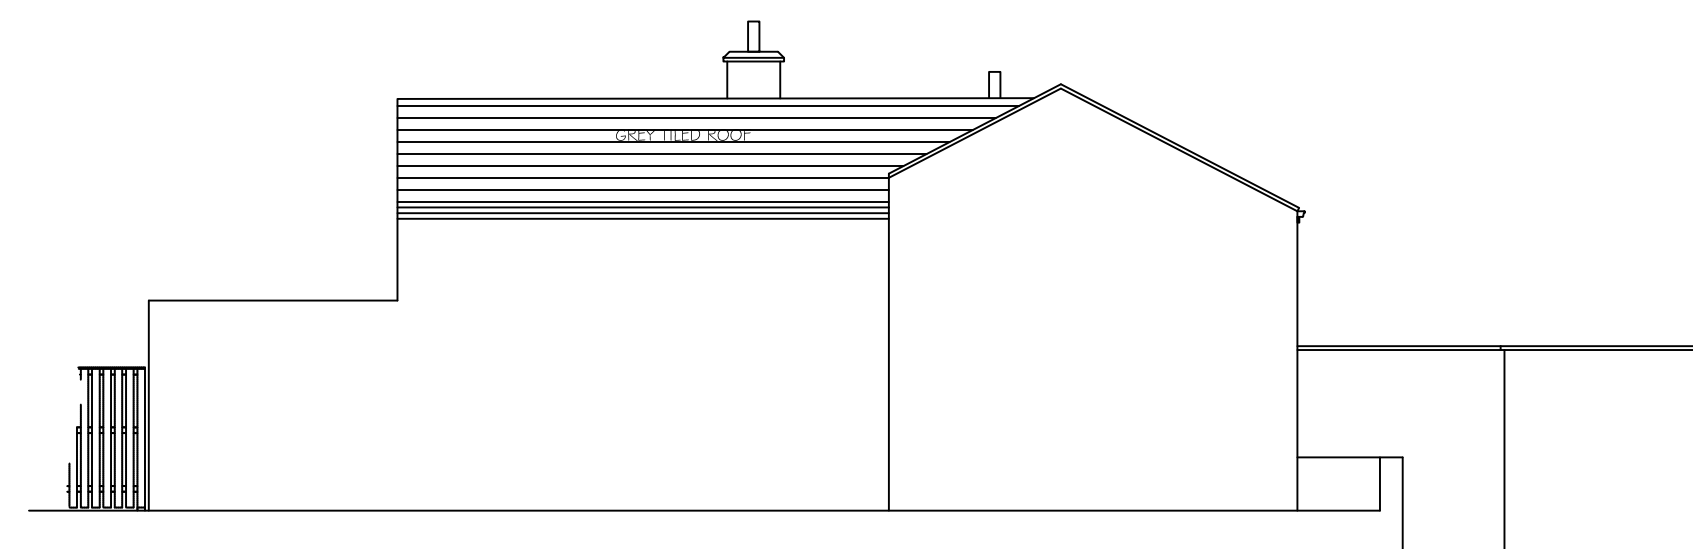

EXISTING SIDE ELEVATION

[illegible]

CLIENT:

THE BROOK GROUP

PROJECT:

THE FOUNTAIN INN, WELTHORNE LANE,
INGBIRCHWORTH, SOUTH YORKSHIRE,
S36 7GJ.

TITLE:

EXISTING EXTERNAL ELEVATIONS

DATE: 28.02.21

SCALE: 1 TO 100 AT A1

STATUS: PLANNING

DRWG NO:

FOUN-DO | O