


Notes:

Sketch schemes may be based on plan information of unknown origin and is subject to verification and survey.

Contractors must verify all dimensions on site before commencing any work or stop drawings. This drawing is not to be scaled. Use figured dimensions only.


Building areas are liable to adjustment over the course of the design process due to ongoing construction detailing developments.

Subject to statutory approvals and survey.

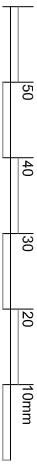


GARDEN SIDE PUBLIC SIDE

Timber to be treated using high pressure timber treatment to suit location

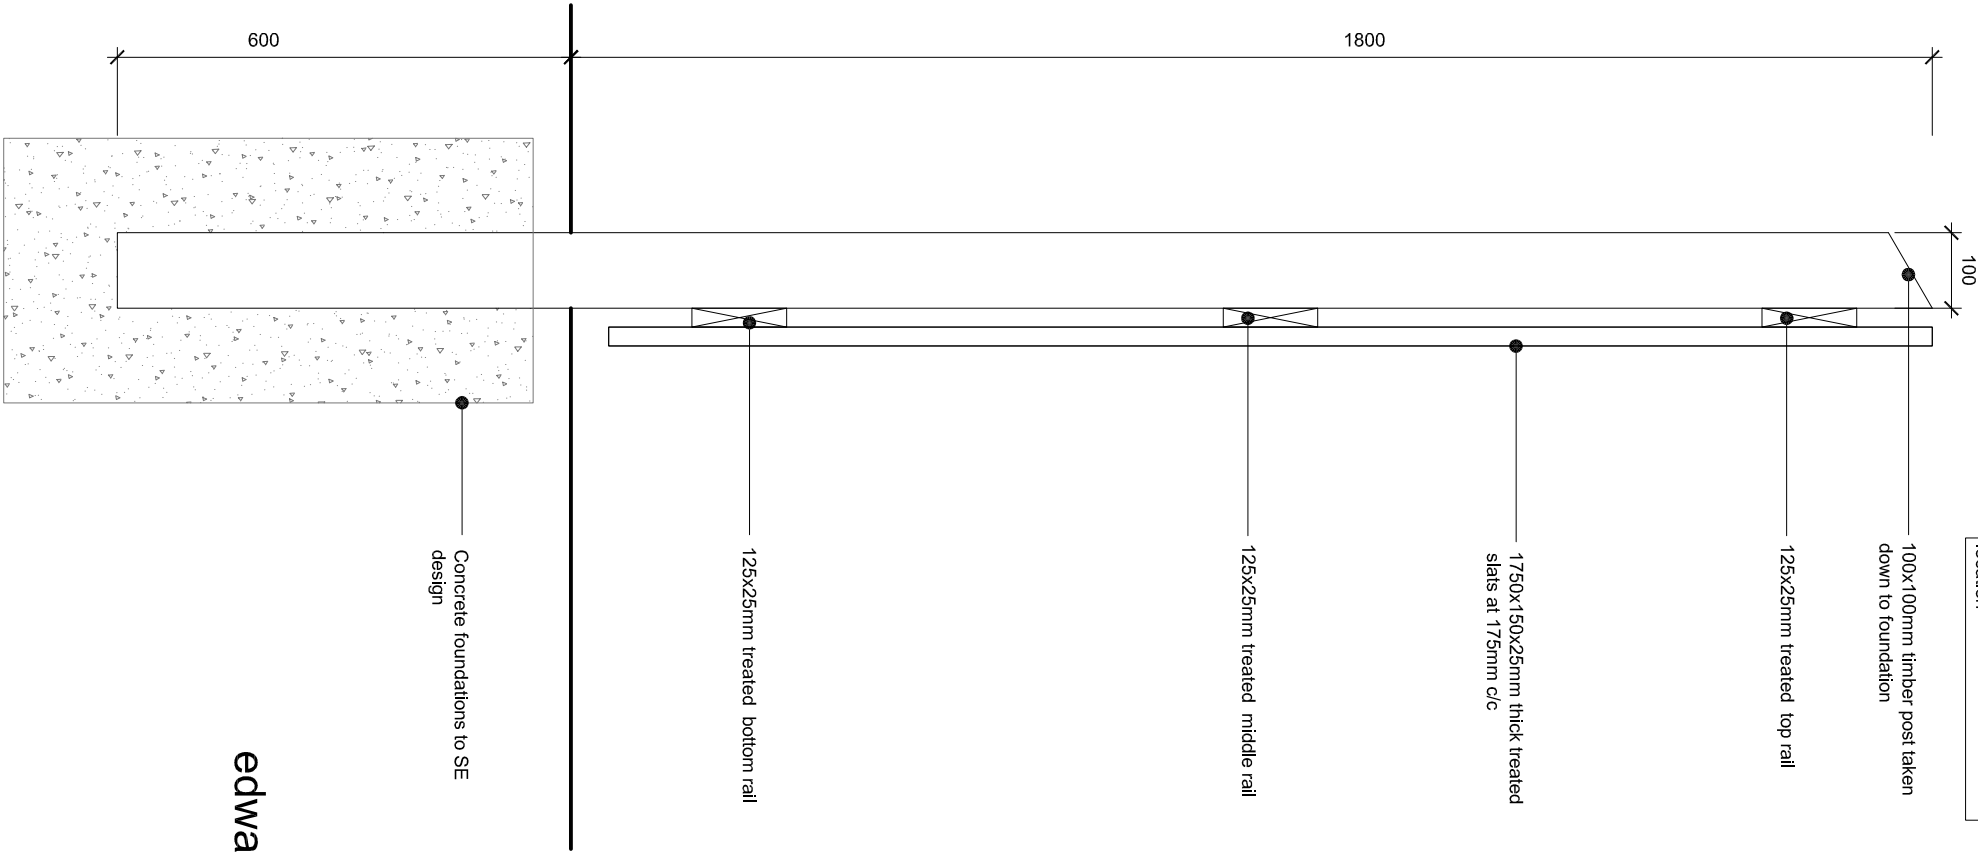

TYPICAL SECTION 1:10

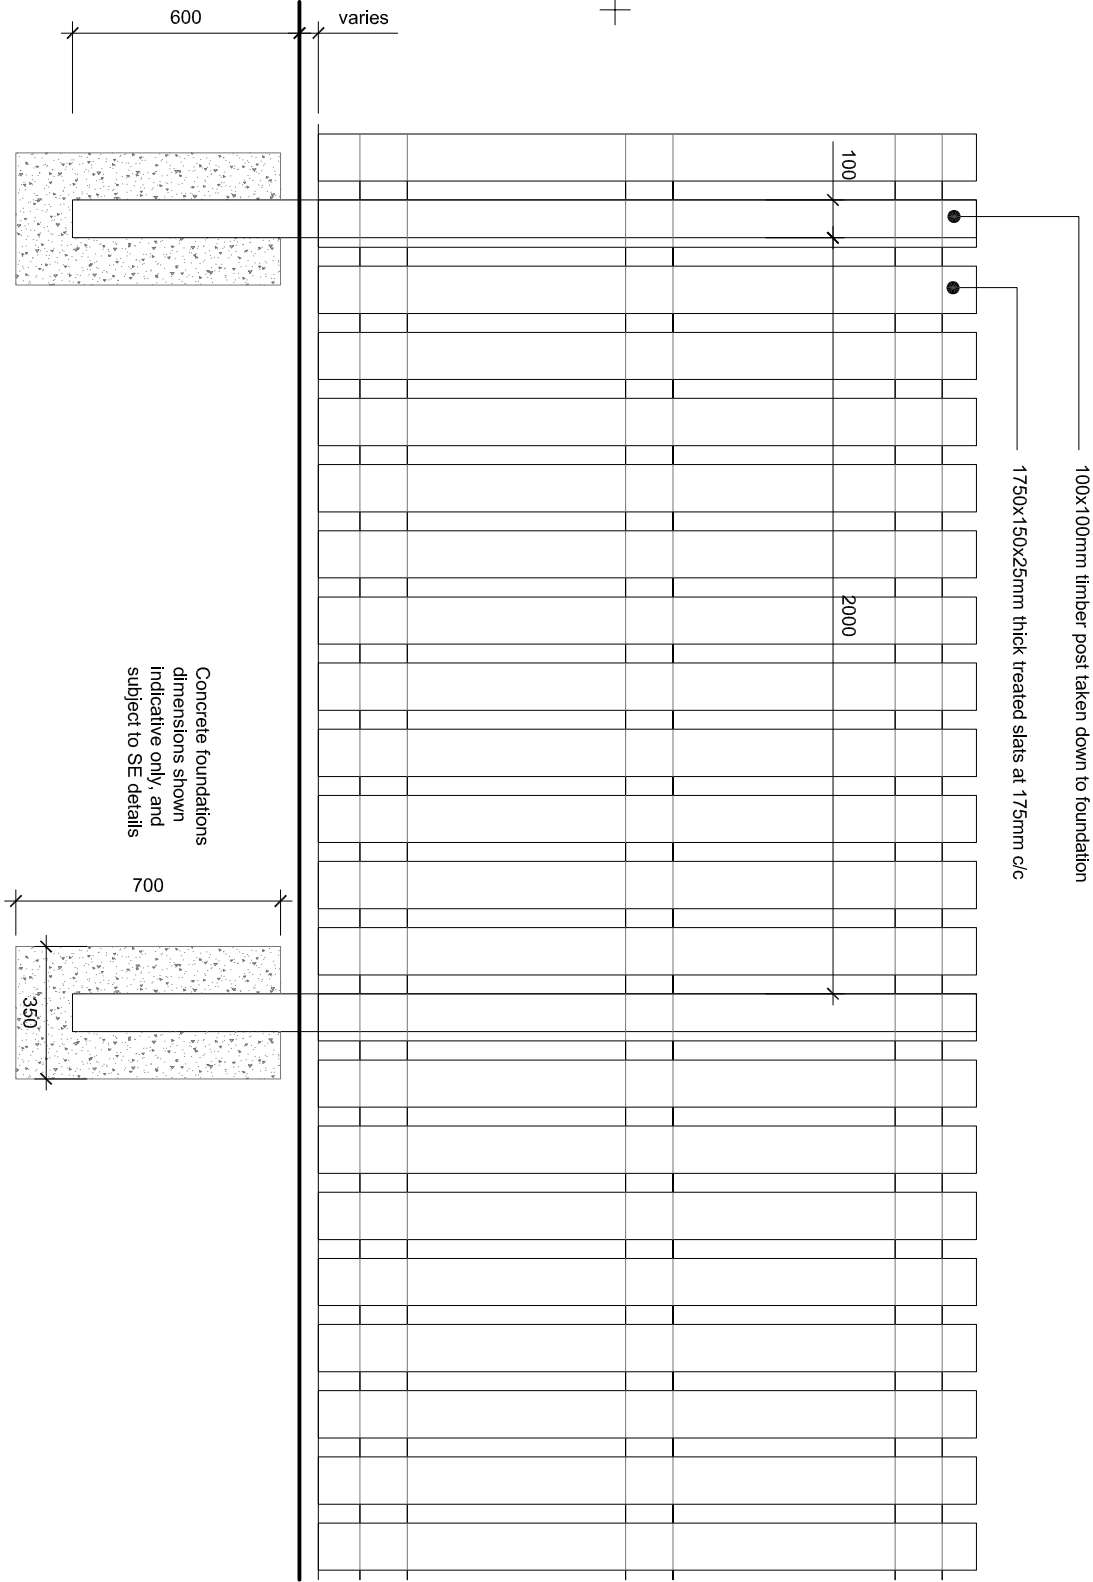

TYPICAL ELEVATION 1:20

edward architectural services ltd

prospect house 32 sovereign street leeds ls1 4bj t 0113 398 4000
www.aas-limited.co.uk

project Standard Details

client Gleeson Homes & Regeneration

title Boundary Treatments

1200mm High Timber Fence

drawn je checked ge date 13.04.11 scale varies@A3

job no 0282 drawing no SD-100 rev A

Z:\projects\0282 (Gleeson Standard drawings)\CAD\Drawings\SD100A-Timber Fence.dwg, SD-100