


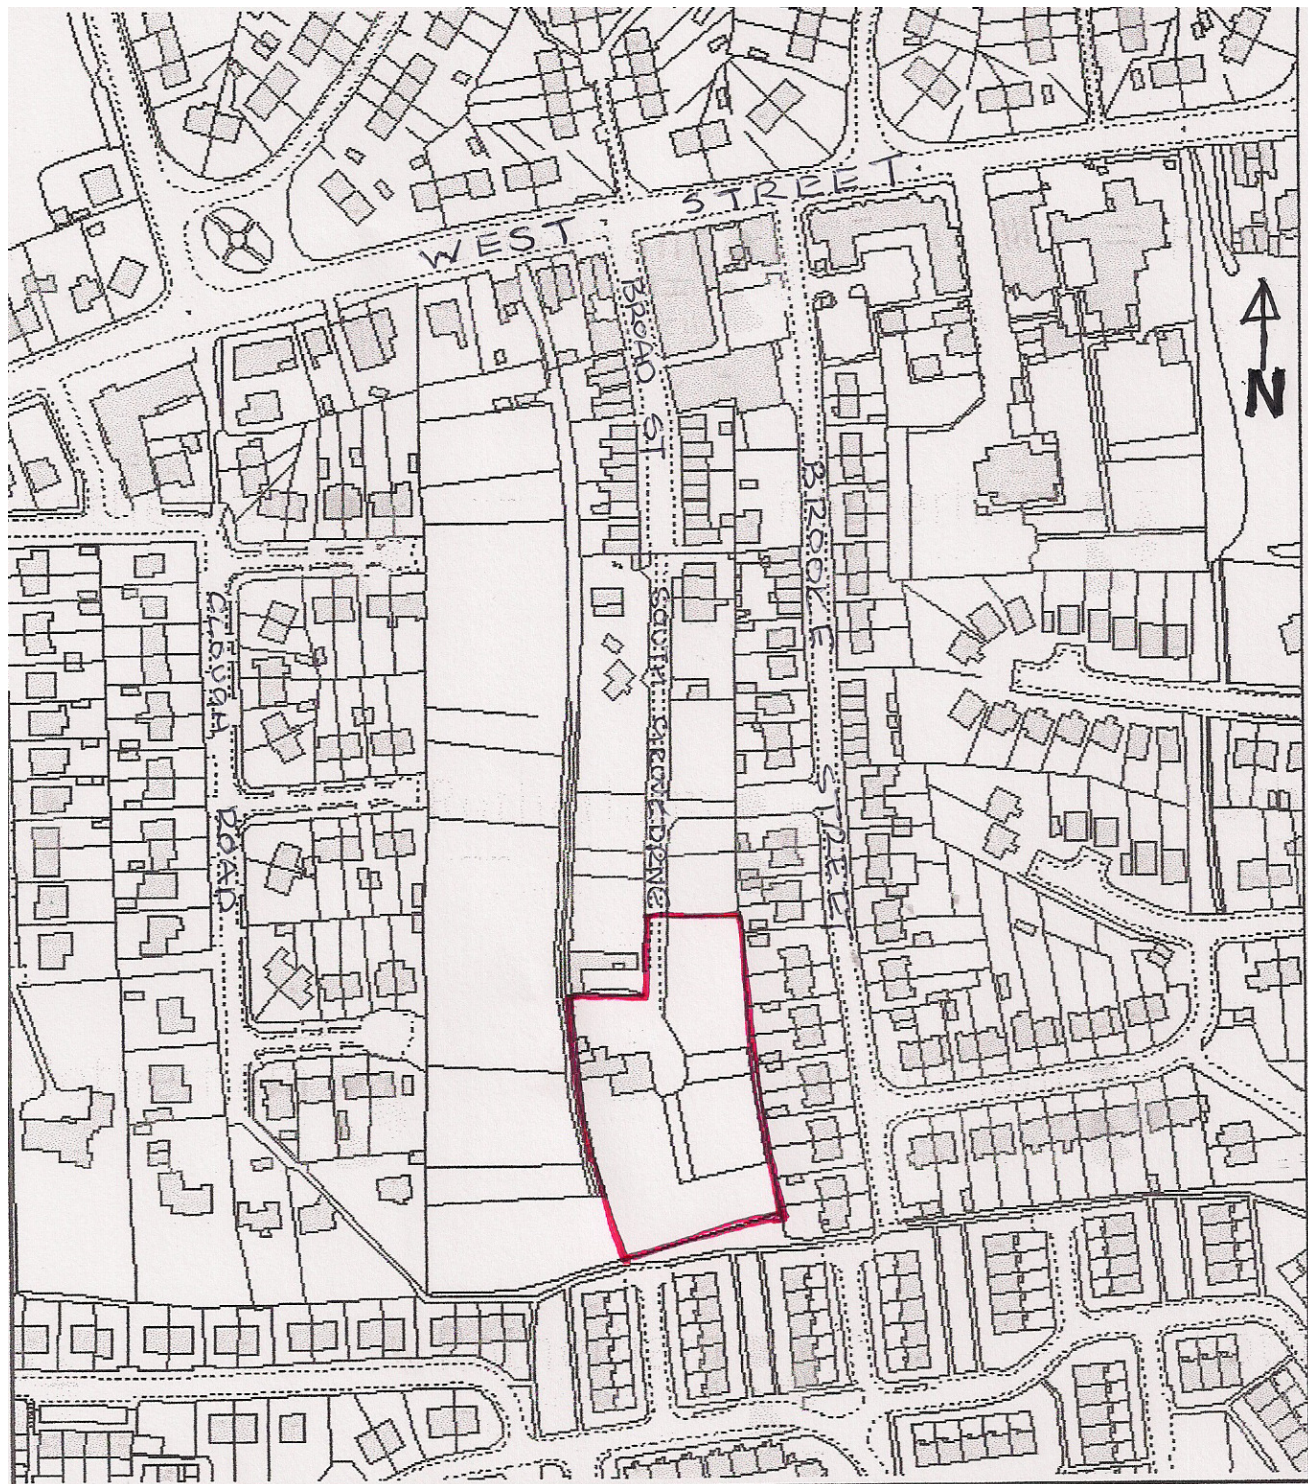

LOCATION PLAN 1:1250
SOUTH GROVE HOUSE
SOUTH GROVE DRIVE
HOYLAND