


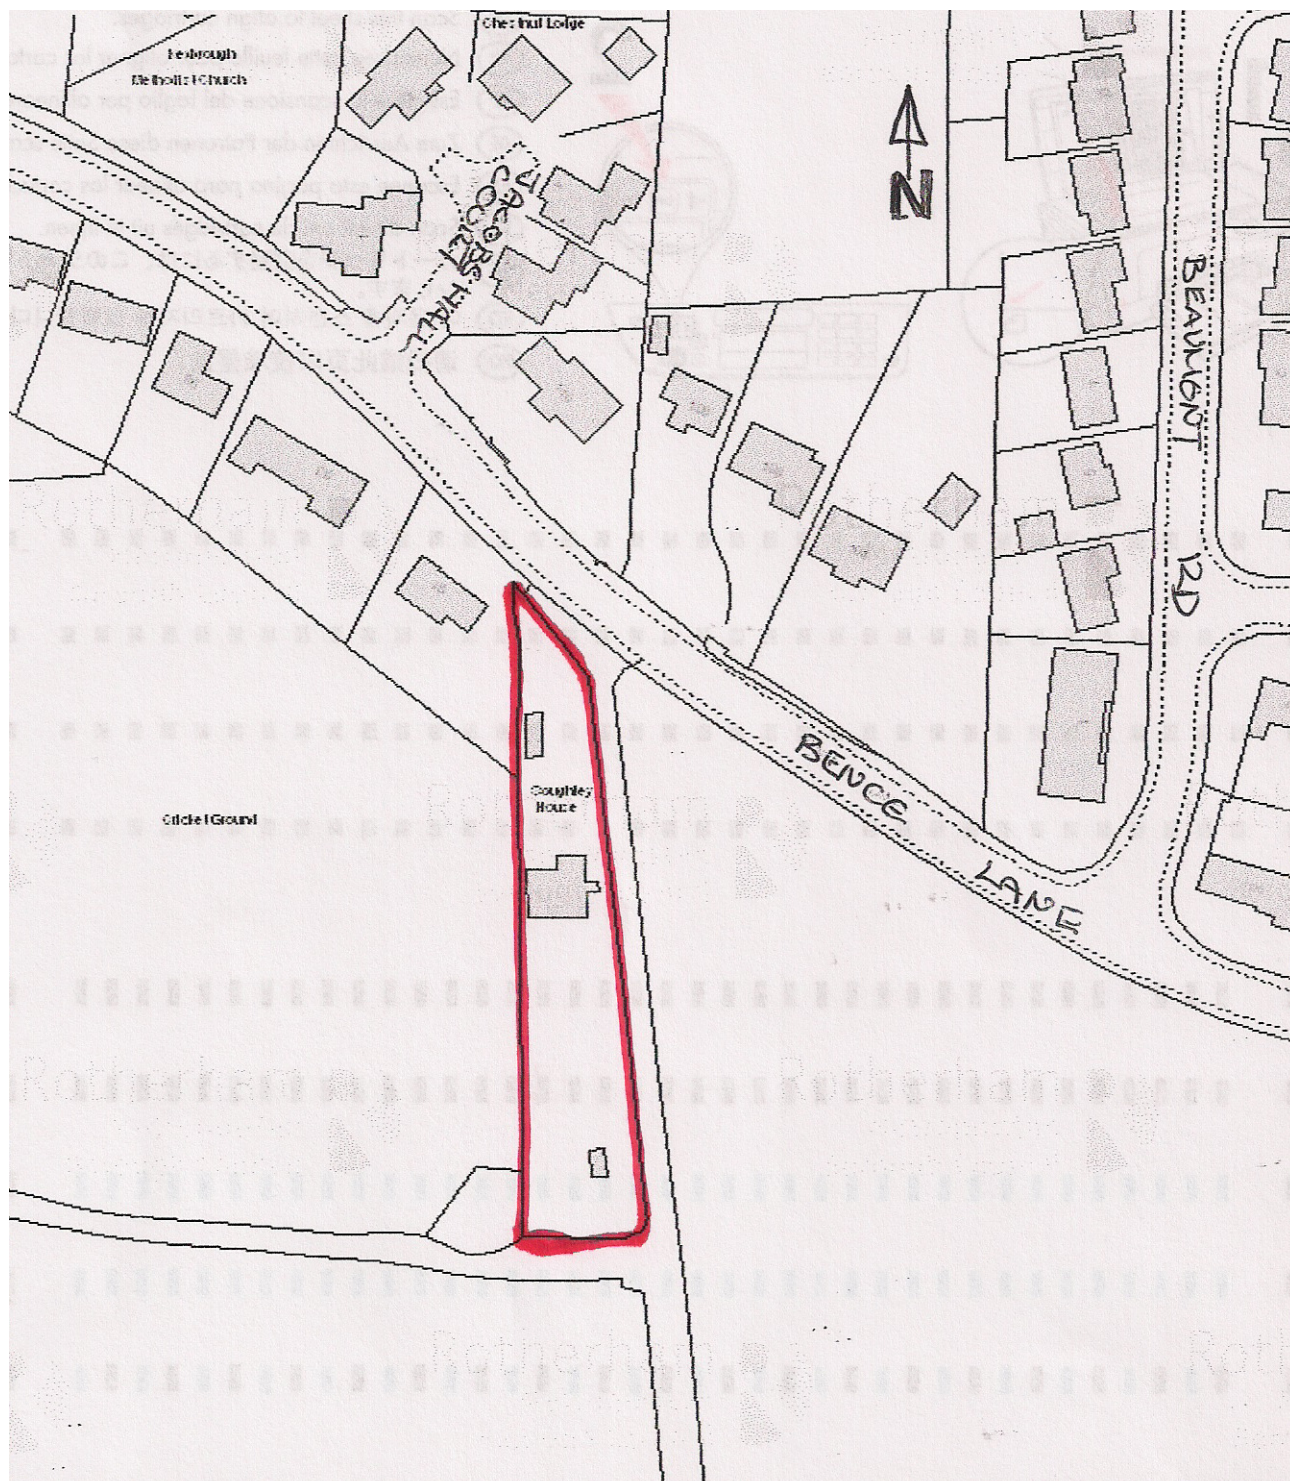

LOCATION PLAN 1:1250
SOUGHLEY HOUSE
BENCE LANE
PARTON