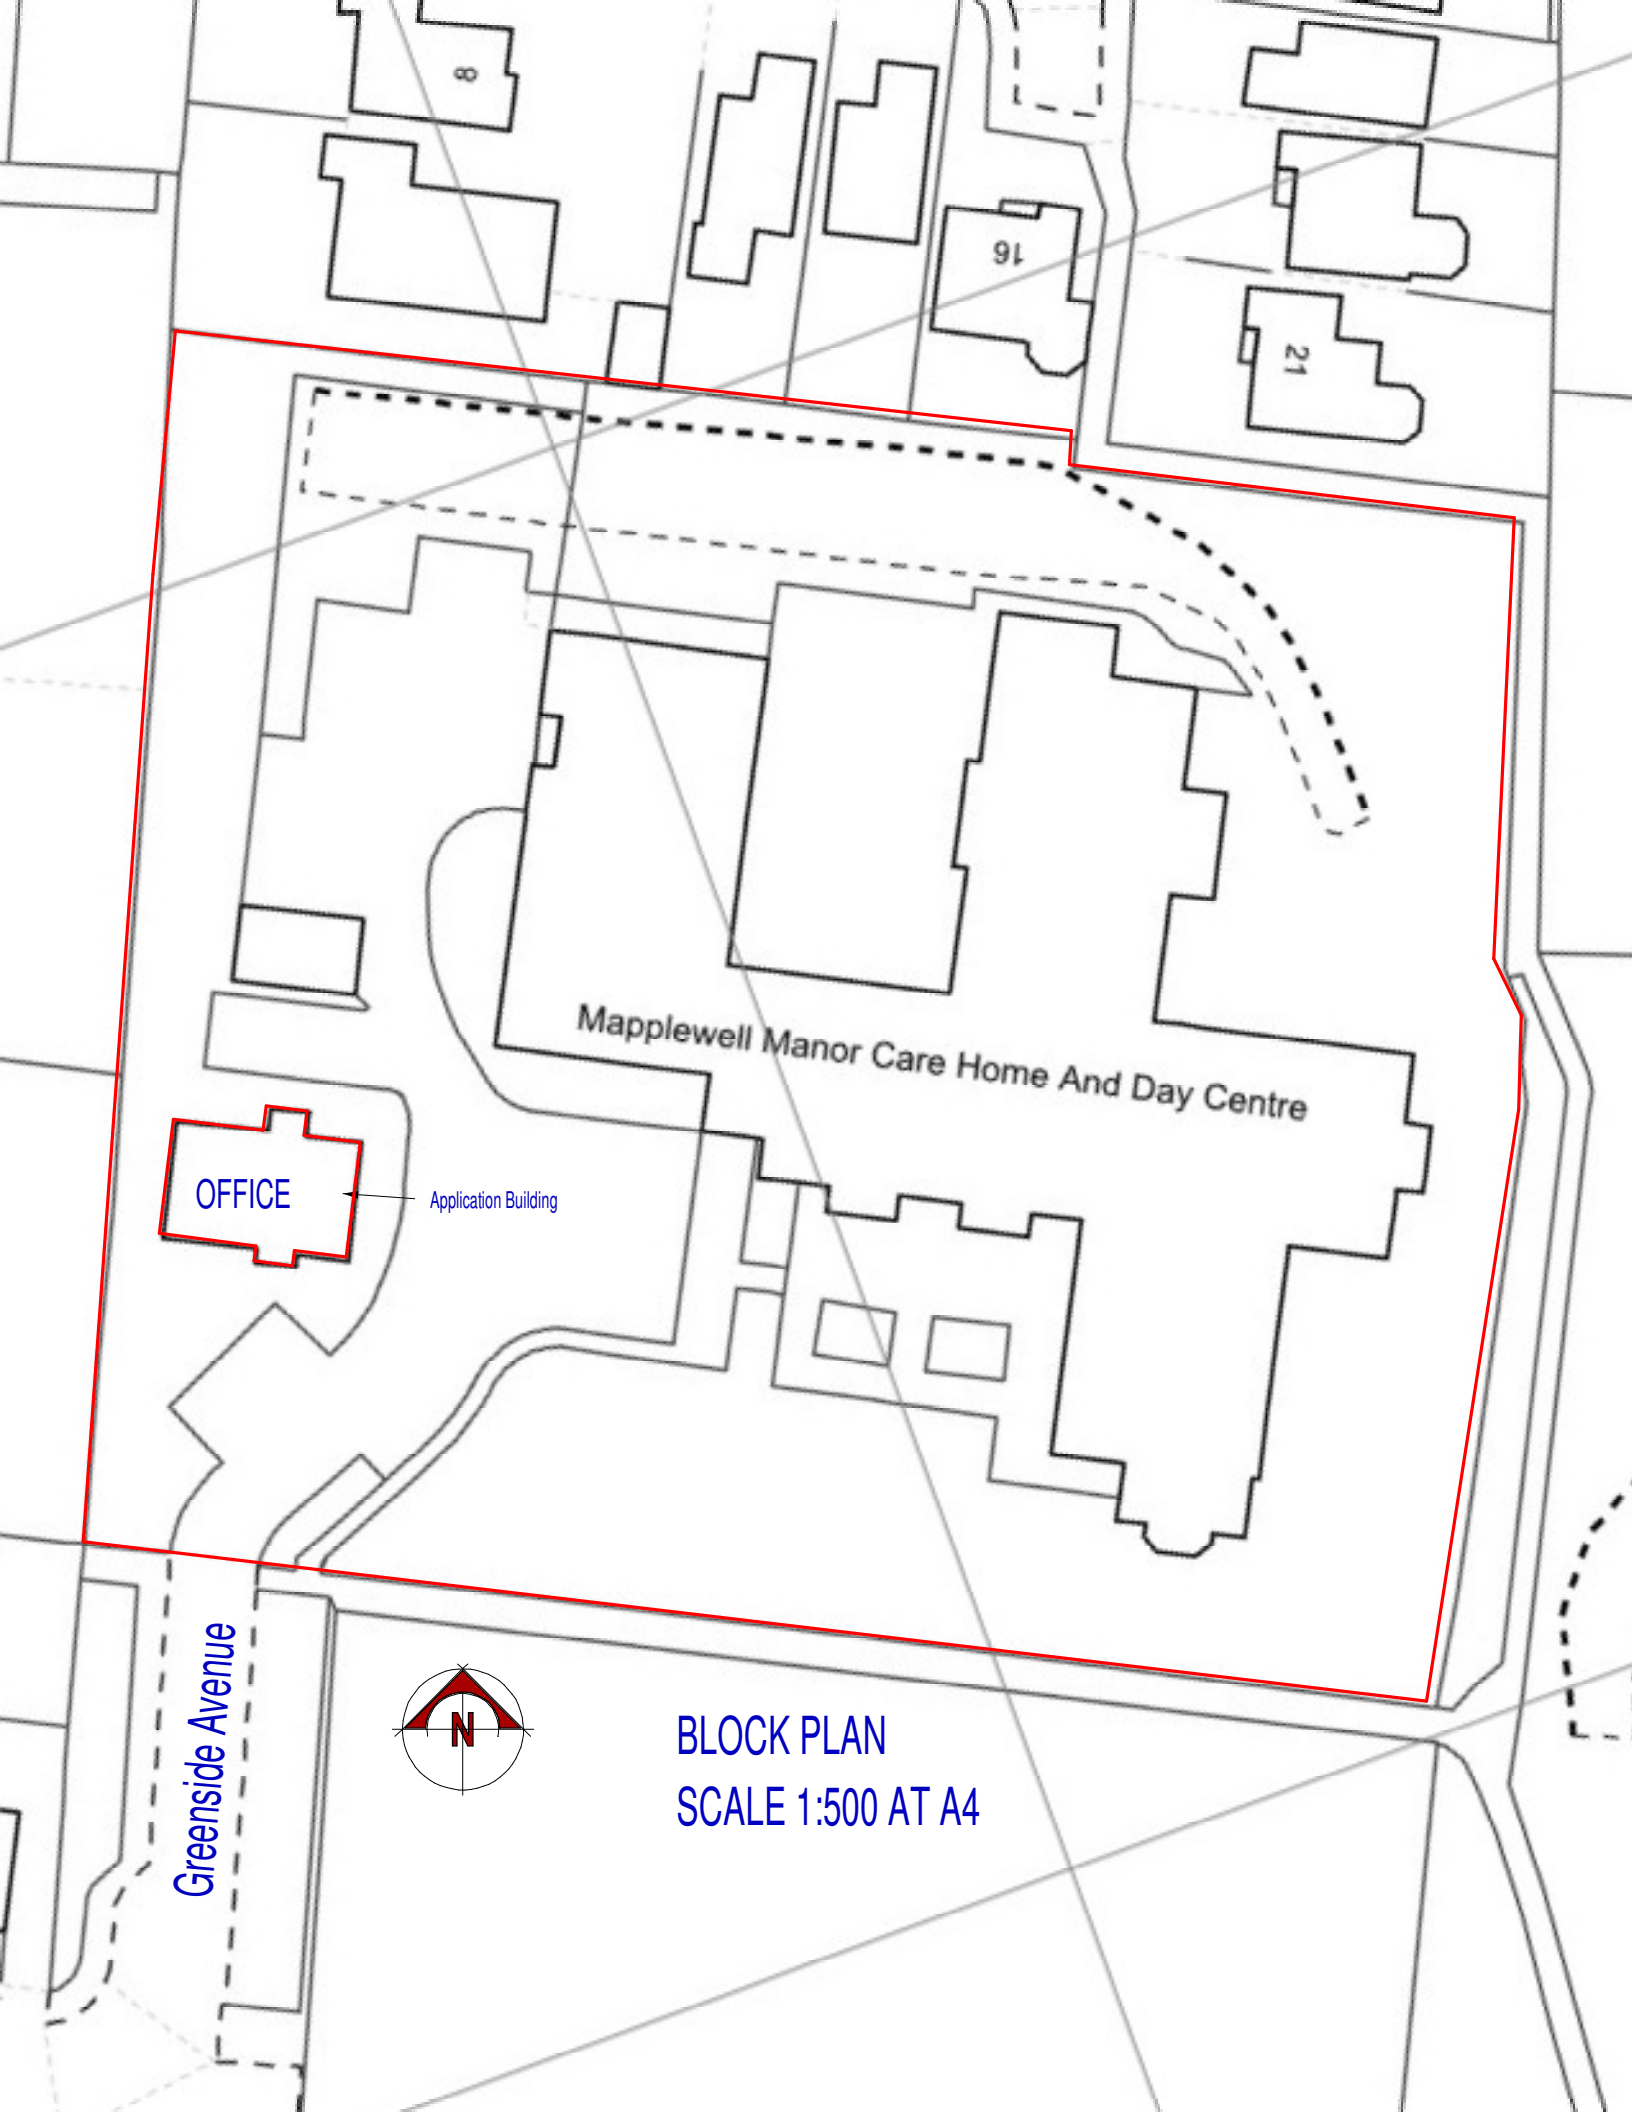



BLOCK PLAN
SCALE 1:500 AT A4