



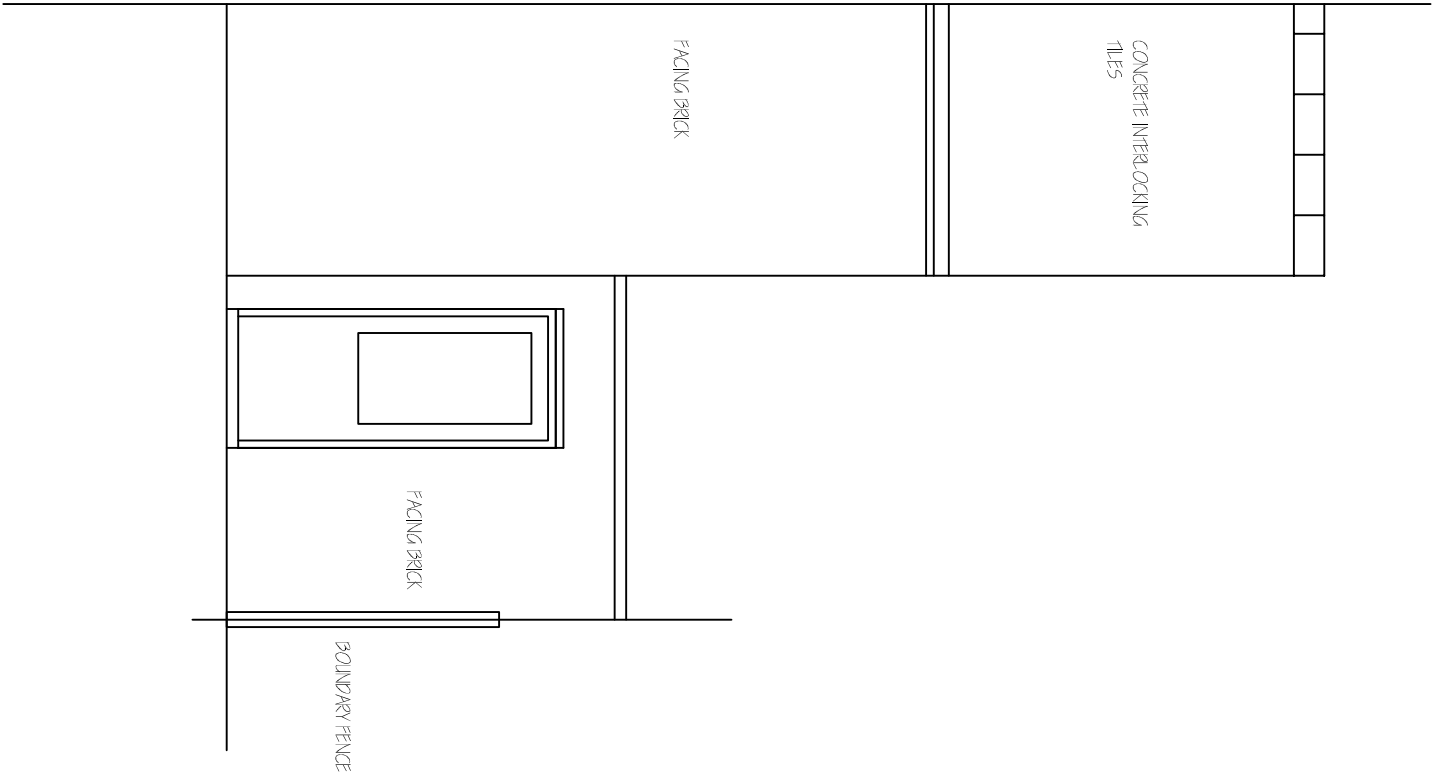

EXISTING FRONT
ELEVATION 1:50
NO CHANGE

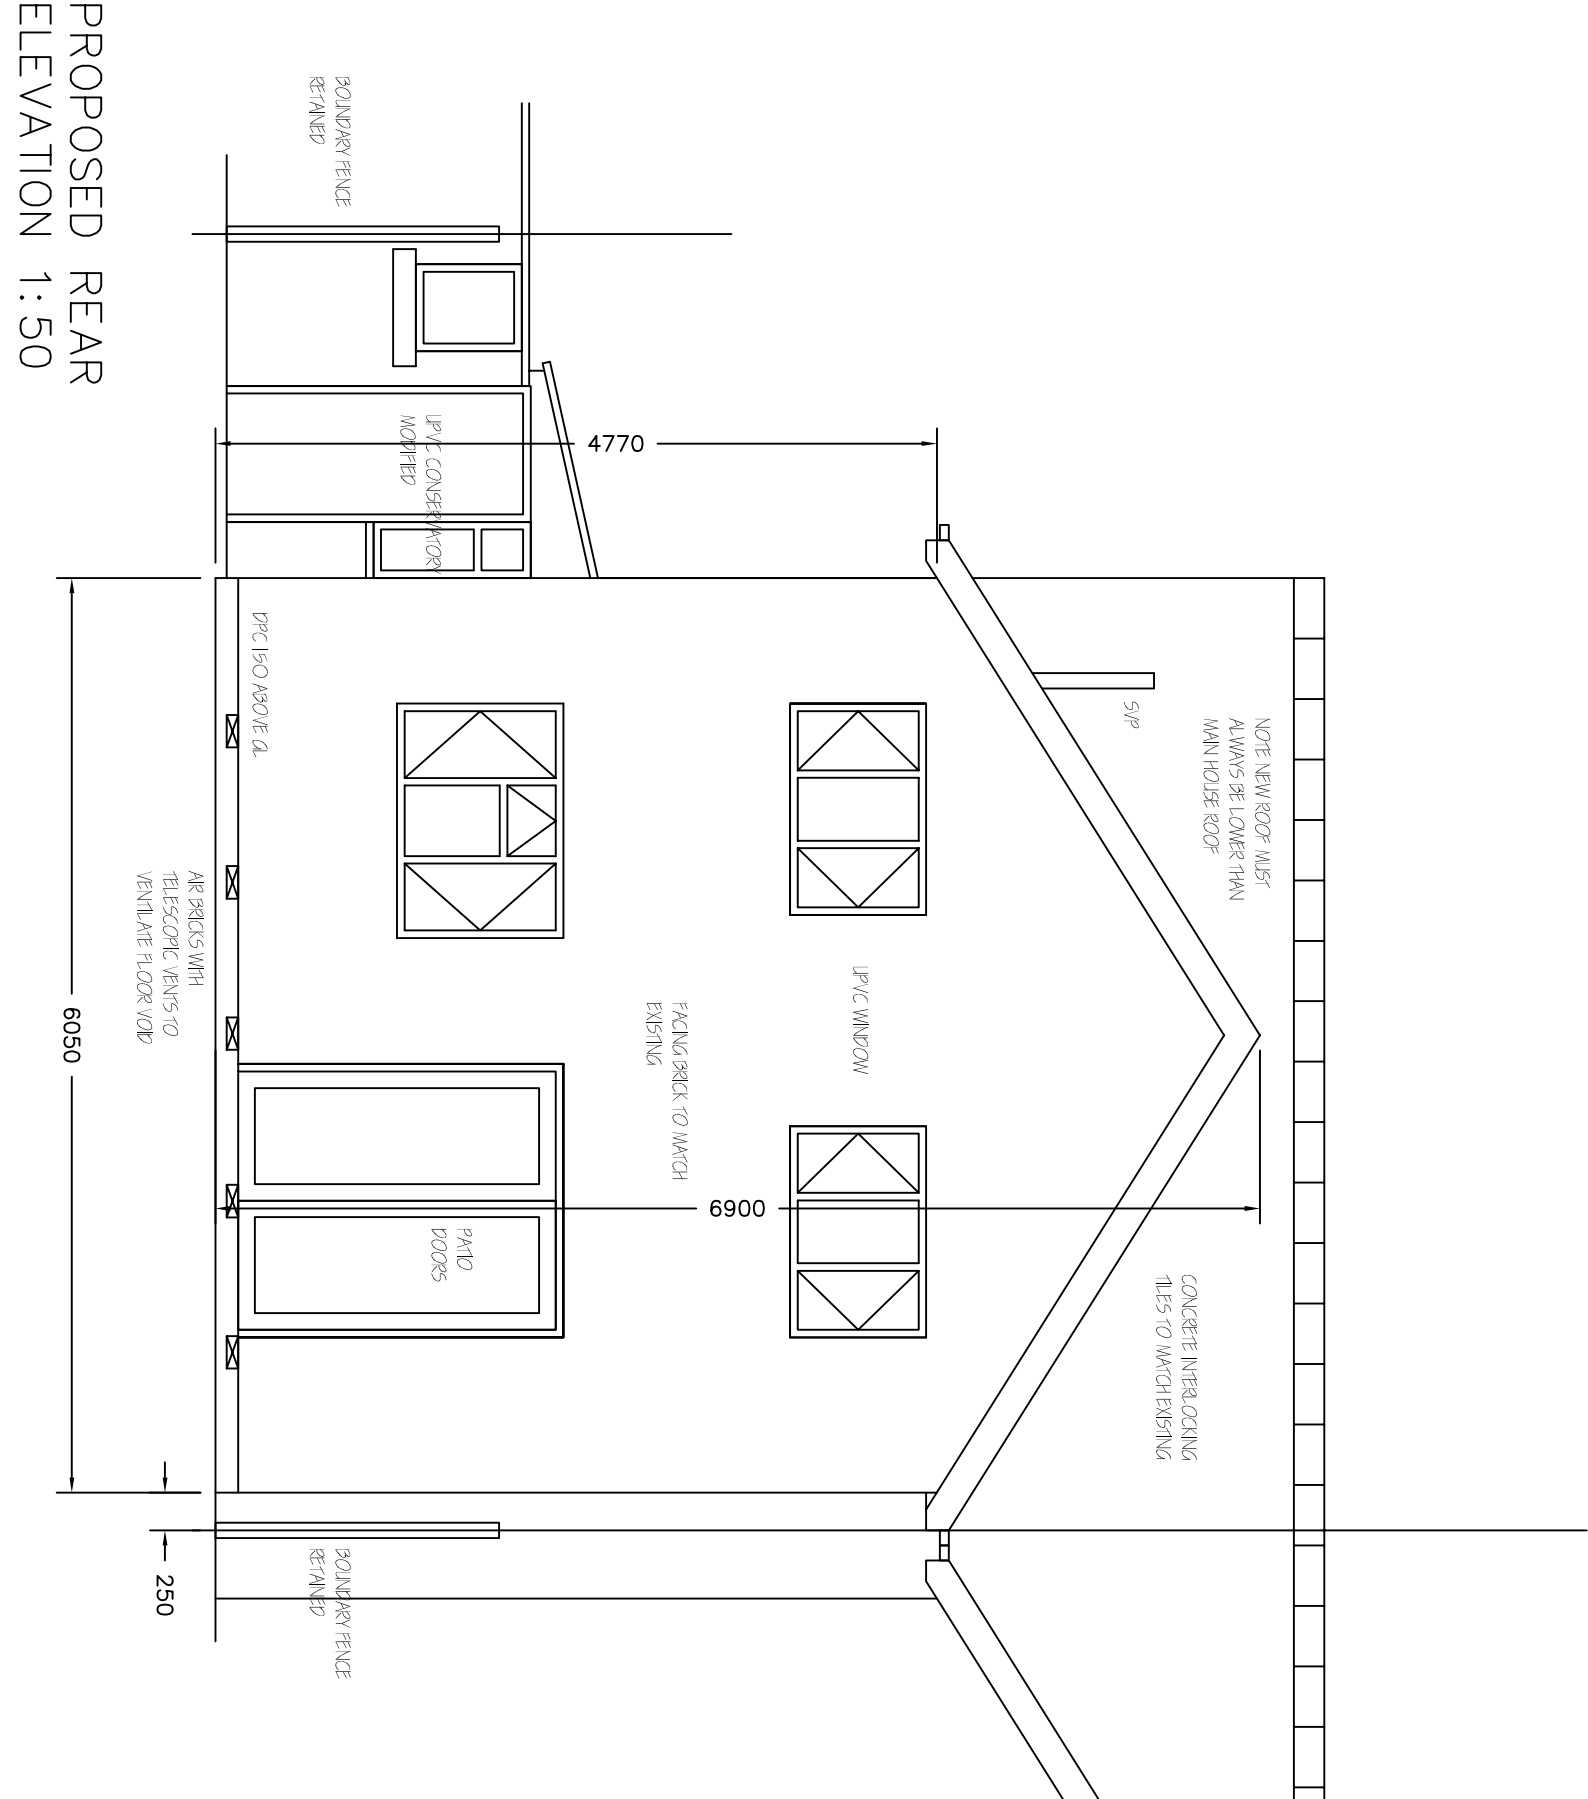

PROPOSED REAR
ELEVATION 1:50

Revisions	A. A----	00-00-
This drawing is for planning permission only and is not a construction drawing.		
Drawing Title	PROPOSED-ELEVATION	
Job No. - Dwg No.	SW/2013/5	—
Client:	STUART WILLIAMS 12 ARNOLO AVENUE ARNHELEY NORTH BARNSELEY S71 3AS	
Scale.	1:50	