
Appendix 8

Yorkshire Water Sewer Records

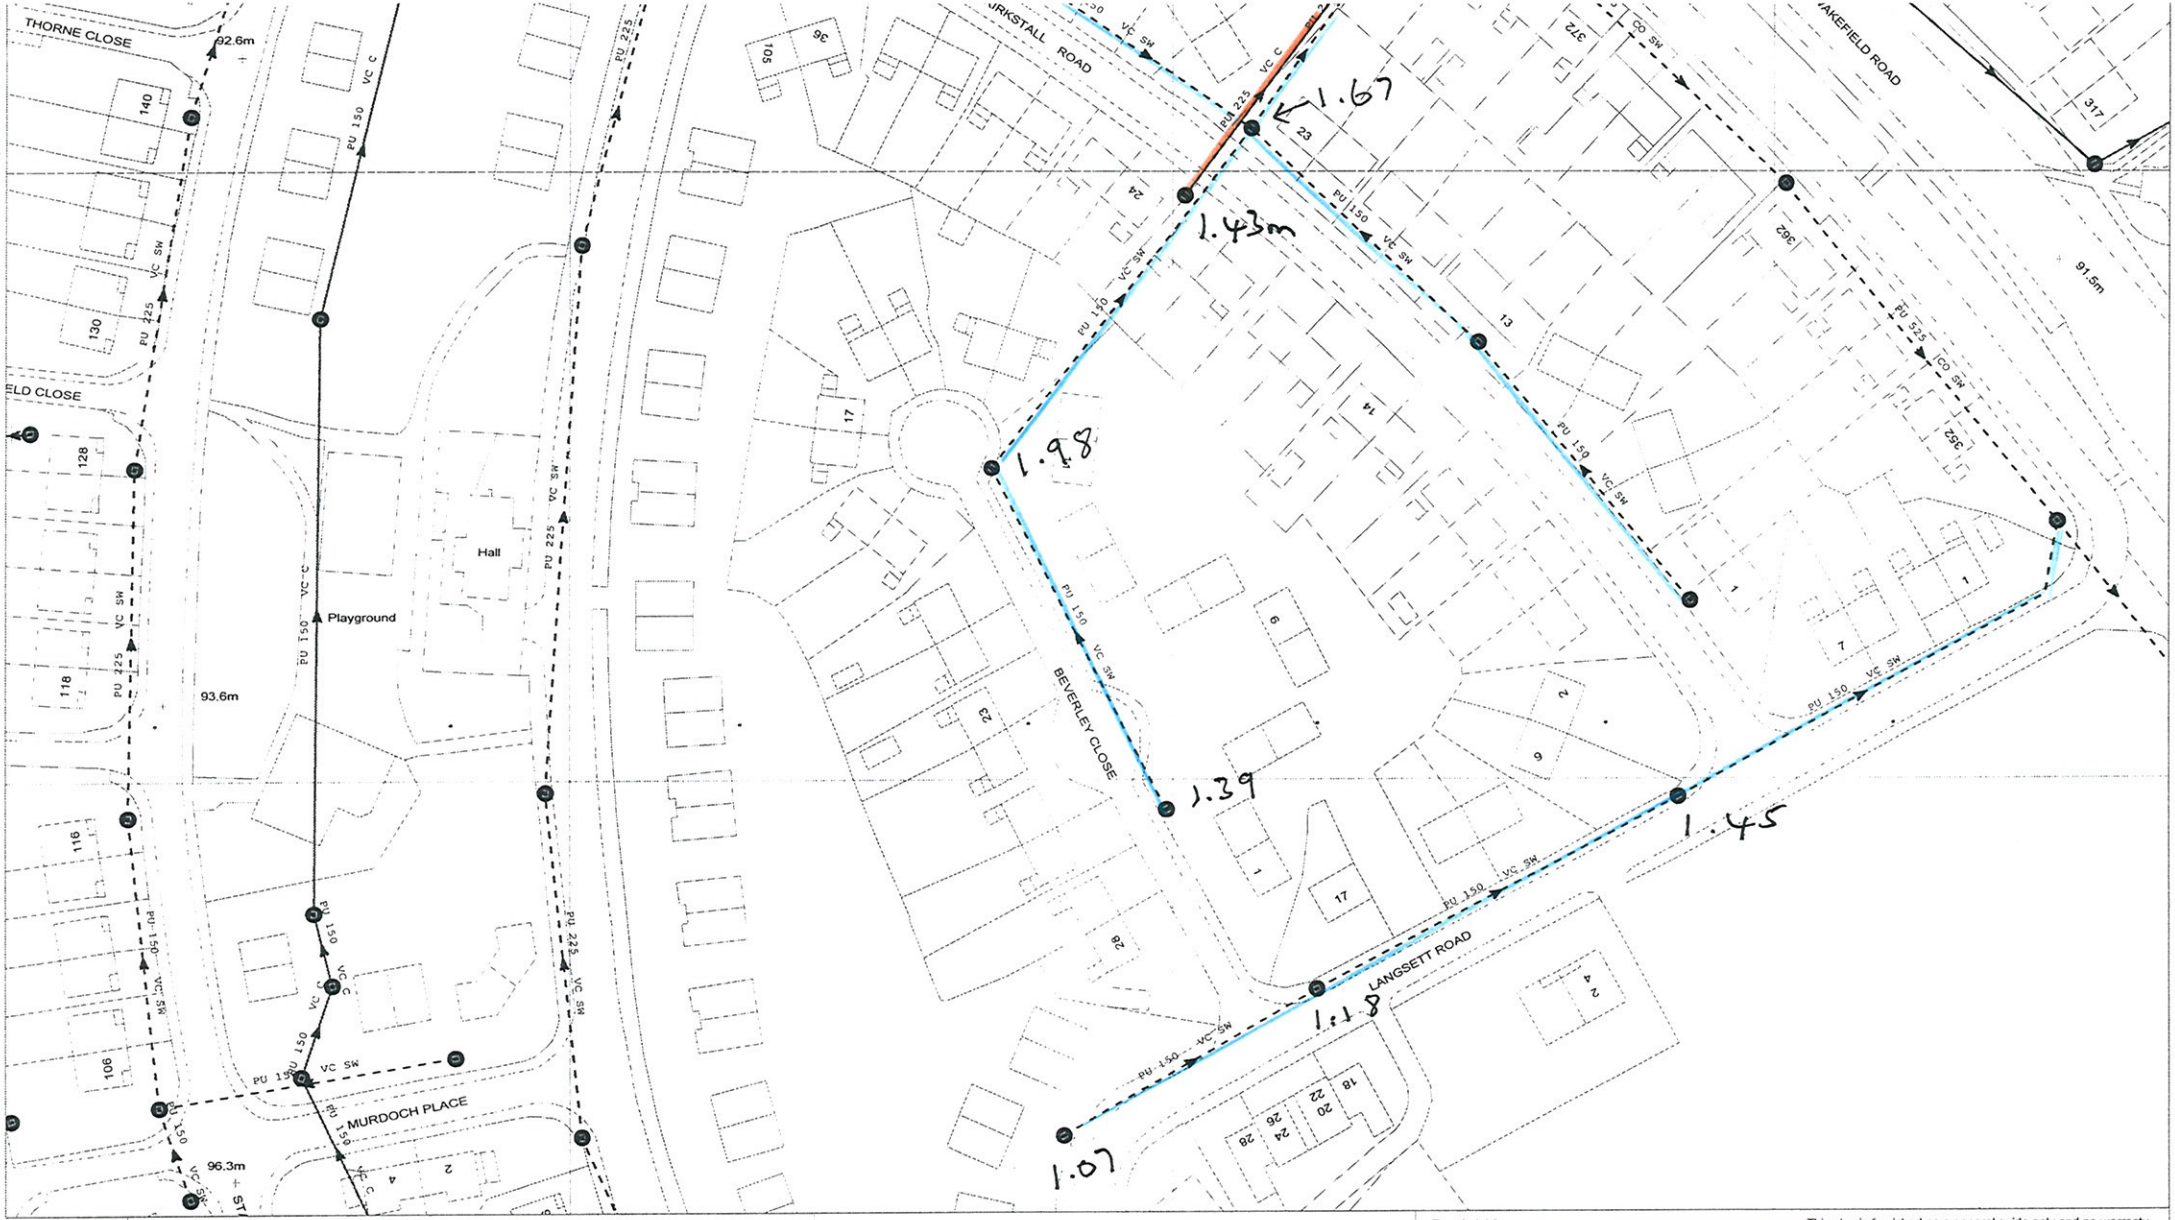

434111 : 409230	Map Name : SE3409SW	Title	
YorkshireWater	Yorkshire Water, PO Box 500, Halifax Road, Bradford BD6 2LZ Contact Name : Development Technician N HAMPSHIRE Contact Tel : 7051 4145	Notes PUBLIC	Partial Key Foul Sewer = F Combined Sewer = C Surface Water Sewer = SW Trade Sewer = TD Partially Separate = PS


This plan is furnished as a general guide only and no warranty as to its correctness is given or implied. This plan must not be relied upon in the event of excavations or other works made in the vicinity of public sewers. No house or property connection

(Ody) COPYRIGHT STATEMENTS: Reproduced by permission of Ordnance Survey on behalf of HMSO © Crown copyright and database 2004. All rights reserved Ordnance Survey Licence number 100019559

Date Req : 15/06/2011, 10:03:30 Date Gen : 15/06/2011, 10:03:32

Source : Sewer Network Enquiry

UPN: Undefined Originator: N HAMPSHIRE, Development Team - Planning, 7051 4145

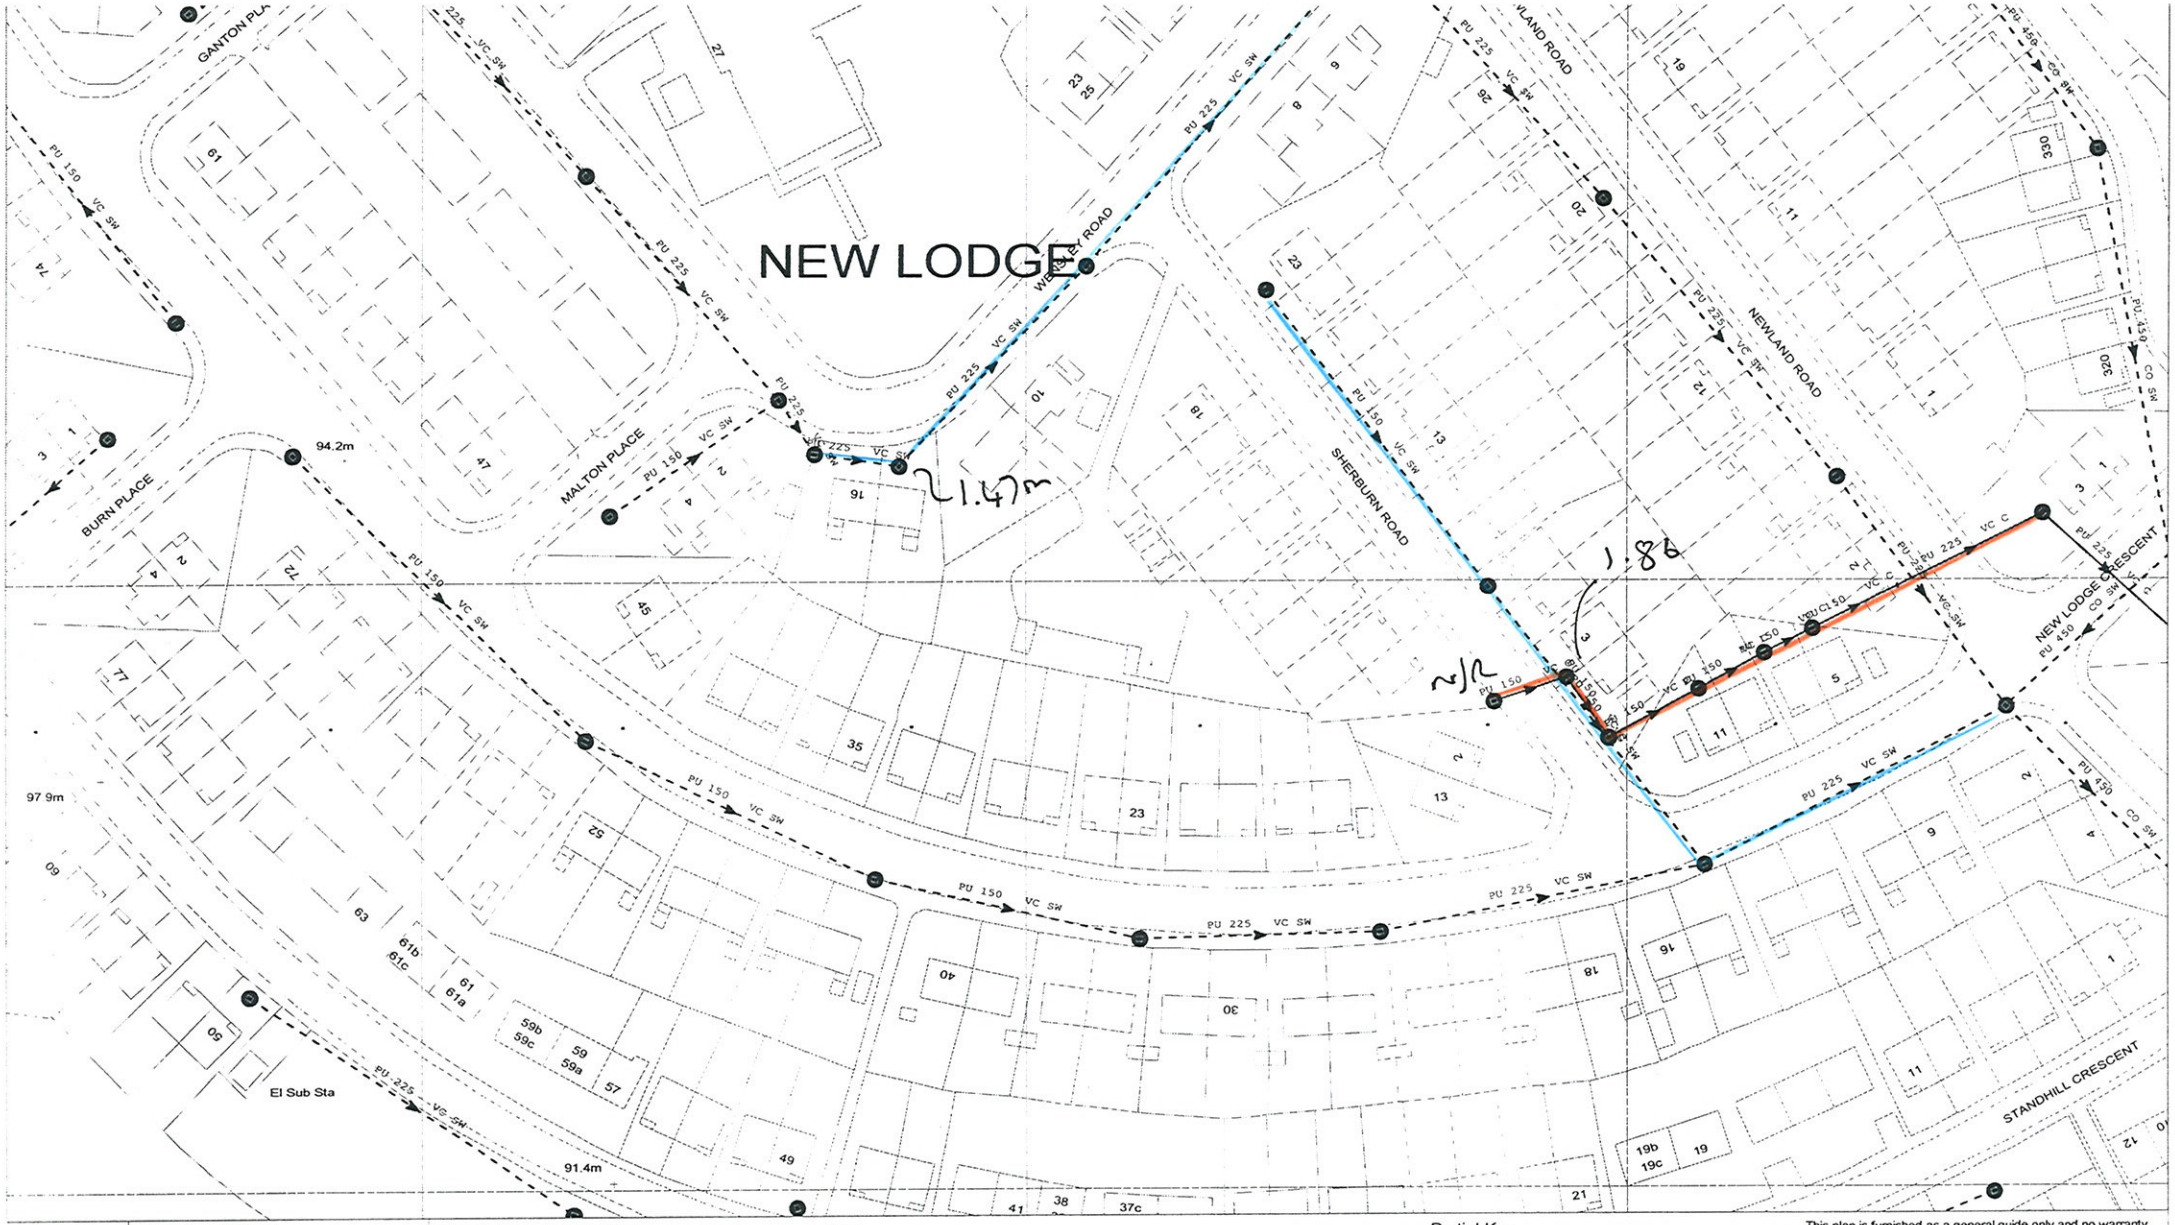

434236 : 408997

Map Name : SE3408NW

Title

Notes PUBLIC

Yorkshire Water,
PO Box 500,
Halifax Road,
Bradford BD6 2LZ
Contact Name :
Development Technician N HAMPSHIRE
Contact Tel : 7051 4145

(Ody) COPYRIGHT STATEMENTS: Reproduced by permission of Ordnance Survey on behalf of HMSO © Crown copyright and database 2004. All rights reserved Ordnance Survey Licence number 100019559

Partial Key

Foul Sewer = F
Combined Sewer = C
Surface Water Sewer = SW
Trade Sewer = TD
Partially Separate = PS

This plan is furnished as a general guide only and no warranty as to its correctness is given or implied. This plan must not be relied upon in the event of excavations or other works made in the vicinity of public sewers. No house or property connection


Date Req : 15/06/2011, 10:15:34 Date Gen : 15/06/2011, 10:15:36

Source : Sewer Network Enquiry

UPN: Undefined Originator: N HAMPSHIRE, Development Team - Planning, 7051 4145

Appendix 9

Yorkshire Water Sewer Records
Private and public

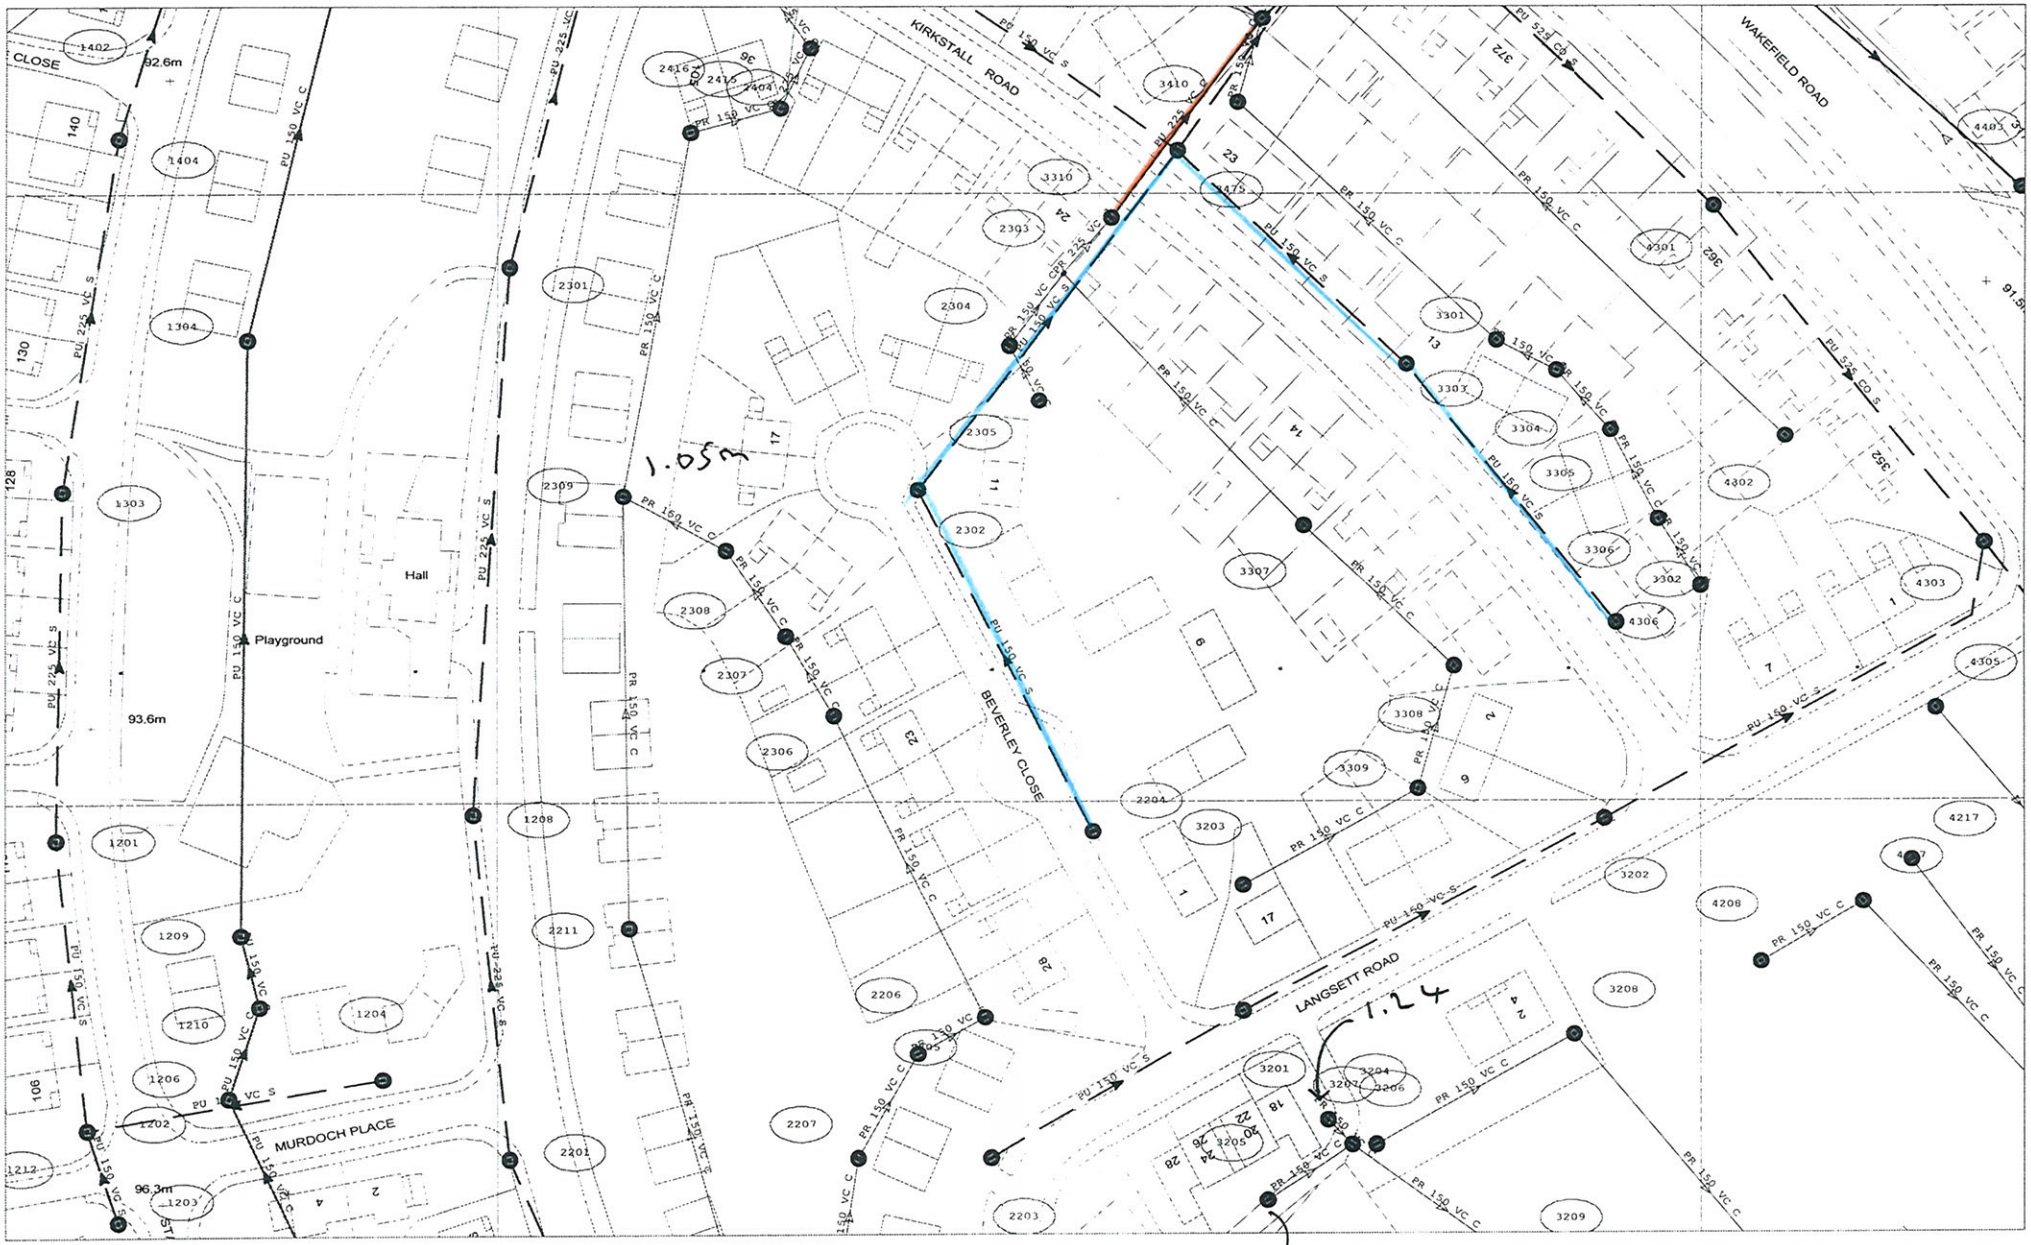

Date Requested : 15/06/2011, 10:04:20

Date Generated : 15/06/2011, 10:04:22

Source :


(Ody) COPYRIGHT STATEMENTS: Reproduced by permission of Ordnance Survey on behalf of HMSO © Crown copyright and database 2004. All rights reserved Ordnance Survey Licence number 100019559

NOT PUBLIC

ALL SNERS

UPN: Undefined

Originator: N HAMPSHIRE, Development Team - Planning, 7051 4145

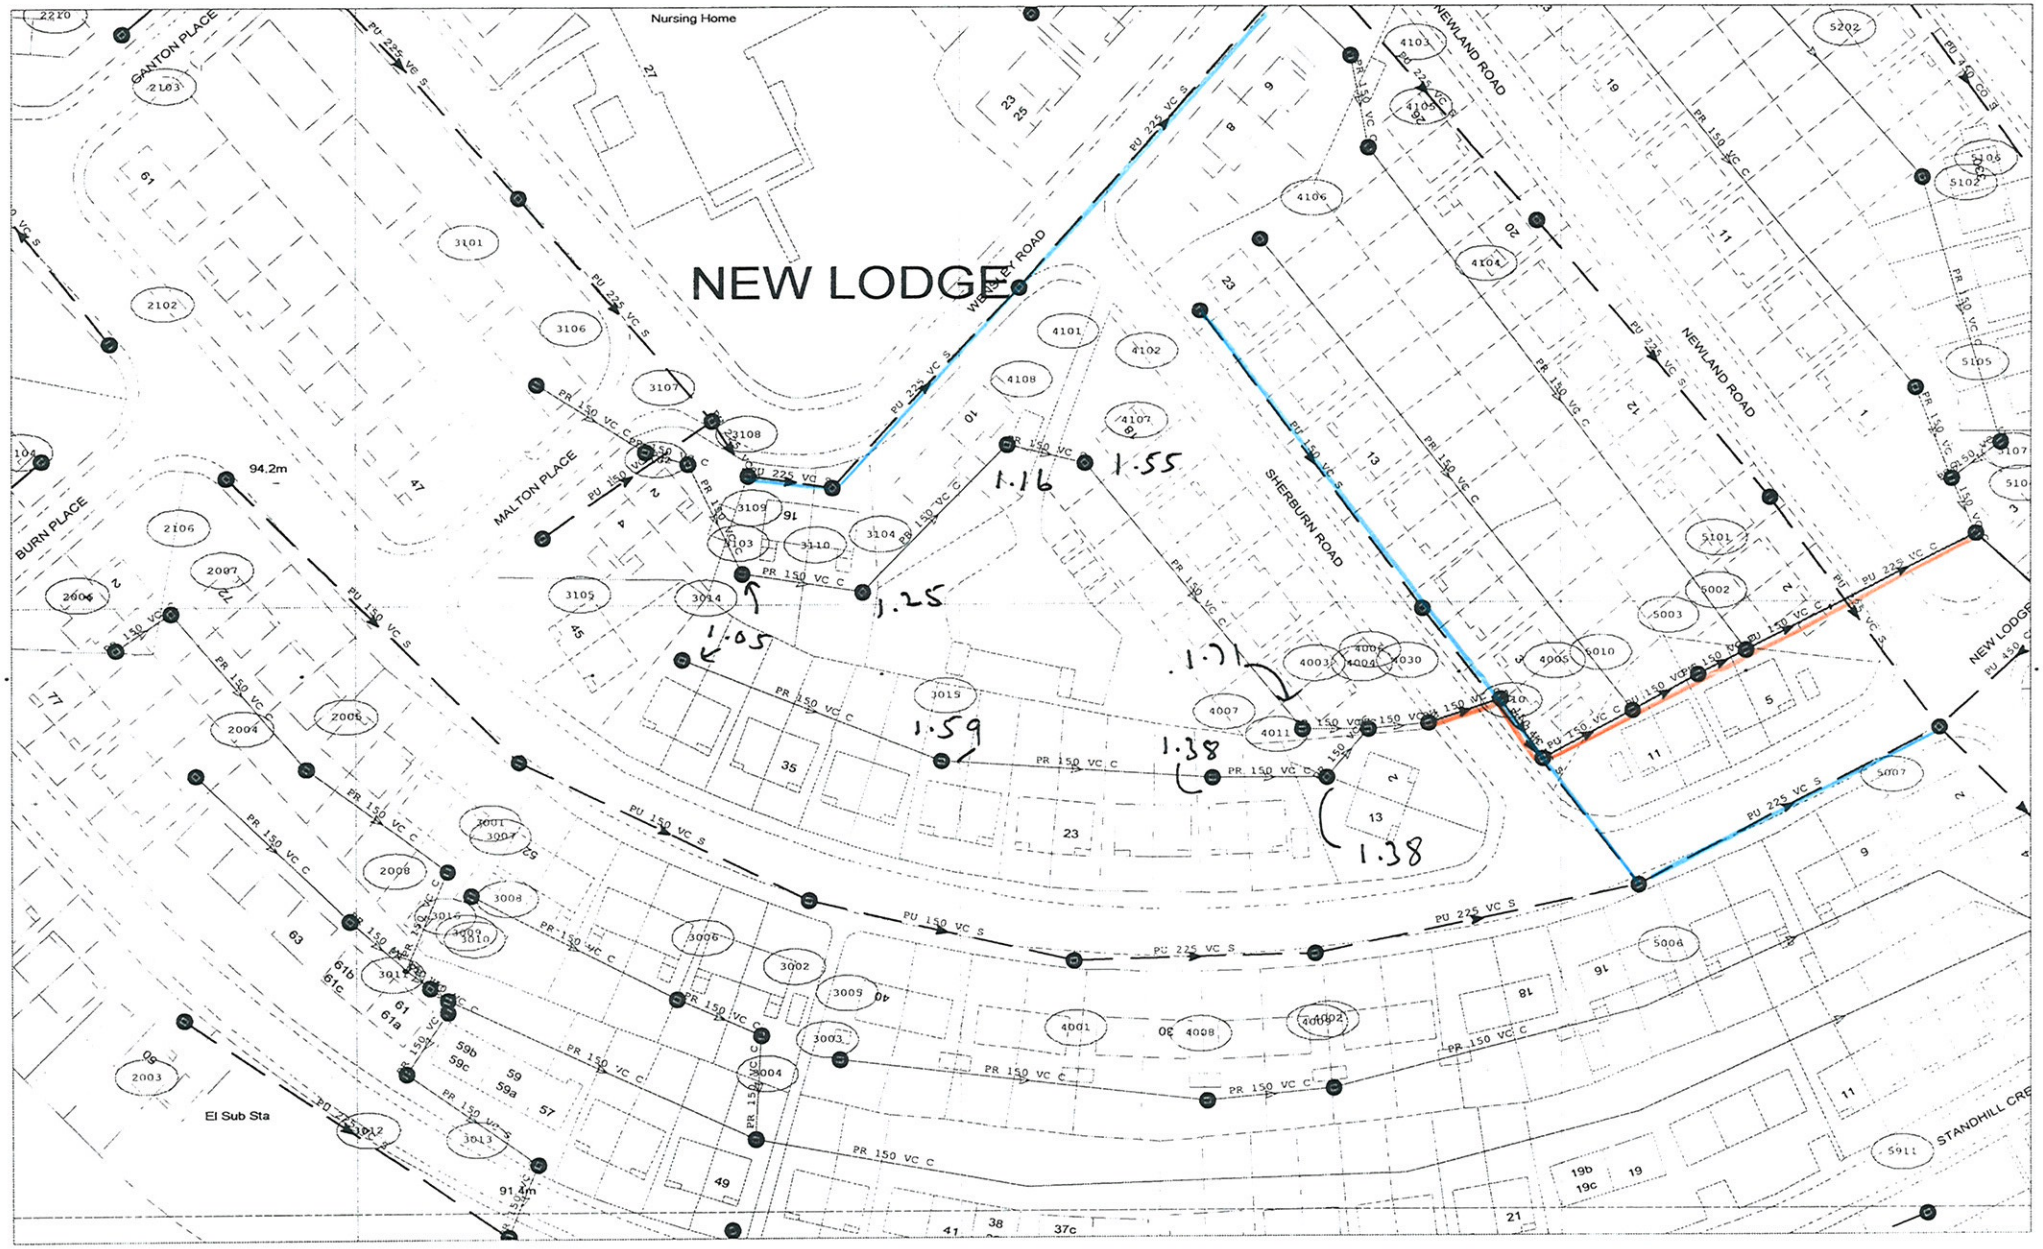

Date Requested : 15/06/2011, 10:16:06

Date Generated : 15/06/2011, 10:16:09

Source :

(Ody) COPYRIGHT STATEMENTS: Reproduced by permission of Ordnance Survey on behalf of HMSO © Crown copyright and database 2004. All rights reserved Ordnance Survey Licence number 100019559

NOT PUBLIC
ALL ENERS

UPN: Undefined

Originator: N HAMPSHIRE, Development Team - Planning, 7051 4145